

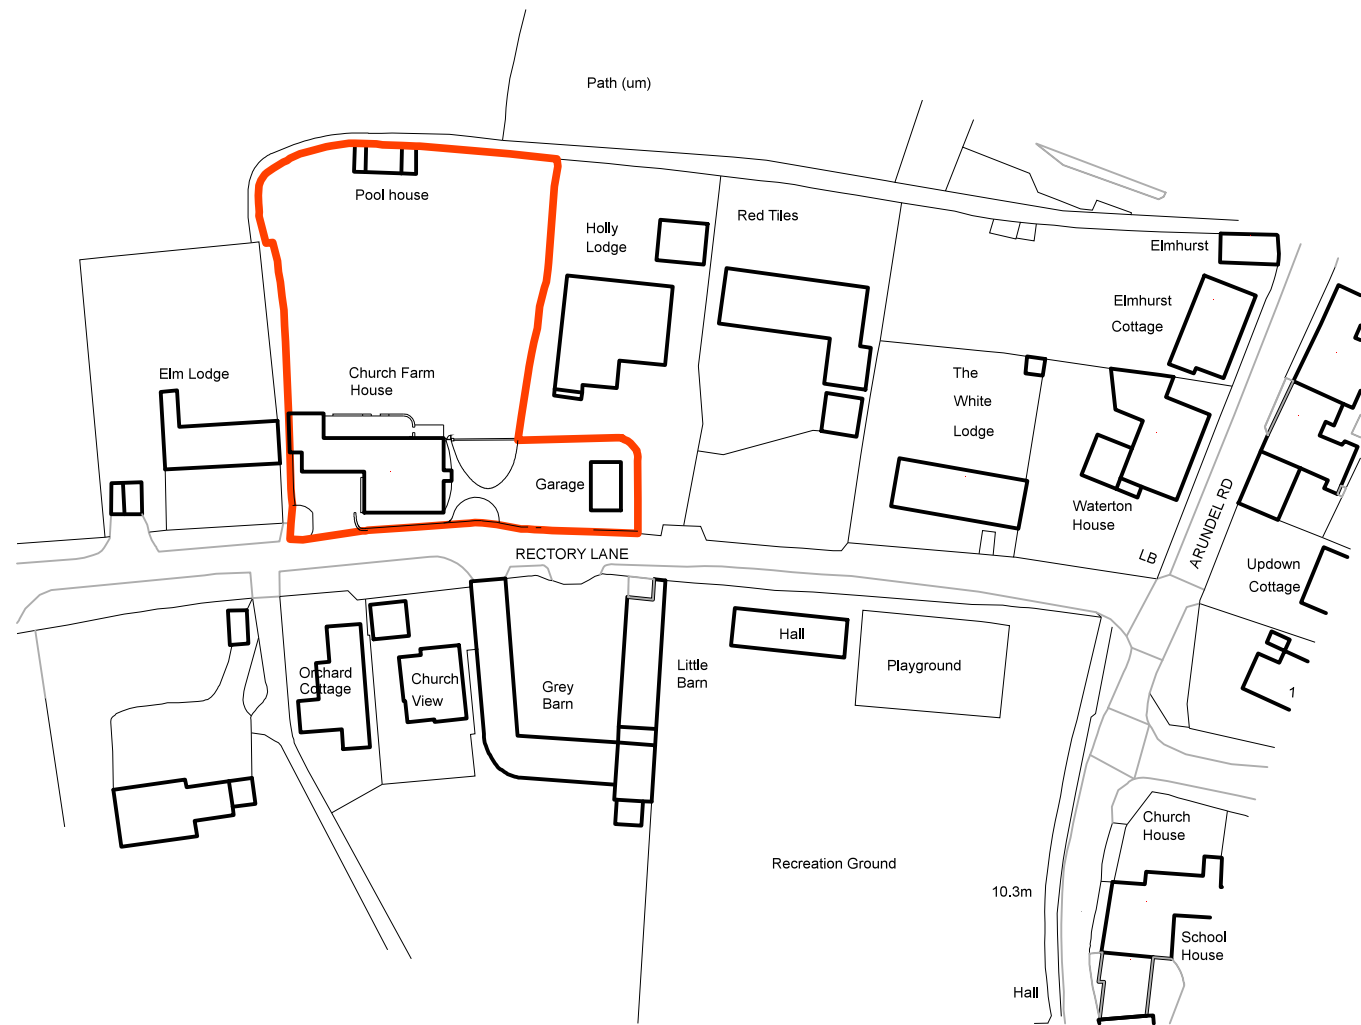



amendments				auth/chkd	
rev	date	comment		GM	MR
A	30.01.15	Minor Amendments			

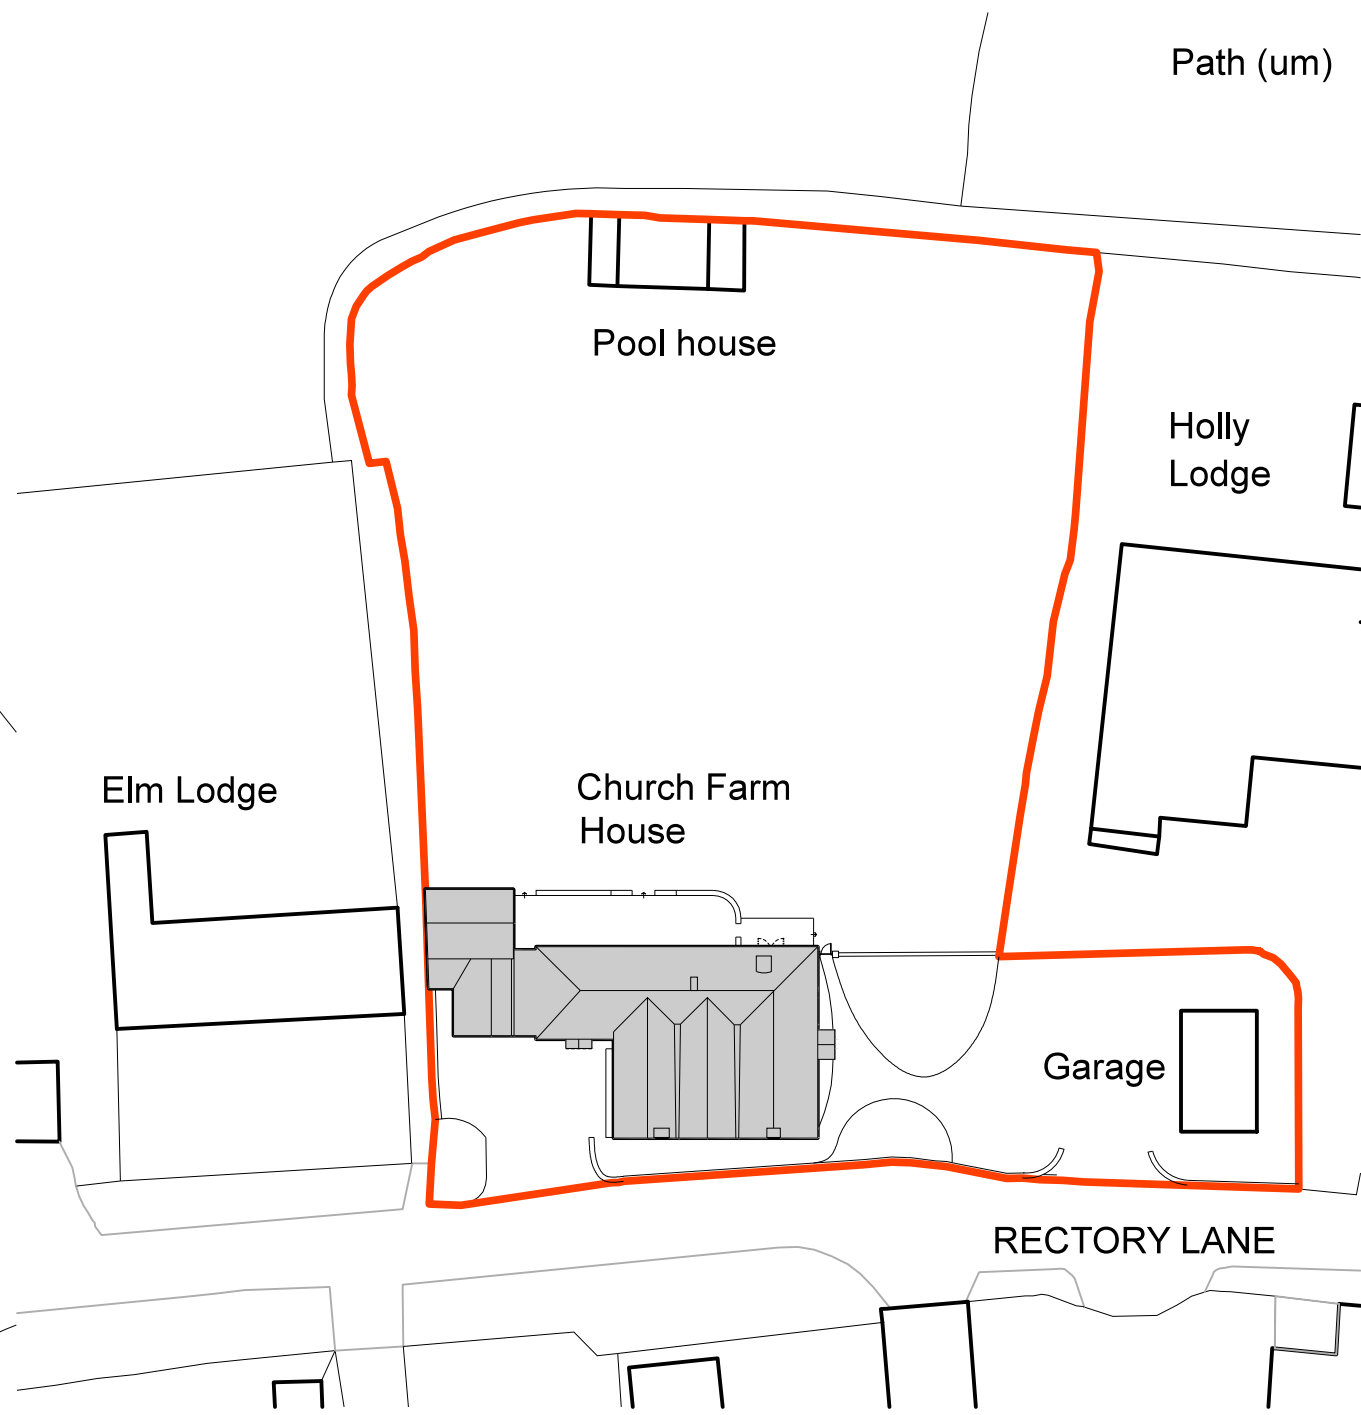

Location Plan

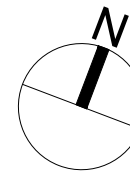

Block Plan

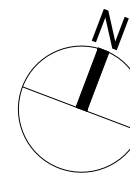

Note - Measured survey conducted in key areas only. All other areas drawn from limited visual and photographic survey only and should not be relied upon for dimensional accuracy.

client	Braithwaite & Co.	drawing number	0343.EXG.001	revision	A
project	Church Farm House Rectory Lane Angmering	drawing title	Existing Ground Floor and Location & Block Plans Measured Survey		
drawn by	GM	checked by	MR	riba work stage	MS
				date	Dec '14
				scale/original sheet size	Varies @ A1

http://abirarchitects.co.uk studio@abirarchitects.co.uk © ABIR Architects Ltd. Check all dimensions on site before work is undertaken. All goods, materials and workmanship to conform with current building regulations, BSS and COP's.

ABIR Architects Ltd



Ground Floor Plan

