
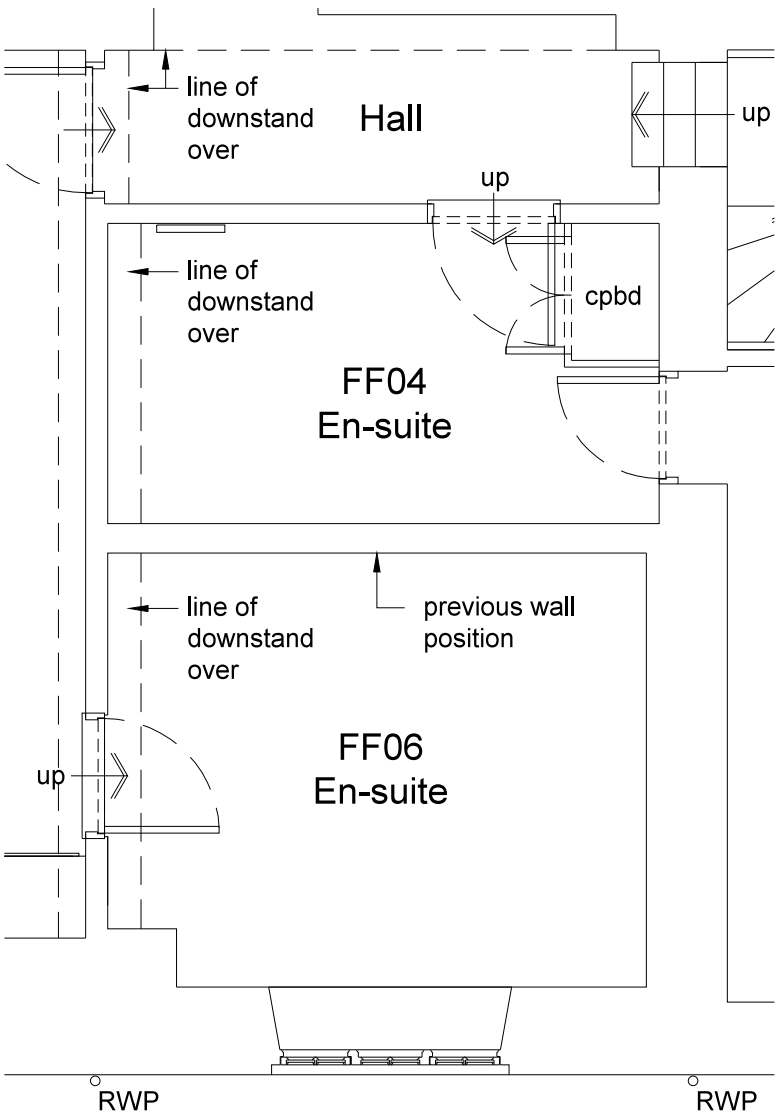


amendments				auth/chkd	
rev	date	comment			
A	30.01.15	Minor amendments and previous en-suite layout indicated		GM	MR

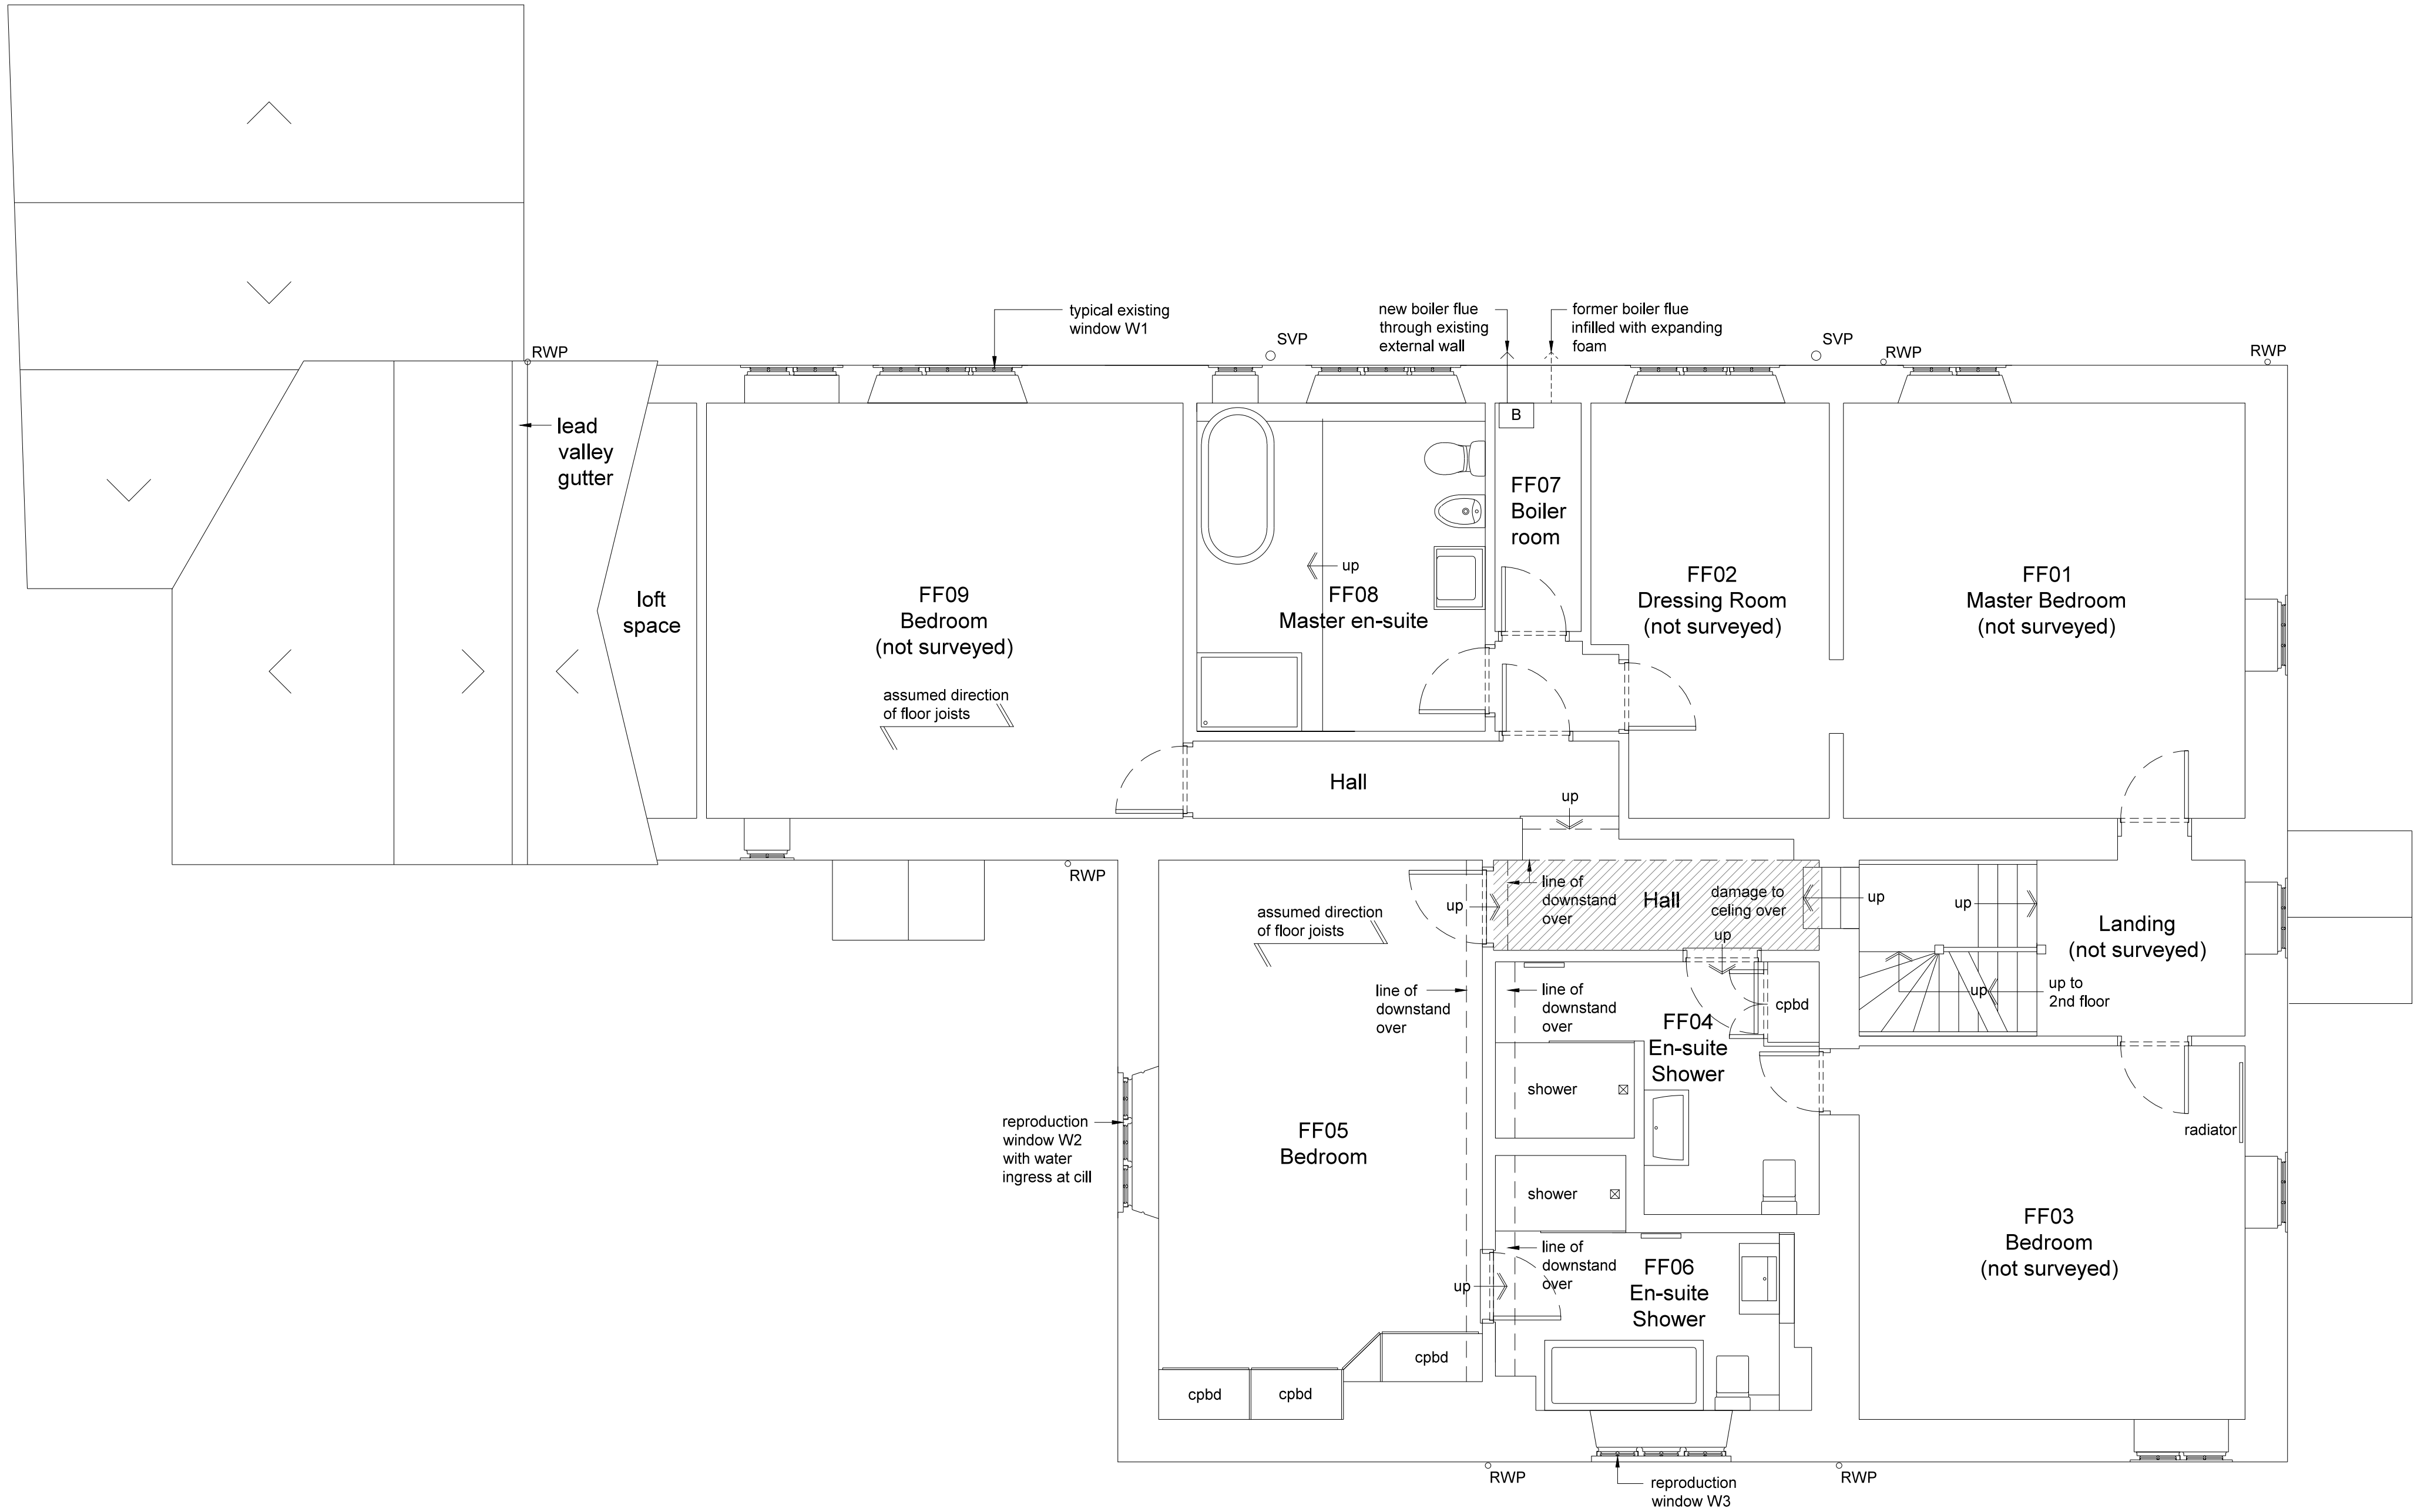

Previous En-Suite Plan 1:50
(before latest phase of works,
bathroom suite layout unknown)

Note - Measured survey conducted in key areas only. All other areas drawn from limited visual and photographic survey only and should not be relied upon for dimensional accuracy.

Second floor not surveyed

client		drawing number		revision	
Braithwaite & Co.		0343.EXG.002		A	
project		drawing title		scale/original sheet size	
Church Farm House Rectory Lane Angmering		Existing First Floor Plan Measured Survey		1:50 @ A1	
drawn by	checked by	riba work stage	date		
GM	MR	MS	Dec '14		
http://abirarchitects.co.uk		studio@abirarchitects.co.uk		© ABIR Architects Ltd. Check all dimensions on site before work is undertaken. All goods, materials and workmanship to conform with current building regulations, BSS and COP's.	
unit 01, Beta House, St John's Road, Hove, BN2 2TX, United Kingdom		Hove +44 (0)1273 724 384 Company No. 06877117			

