

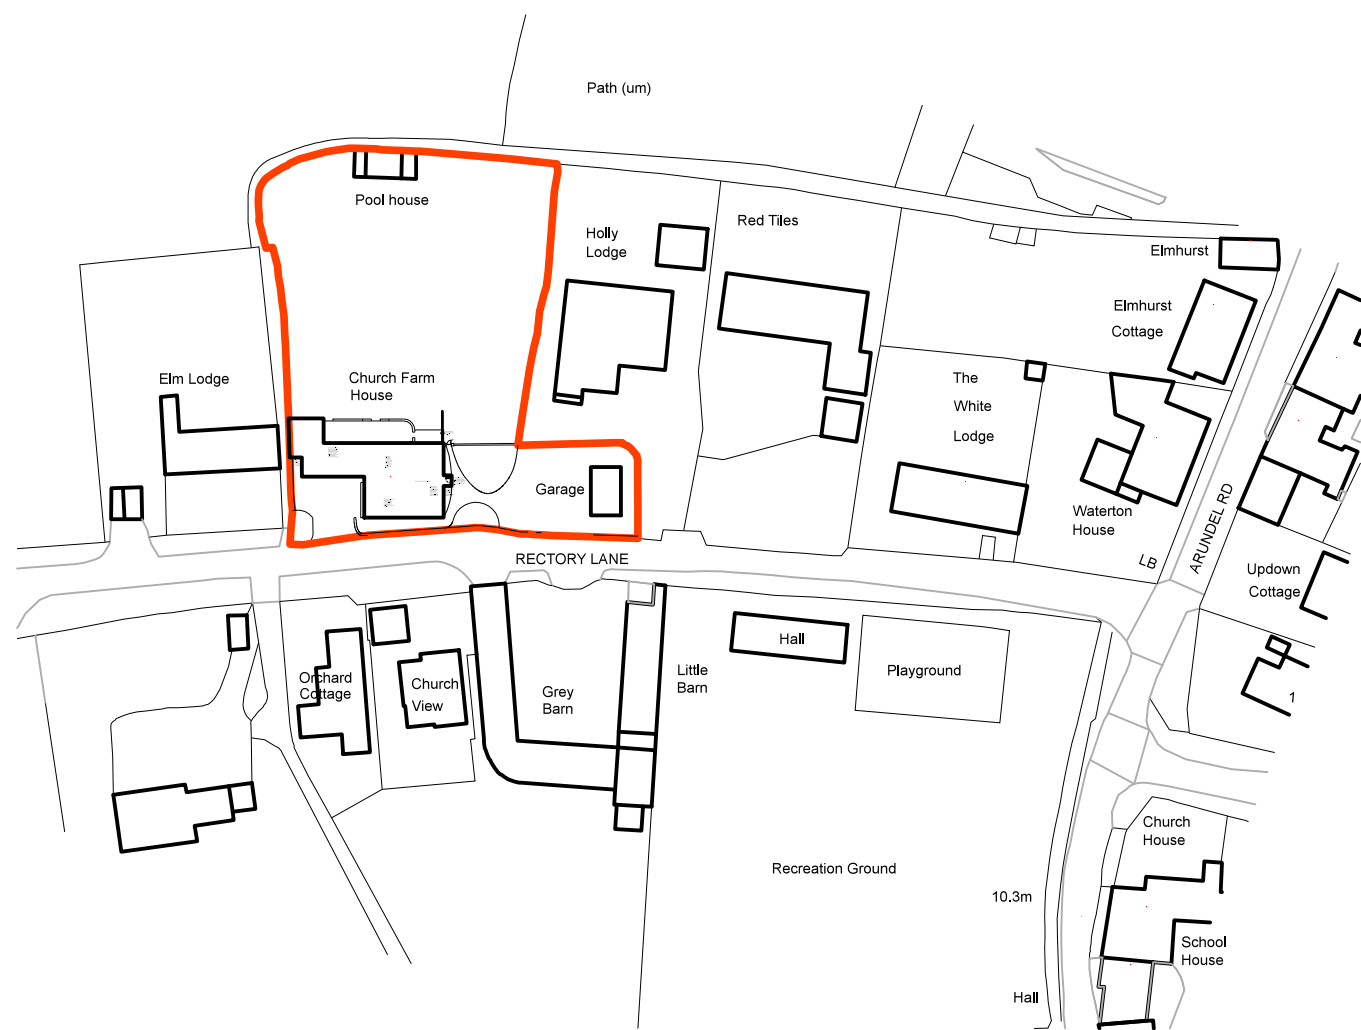


amendments				auth	chkd
rev	date	comment			
A	30.01.15	Minor Amendments		GM	MR

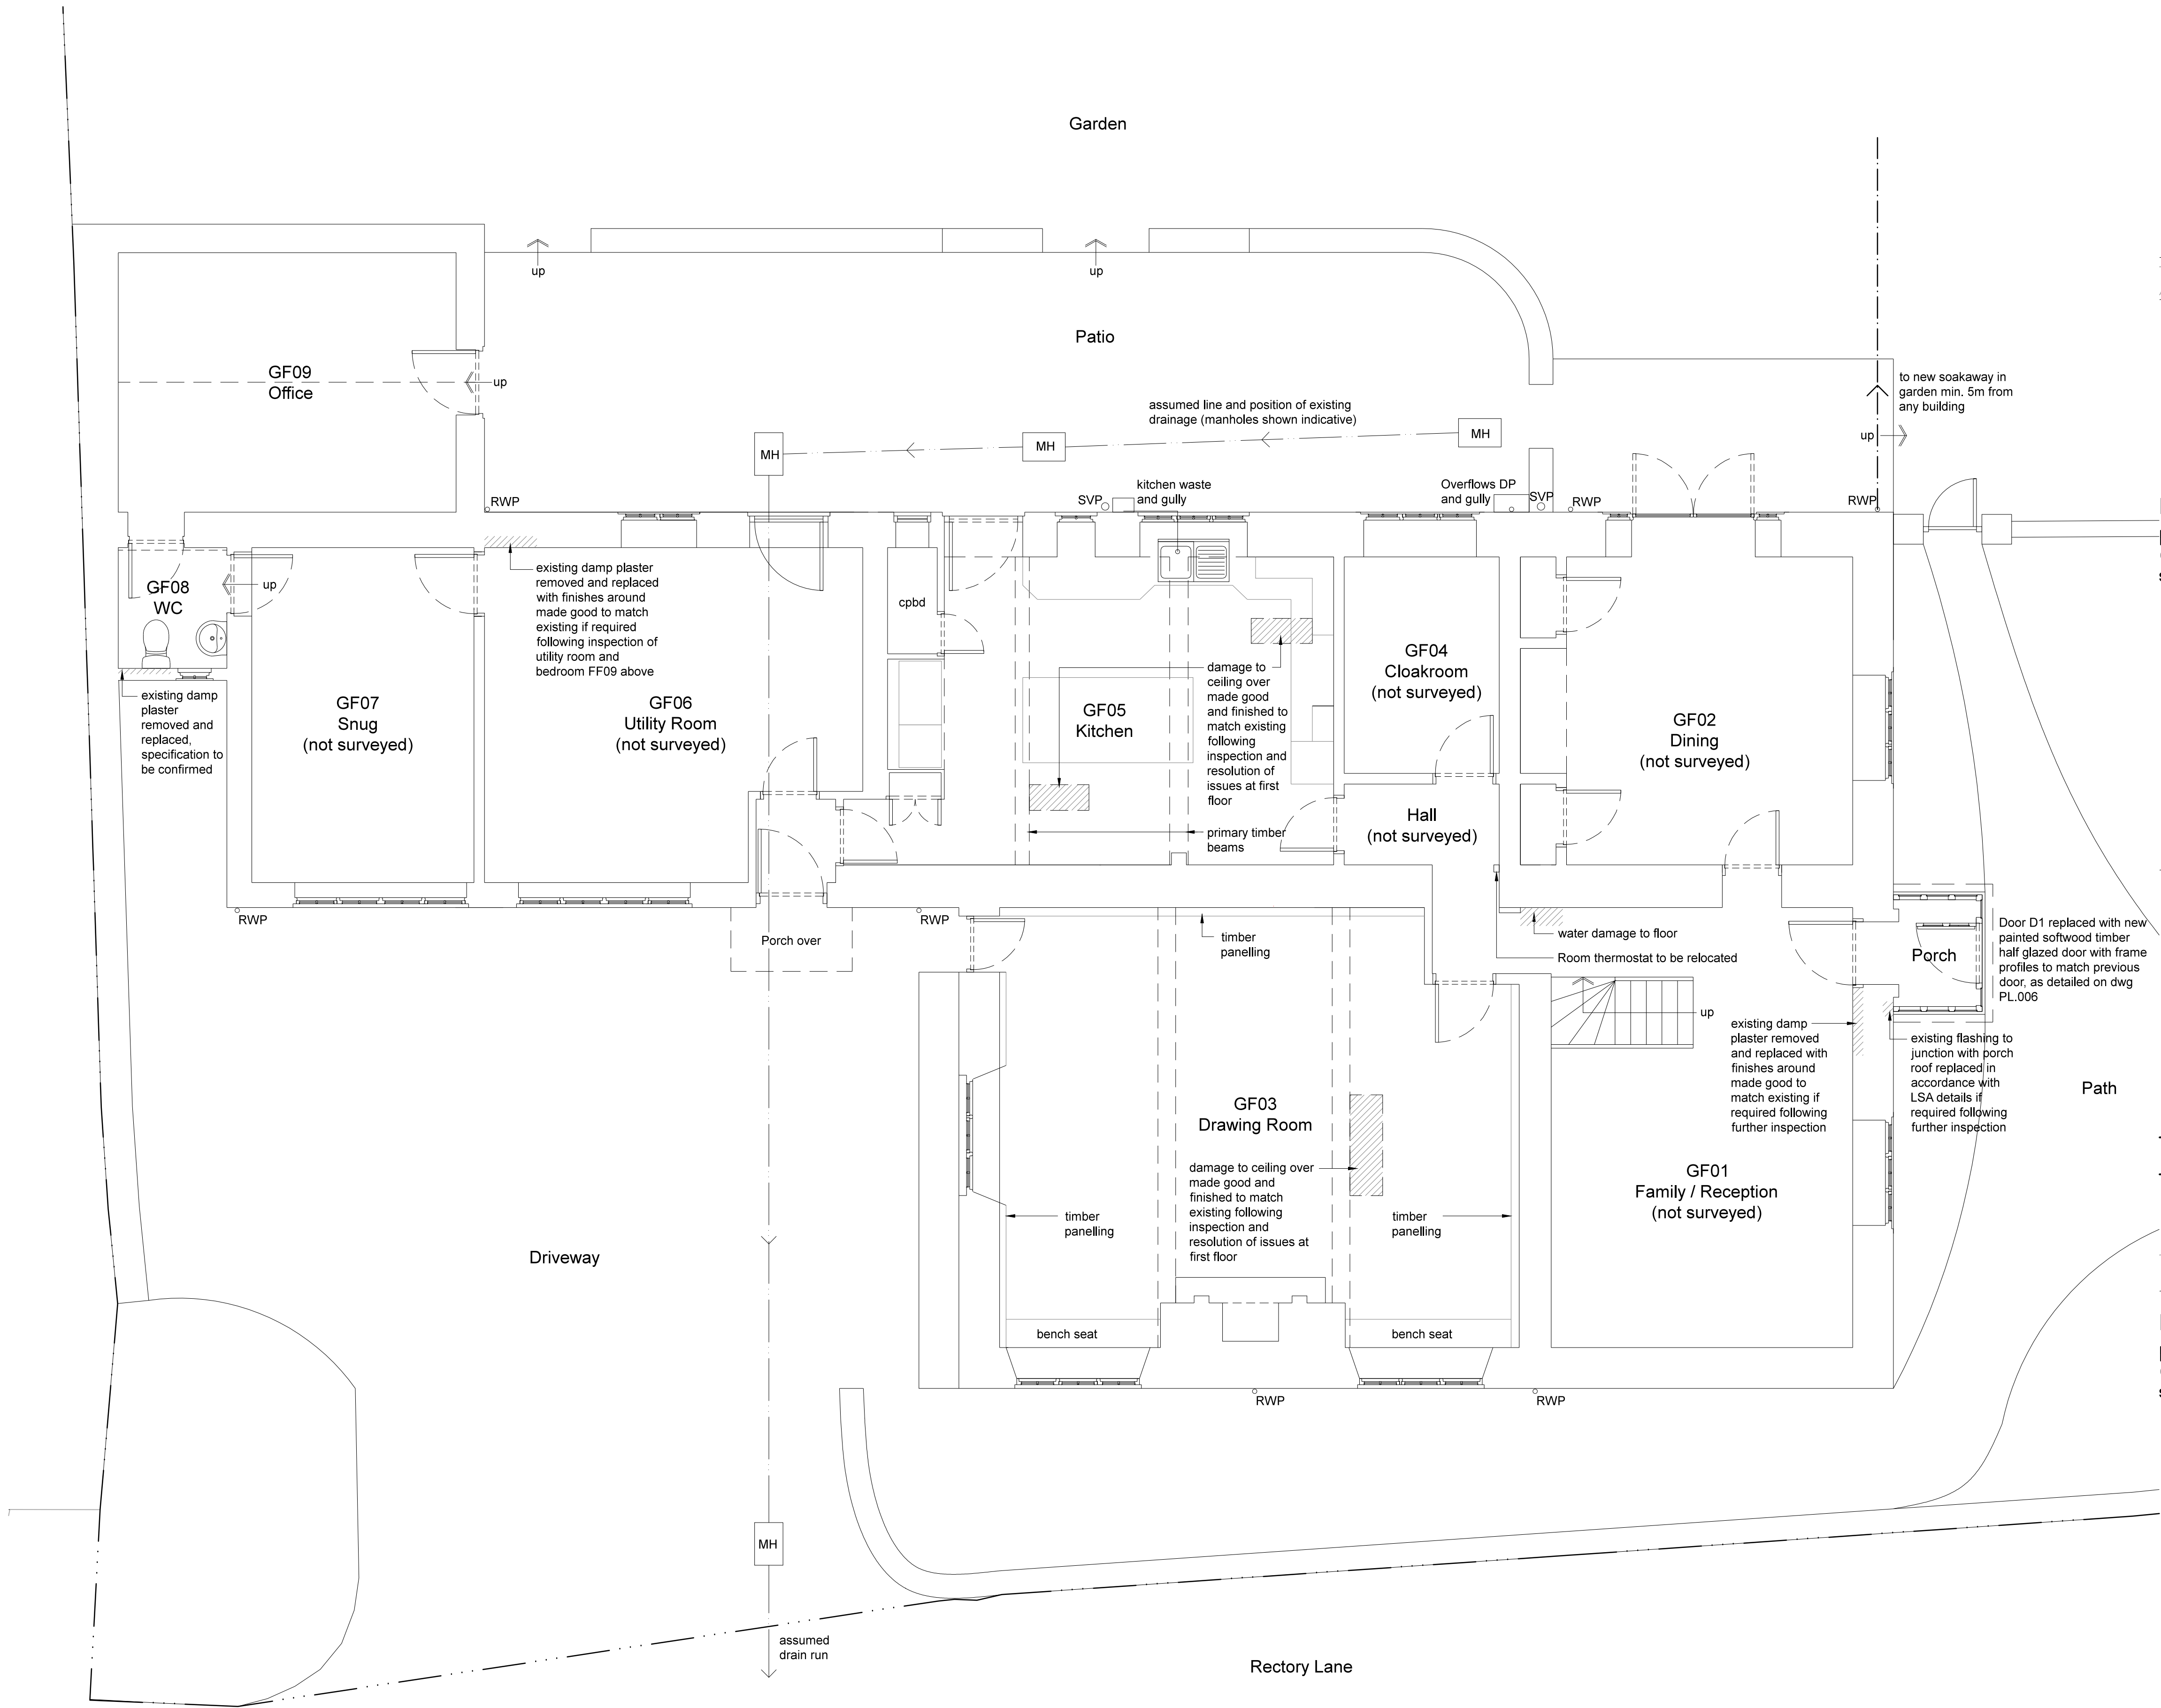

Location Plan

scale in metres 1:1250

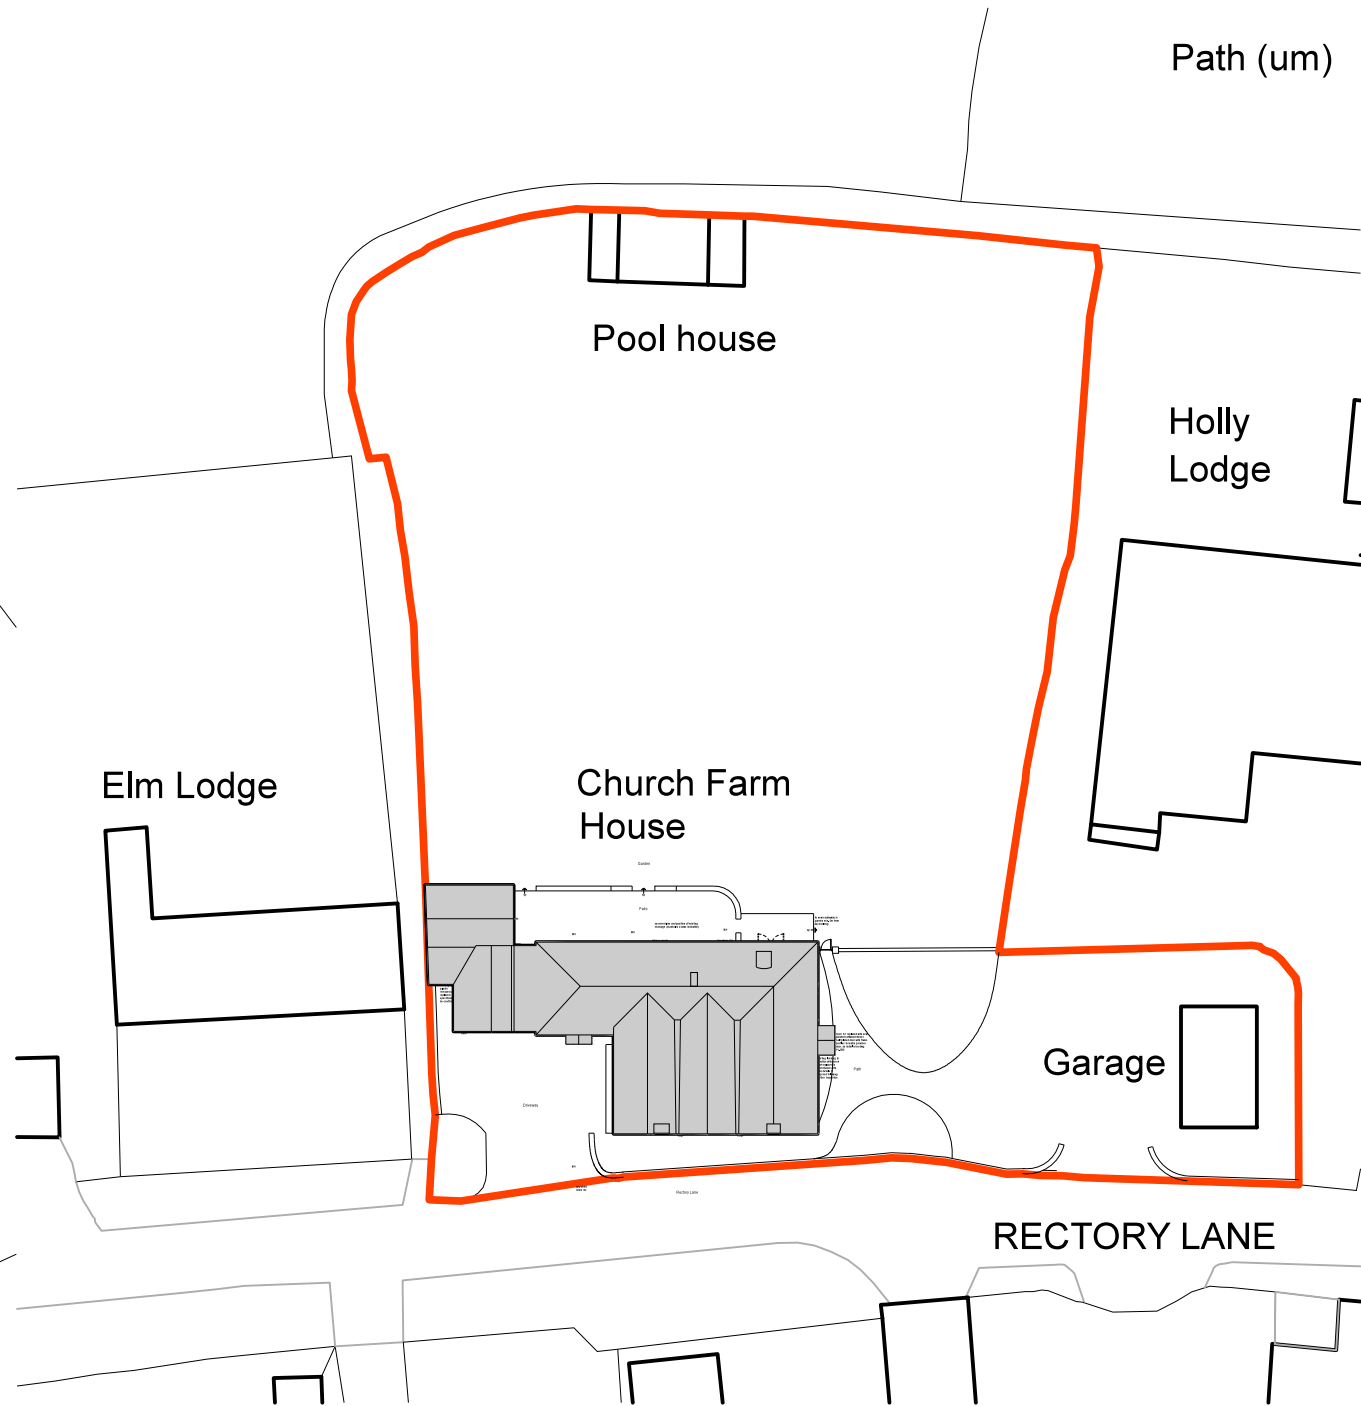

Block Plan

scale in metres 1:500

Note - All works to be carried out to satisfaction of LPA conservation and planning officer. No works to be carried out prior to relevant approvals unless otherwise agreed in writing

Note - Measured survey conducted in key areas only. All other areas drawn from limited visual and photographic survey only and should not be relied upon for dimensional accuracy.

client	Braithwaite & Co.	drawing number	0343.PL.001	revision	A
project	Church Farm House Rectory Lane Angmering	drawing title	Proposed Ground Floor Plan and Location & Block Plans Listed Building Consent App.		
drawn by	GM	checked by	MR	riba work stage	D
				date	Dec '14
				scale/original sheet size	Varies @ A1

http://abirarchitects.co.uk studio@abirarchitects.co.uk © ABIR Architects Ltd. Check all dimensions on site before work is undertaken. All goods, materials and workmanship to conform with current building regulations, BSS and COP's.

ABIR Architects Ltd

