


amendments				auth/chkd	
rev	date	comment		GM	MR
A	30.01.15	Minor Amendments			

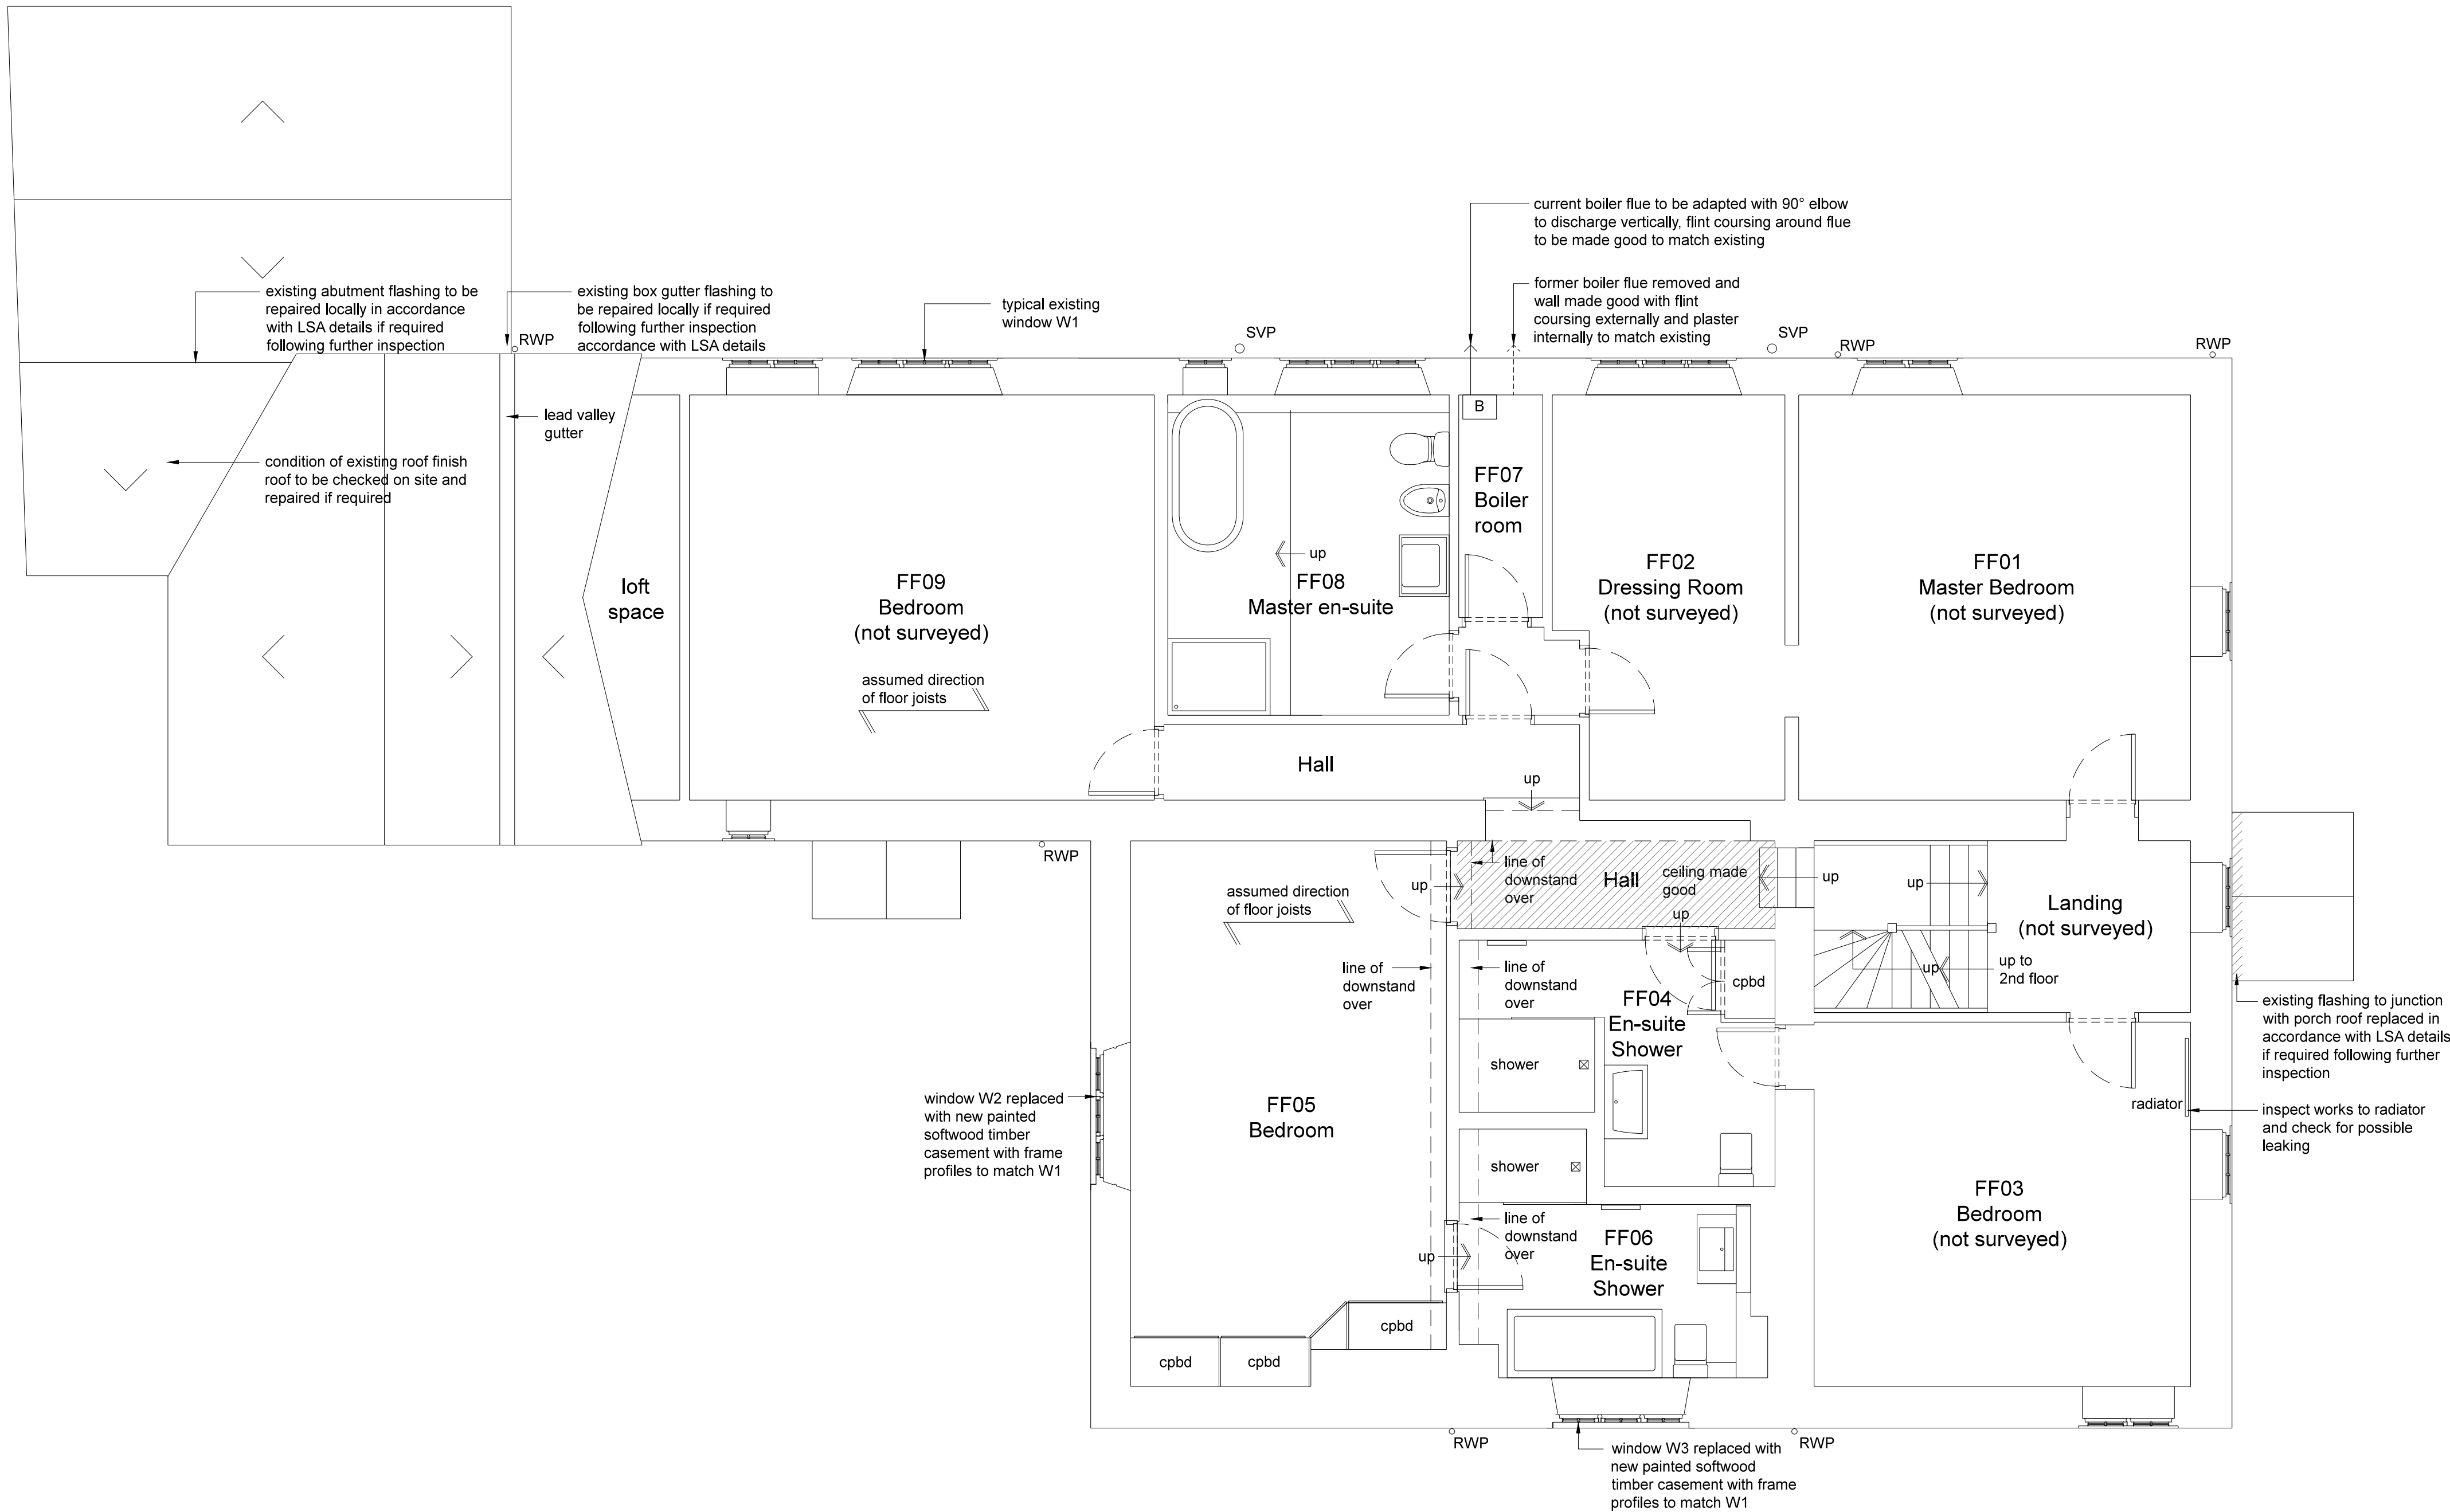


Note - All works to be carried out to satisfaction of LPA conservation and planning officer. No works to be carried out prior to relevant approvals unless otherwise agreed in writing

Note - Measured survey conducted in key areas only. All other areas drawn from limited visual and photographic survey only and should not be relied upon for dimensional accuracy.

Second floor not surveyed

client	drawing number		revision	
Braithwaite & Co.	0343.PL.002		A	
project	drawing title			
Church Farm House	First Floor Plan			
Rectory Lane				
Angmering	Listed Building Consent App.			
drawn by	checked by	riba work stage	date	scale/original sheet size
GM	MR	D	Dec '14	1:50 @ A1
http://abirarchitects.co.uk unit 01, Beta House, St John's Road, Hove, BN2 2TX, United Kingdom Hove +44 (0)1273 724 384 Company No. 06877117			© ABIR Architects Ltd. Check all dimensions on site before work is undertaken. All goods, materials and workmanship to conform with current building regulations, BSS and COP's.	

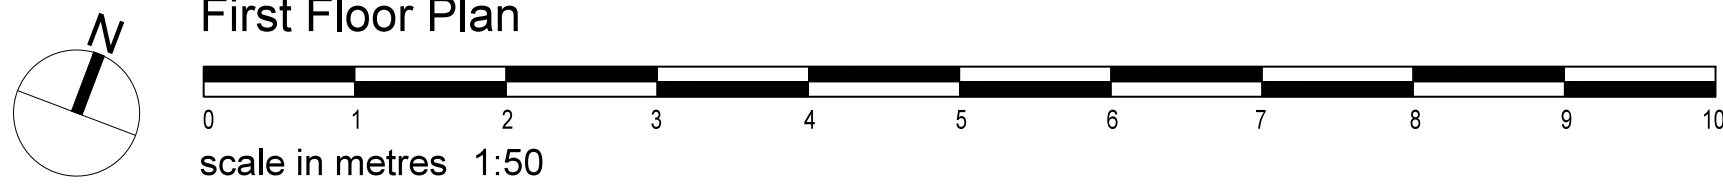

First Floor Plan

scale in metres 1:50