





ROOF PLAN

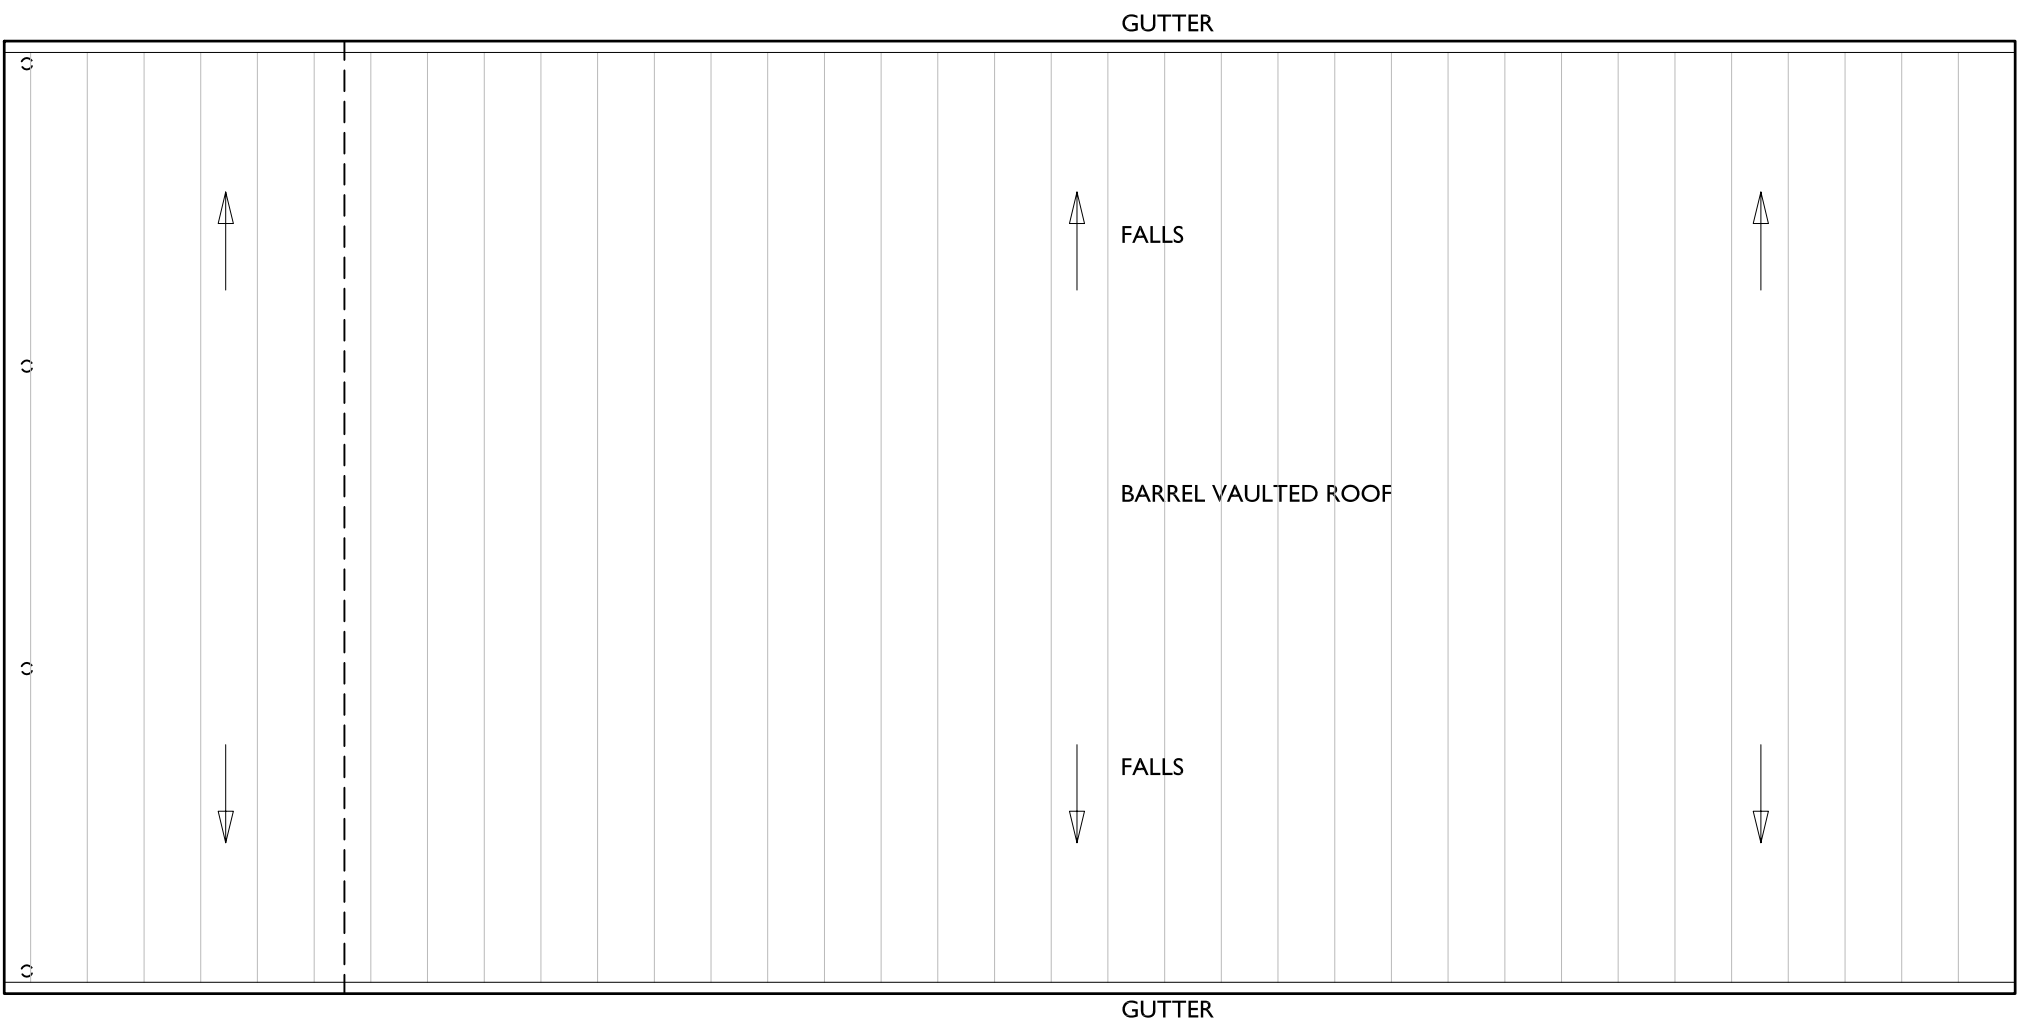


MEZZANINE PLAN

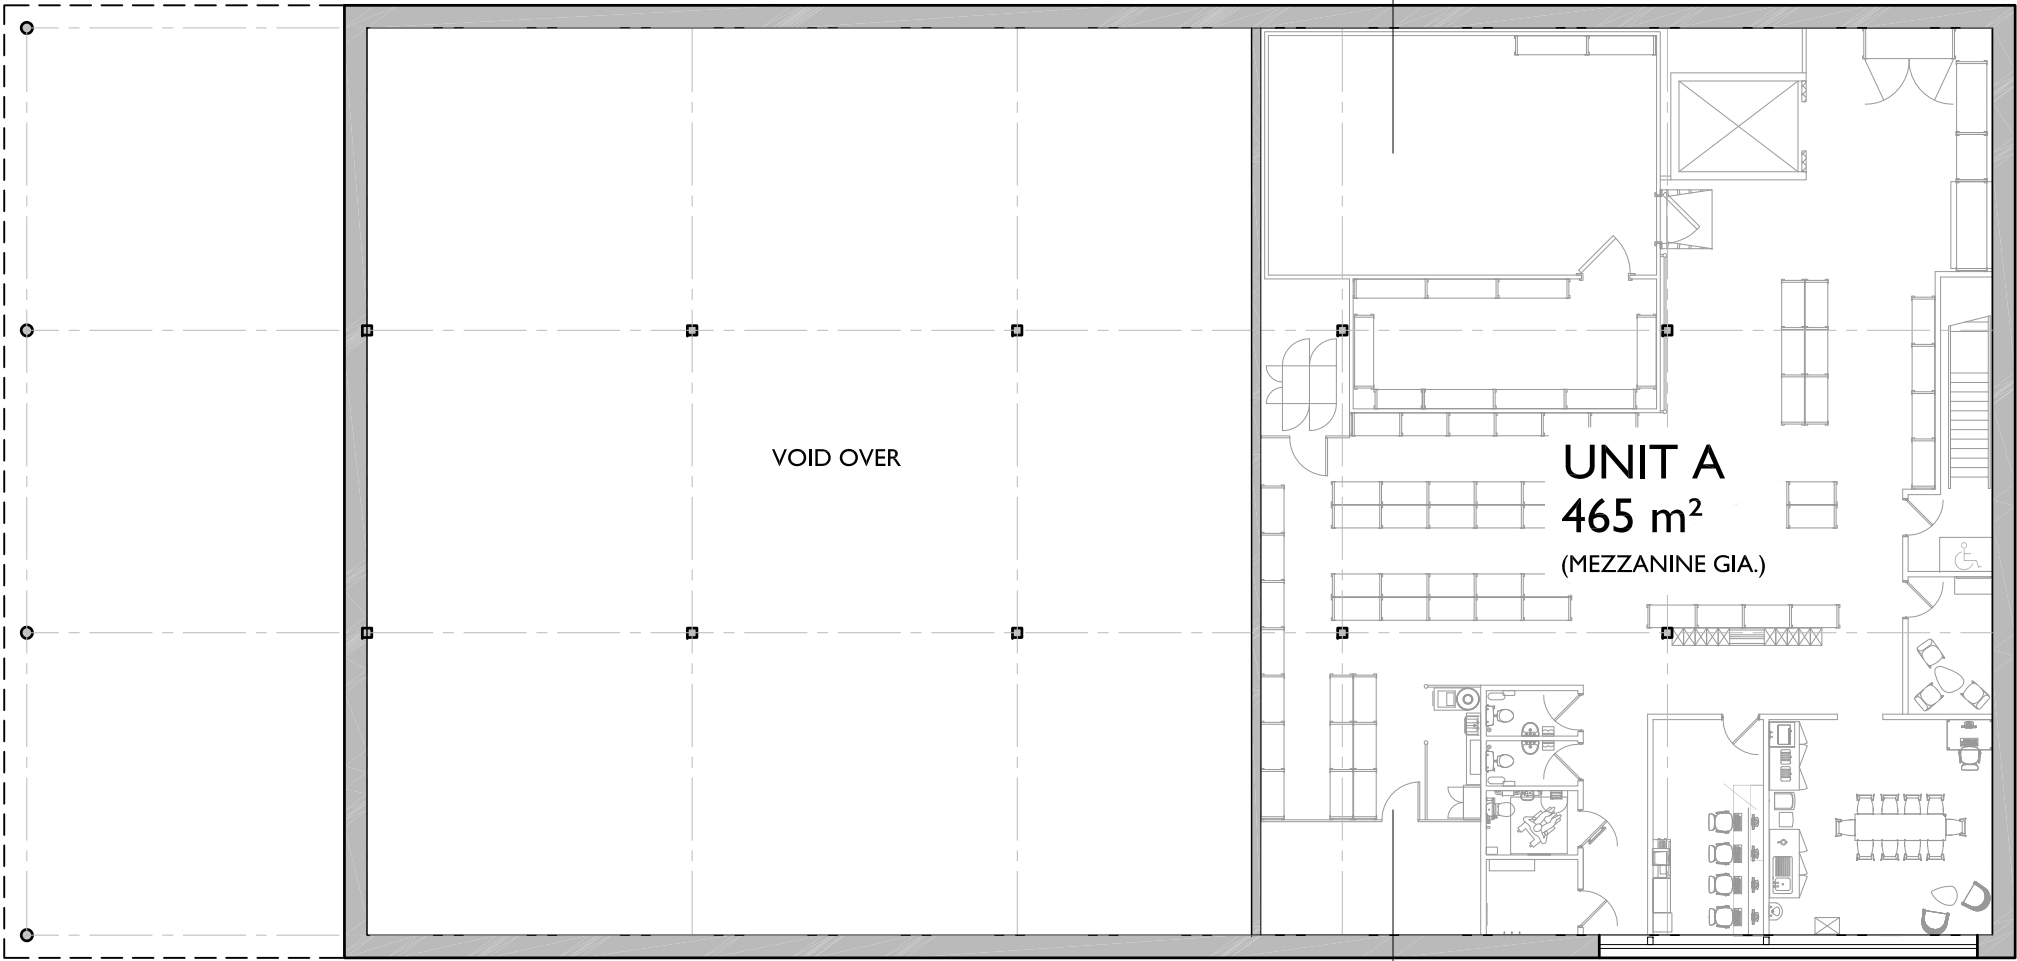

GROUND FLOOR PLAN

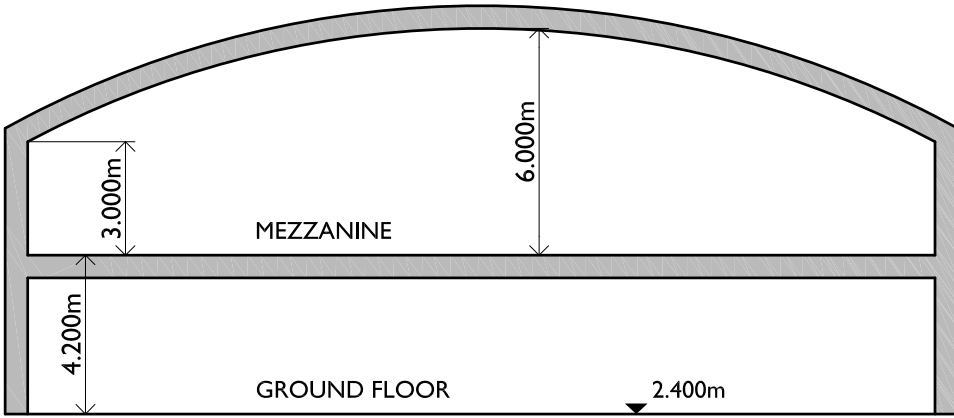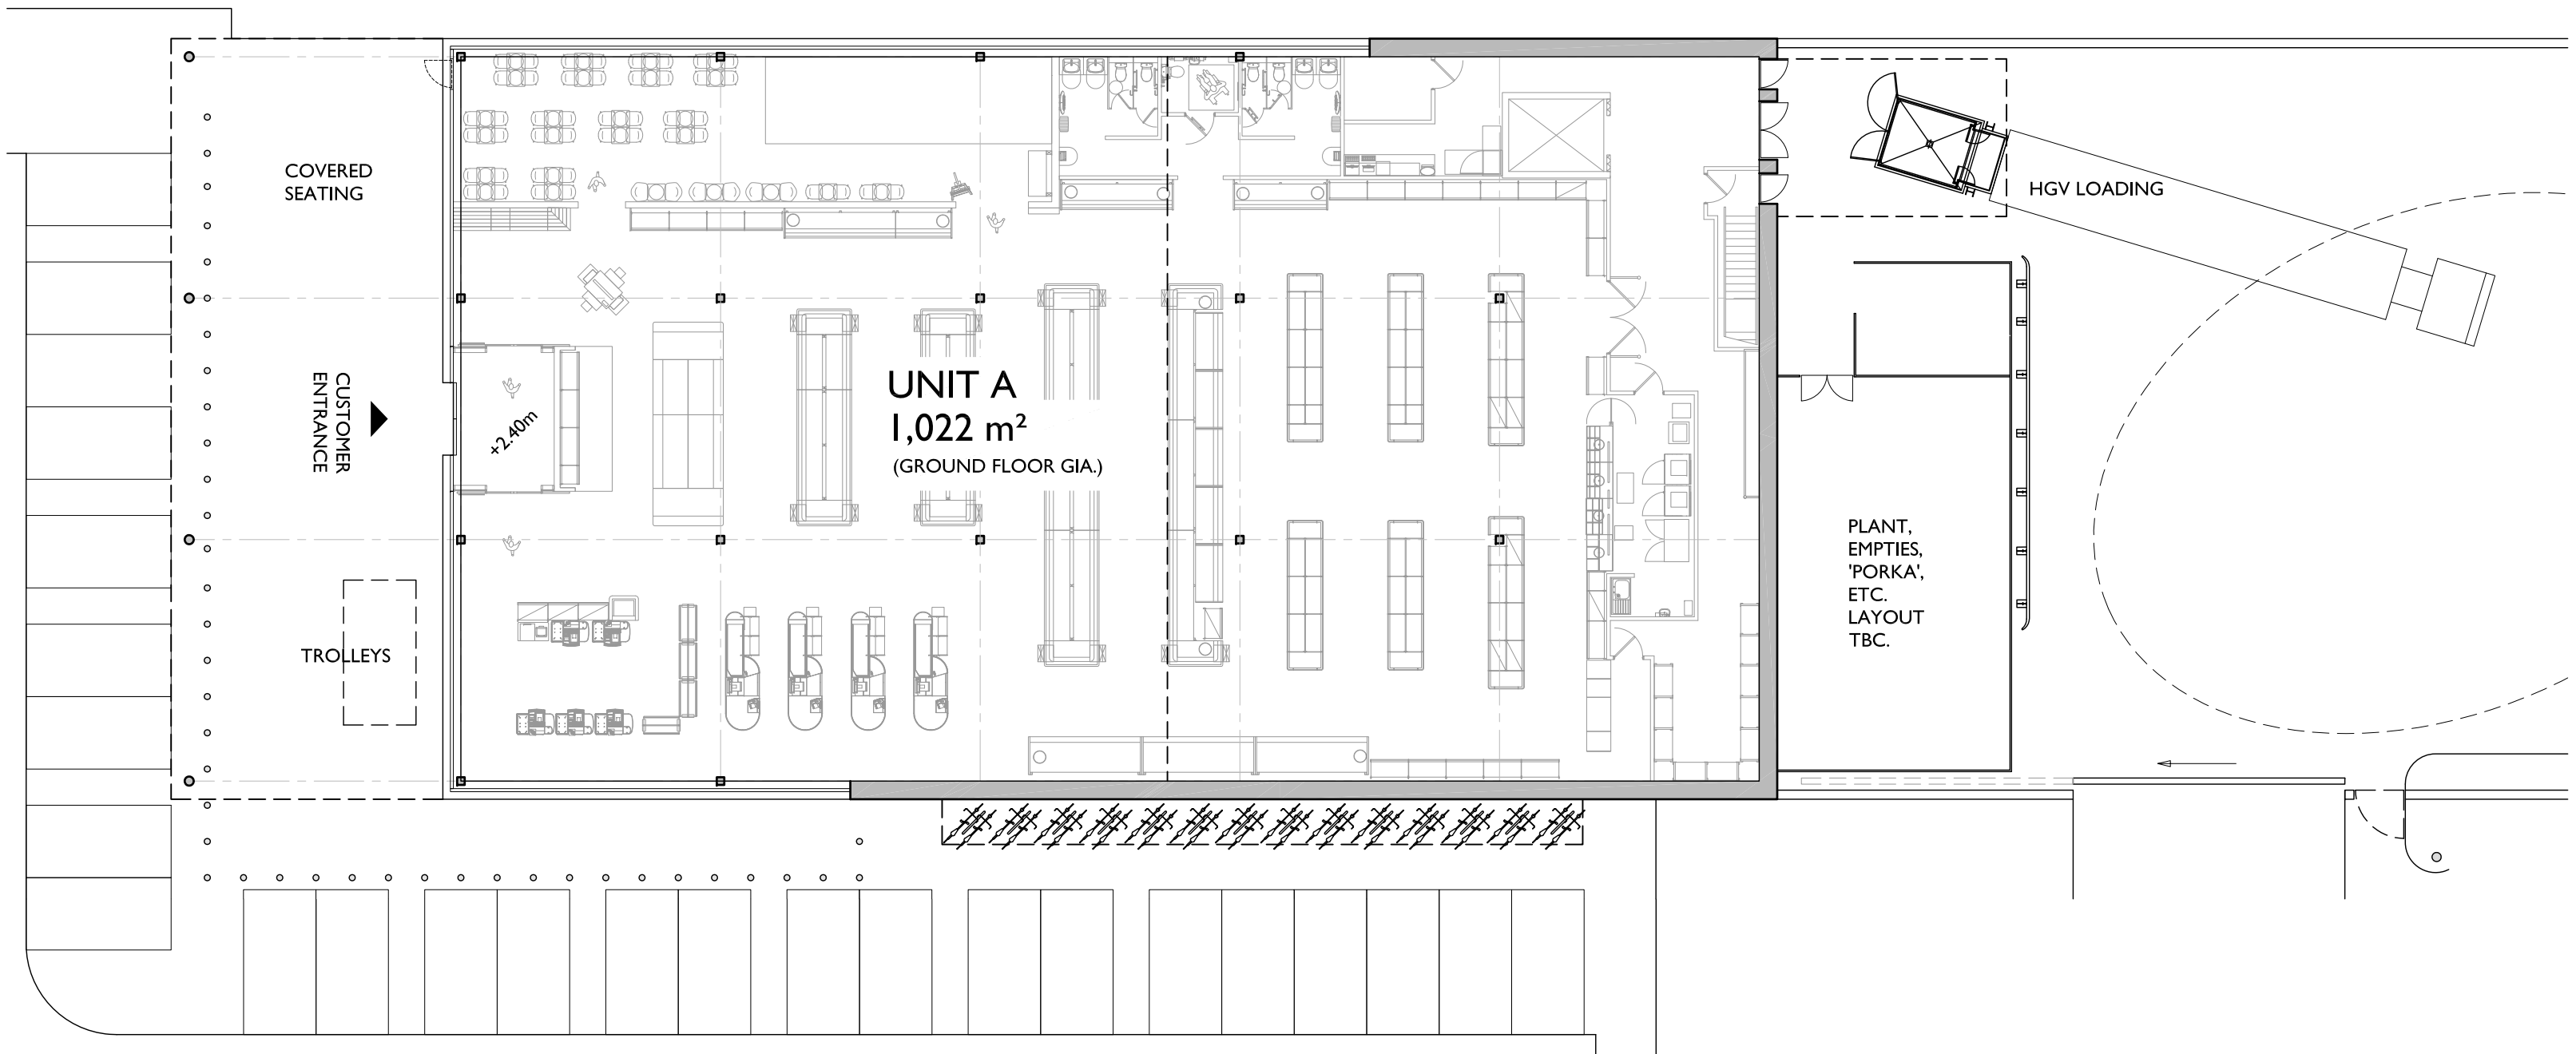

INTERNAL CROSS SECTION

 

NOTE:
INDICATIVE INTERNAL LAYOUT SHOWN, FINAL
INTERNAL LAYOUT SUBJECT TO TENANT DESIGN.

IMPORTANT
Do not work from reduced scale drawings. Please refer to scale and sheet size as indicated.
Dimensions are not to be scaled from this drawing. Use only written dimensions. Consultants and Contractors must verify all dimensions before starting work and any discrepancies are to be reported to Urban View.
This drawing is the property of Urban View and Copyright is reserved by them. This drawing is issued on condition that it is not copied or disclosed by or to any unauthorized persons without prior consent in writing of Urban View.

Revision, Date
A: 23.02.14
UPDATED FOR SUBMISSION

Client
cdp
Commercial Development Projects Ltd.
Huddersfield Road, Elland,
West Yorkshire, HX5 9BW
T 01422 376 821
E info@marshalldcp.com

add+architects
Add Architects Ltd.
Studio 3, 40 Osmond Road,
Hove, Brighton, BN3 1TD.
Telephone: + 44 (0) 1273 669 469
Website: www.addarchitects.co.uk

Project
**NEW ROAD / BROOK
LANE, RUSTINGTON,
LITTLEHAMPTON,
WEST SUSSEX.**

Drawing Title
**PLANNING:
UNIT A FLOOR
PLANS, ROOF
PLAN AND
SECTION**

Scale AS SHOWN	Drawn by DB
Date OCT. 2014	Checked by HD
Drawing Number 1117-P-12	Revision A

IMPORTANT
Do not work from reduced scale drawings. Please refer to scale and sheet size as indicated.
Dimensions are not to be scaled from this drawing. Use only written dimensions. Consultants and Contractors must verify all dimensions before starting work and any discrepancies are to be reported to Urban View.
This drawing is the property of Urban View and Copyright is reserved by them. This drawing is issued on condition that it is not copied or disclosed by or to any unauthorized persons without prior consent in writing of Urban View.

Revision, Date
-
-





WEST ELEVATION



VIEW FROM BROOK LANE

MATERIALS KEY

1. ROUGH-CAST FINISH FACING MASONRY.
2. SILVER COLOURED METAL CLADDING.
3. SILVER METAL FRAMED GLAZING (PART OBSCURED TO SUIT TENANT LAYOUT).
4. DARK GREY METALLIC CLADDING AND DETAILS.
5. DARK GREY METALLIC SERVICE CANOPY AND SUPPORTS.
6. DARY GREY METALLIC BOLLARD.
7. MID GREY METAL FINISHED ROOF WITH SILVER CLADDING EDGE DETAILS.
8. SILVER HORIZONTAL PROFILE CLADDING TO SERVICE YARD.
9. GALV. STEEL ARMCO BARRIER.
10. DOTTED REDLINE = SIGNAGE BY TENANT.

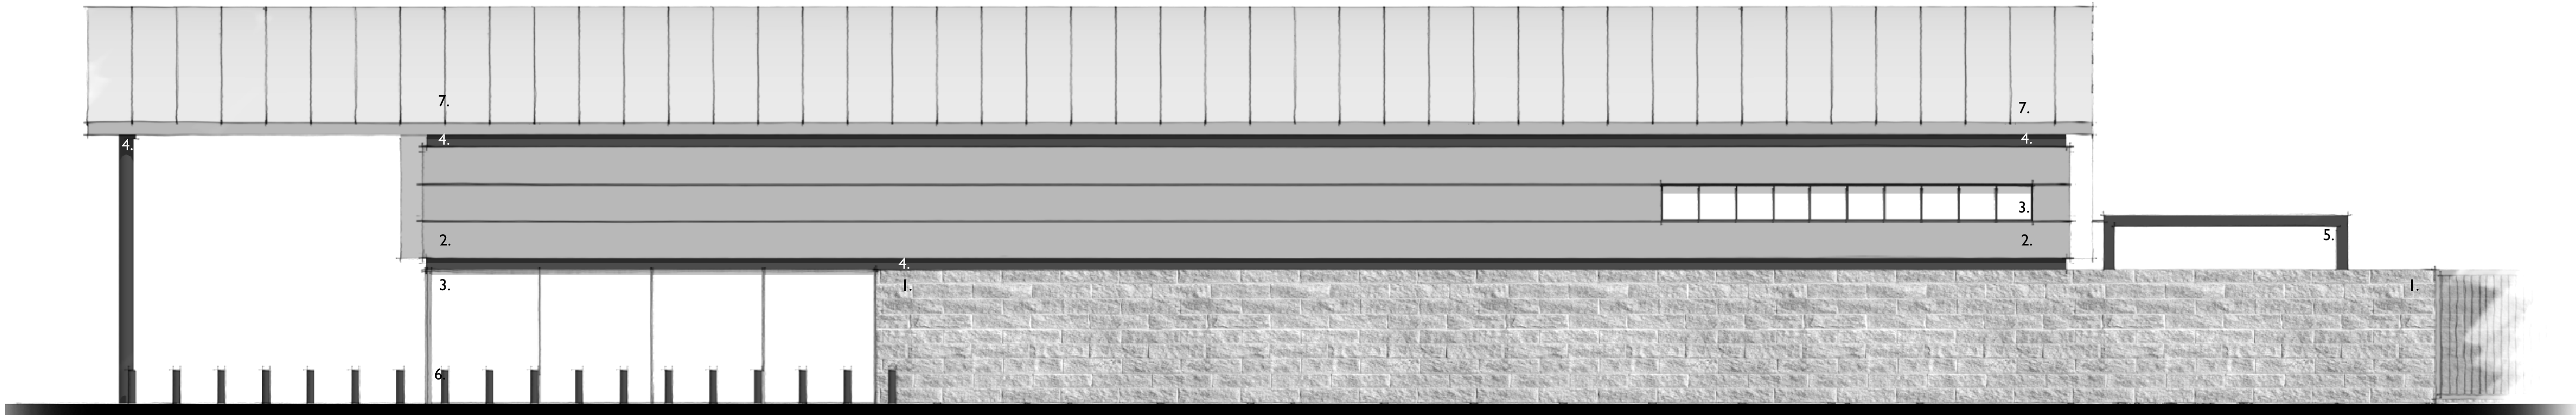 

SOUTH ELEVATION

Client
cdp
Commercial Development Projects Ltd.
Huddersfield Road, Elland,
West Yorkshire, HX5 9BW
T 01422 376 821
E info@marshalldcp.com

add*architects
Add Architects Ltd.
Studio 3, 40 Osmond Road,
Hove, Brighton, BN3 1TD.
Telephone: + 44 (0) 1273 669 469
Website: www.addarchitects.co.uk

Project
NEW ROAD / BROOK
LANE, RUSTINGTON,
LITTLEHAMPTON,
WEST SUSSEX.

Drawing Title
PLANNING:
UNIT A,
ELEVATIONS 1 of 2

Scale AS SHOWN	Drawn by DB
Date OCT. 2014	Checked by HD
Drawing Number 1117-P-13	Revision -





EAST ELEVATION



VIEW FROM THE A-259 TRAVELLING WEST

MATERIALS KEY

1. ROUGH-CAST FINISH FACING MASONRY.
2. SILVER COLOURED METAL CLADDING.
3. SILVER METAL FRAMED GLAZING (PART OBSCURED TO SUIT TENANT LAYOUT).
4. DARK GREY METALLIC CLADDING AND DETAILS.
5. DARK GREY METALLIC SERVICE CANOPY AND SUPPORTS.
6. DARY GREY METALLIC BOLLARD.
7. MID GREY METAL FINISHED ROOF WITH SILVER CLADDING EDGE DETAILS.
8. SILVER HORIZONTAL PROFILE CLADDING TO SERVICE YARD.
9. GALV. STEEL ARMCO BARRIER.
10. DOTTED REDLINE = SIGNAGE BY TENANT.

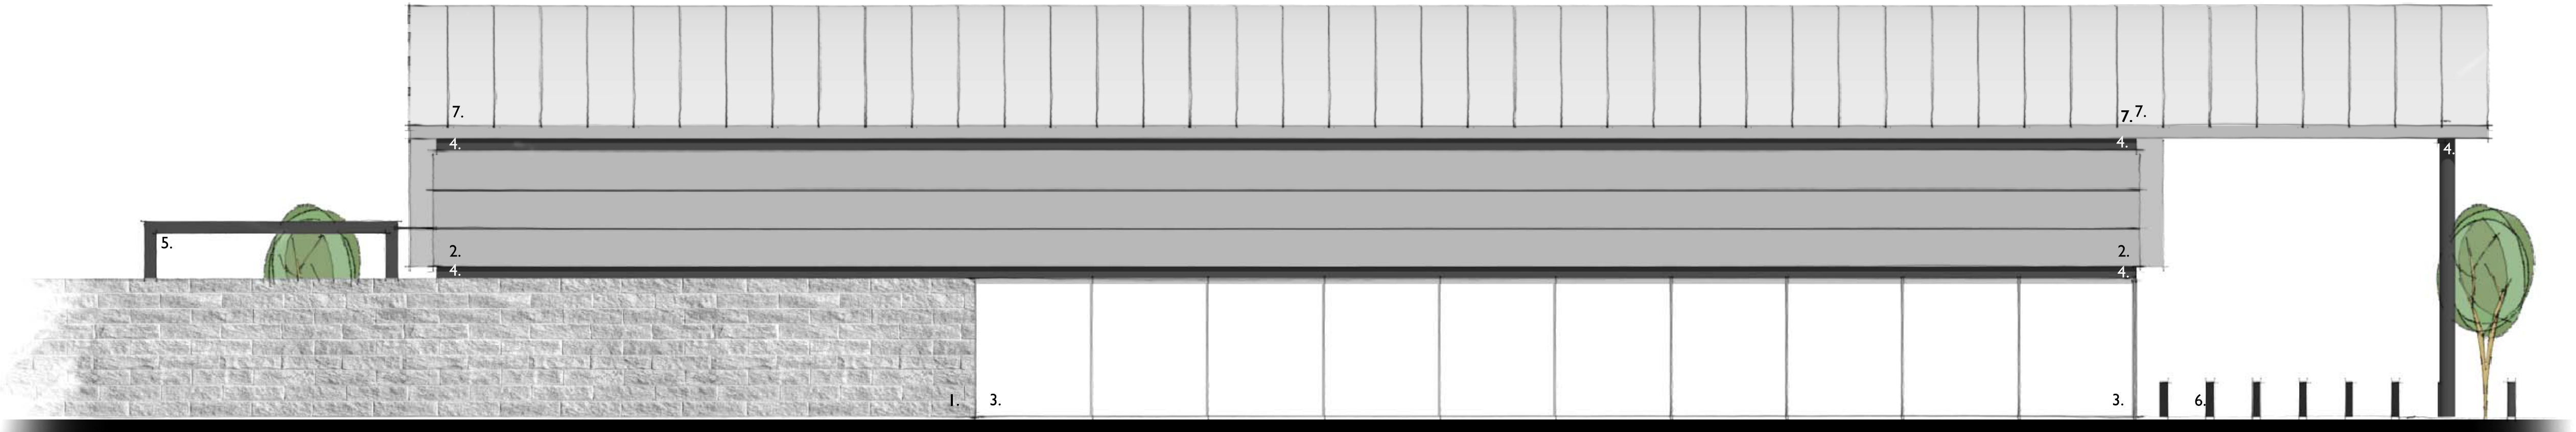 

NORTH ELEVATION

IMPORTANT

Do not work from reduced scale drawings. Please refer to scale and sheet size as indicated.

Dimensions are not to be scaled from this drawing. Use only written dimensions. Consultants and Contractors must verify all dimensions before starting work and any discrepancies are to be reported to Urban View.

This drawing is the property of Urban View and Copyright is reserved by them. This drawing is issued on condition that it is not copied or disclosed by or to any unauthorized persons without prior consent in writing of Urban View.

Revision, Date

-

Client

cdp
Commercial Development Projects Ltd.
Huddersfield Road, Elland,
West Yorkshire, HX5 9BW
T 01422 376 821
E info@marshalldp.com

add+architects

Add Architects Ltd.
Studio 3, 40 Osmond Road,
Hove, Brighton, BN3 1TD.
Telephone: + 44 (0) 1273 669 469
Website: www.addarchitects.co.uk

Project
**NEW ROAD / BROOK
LANE, RUSTINGTON,
LITTLEHAMPTON,
WEST SUSSEX.**

Drawing Title
**UNIT A,
ELEVATIONS 2 of 2**

Scale
AS SHOWN

Drawn by
DB

Date
OCT. 2014

Checked by
HD

Drawing Number
1117-P-14

Revision
-