


**IMPORTANT**  
Do not work from reduced scale drawings. Please refer to scale and sheet size as indicated.  
Dimensions are not to be scaled from this drawing. Use only written dimensions. Consultants and Contractors must verify all dimensions before starting work and any discrepancies are to be reported to Urban View.  
This drawing is the property of Urban View and Copyright is reserved by them. This drawing is issued on condition that it is not copied or disclosed by or to any unauthorized persons without prior consent in writing of Urban View.

Revision, Date  
C: 23.02.14  
D: 30.06.15  
E: 04.09.15  
G: 07.12.16  
HIGHWAYS ACCESS MOVED. SITE LAYOUT ADJUSTED TO SUIT.

0 10m 25m 50m 100m

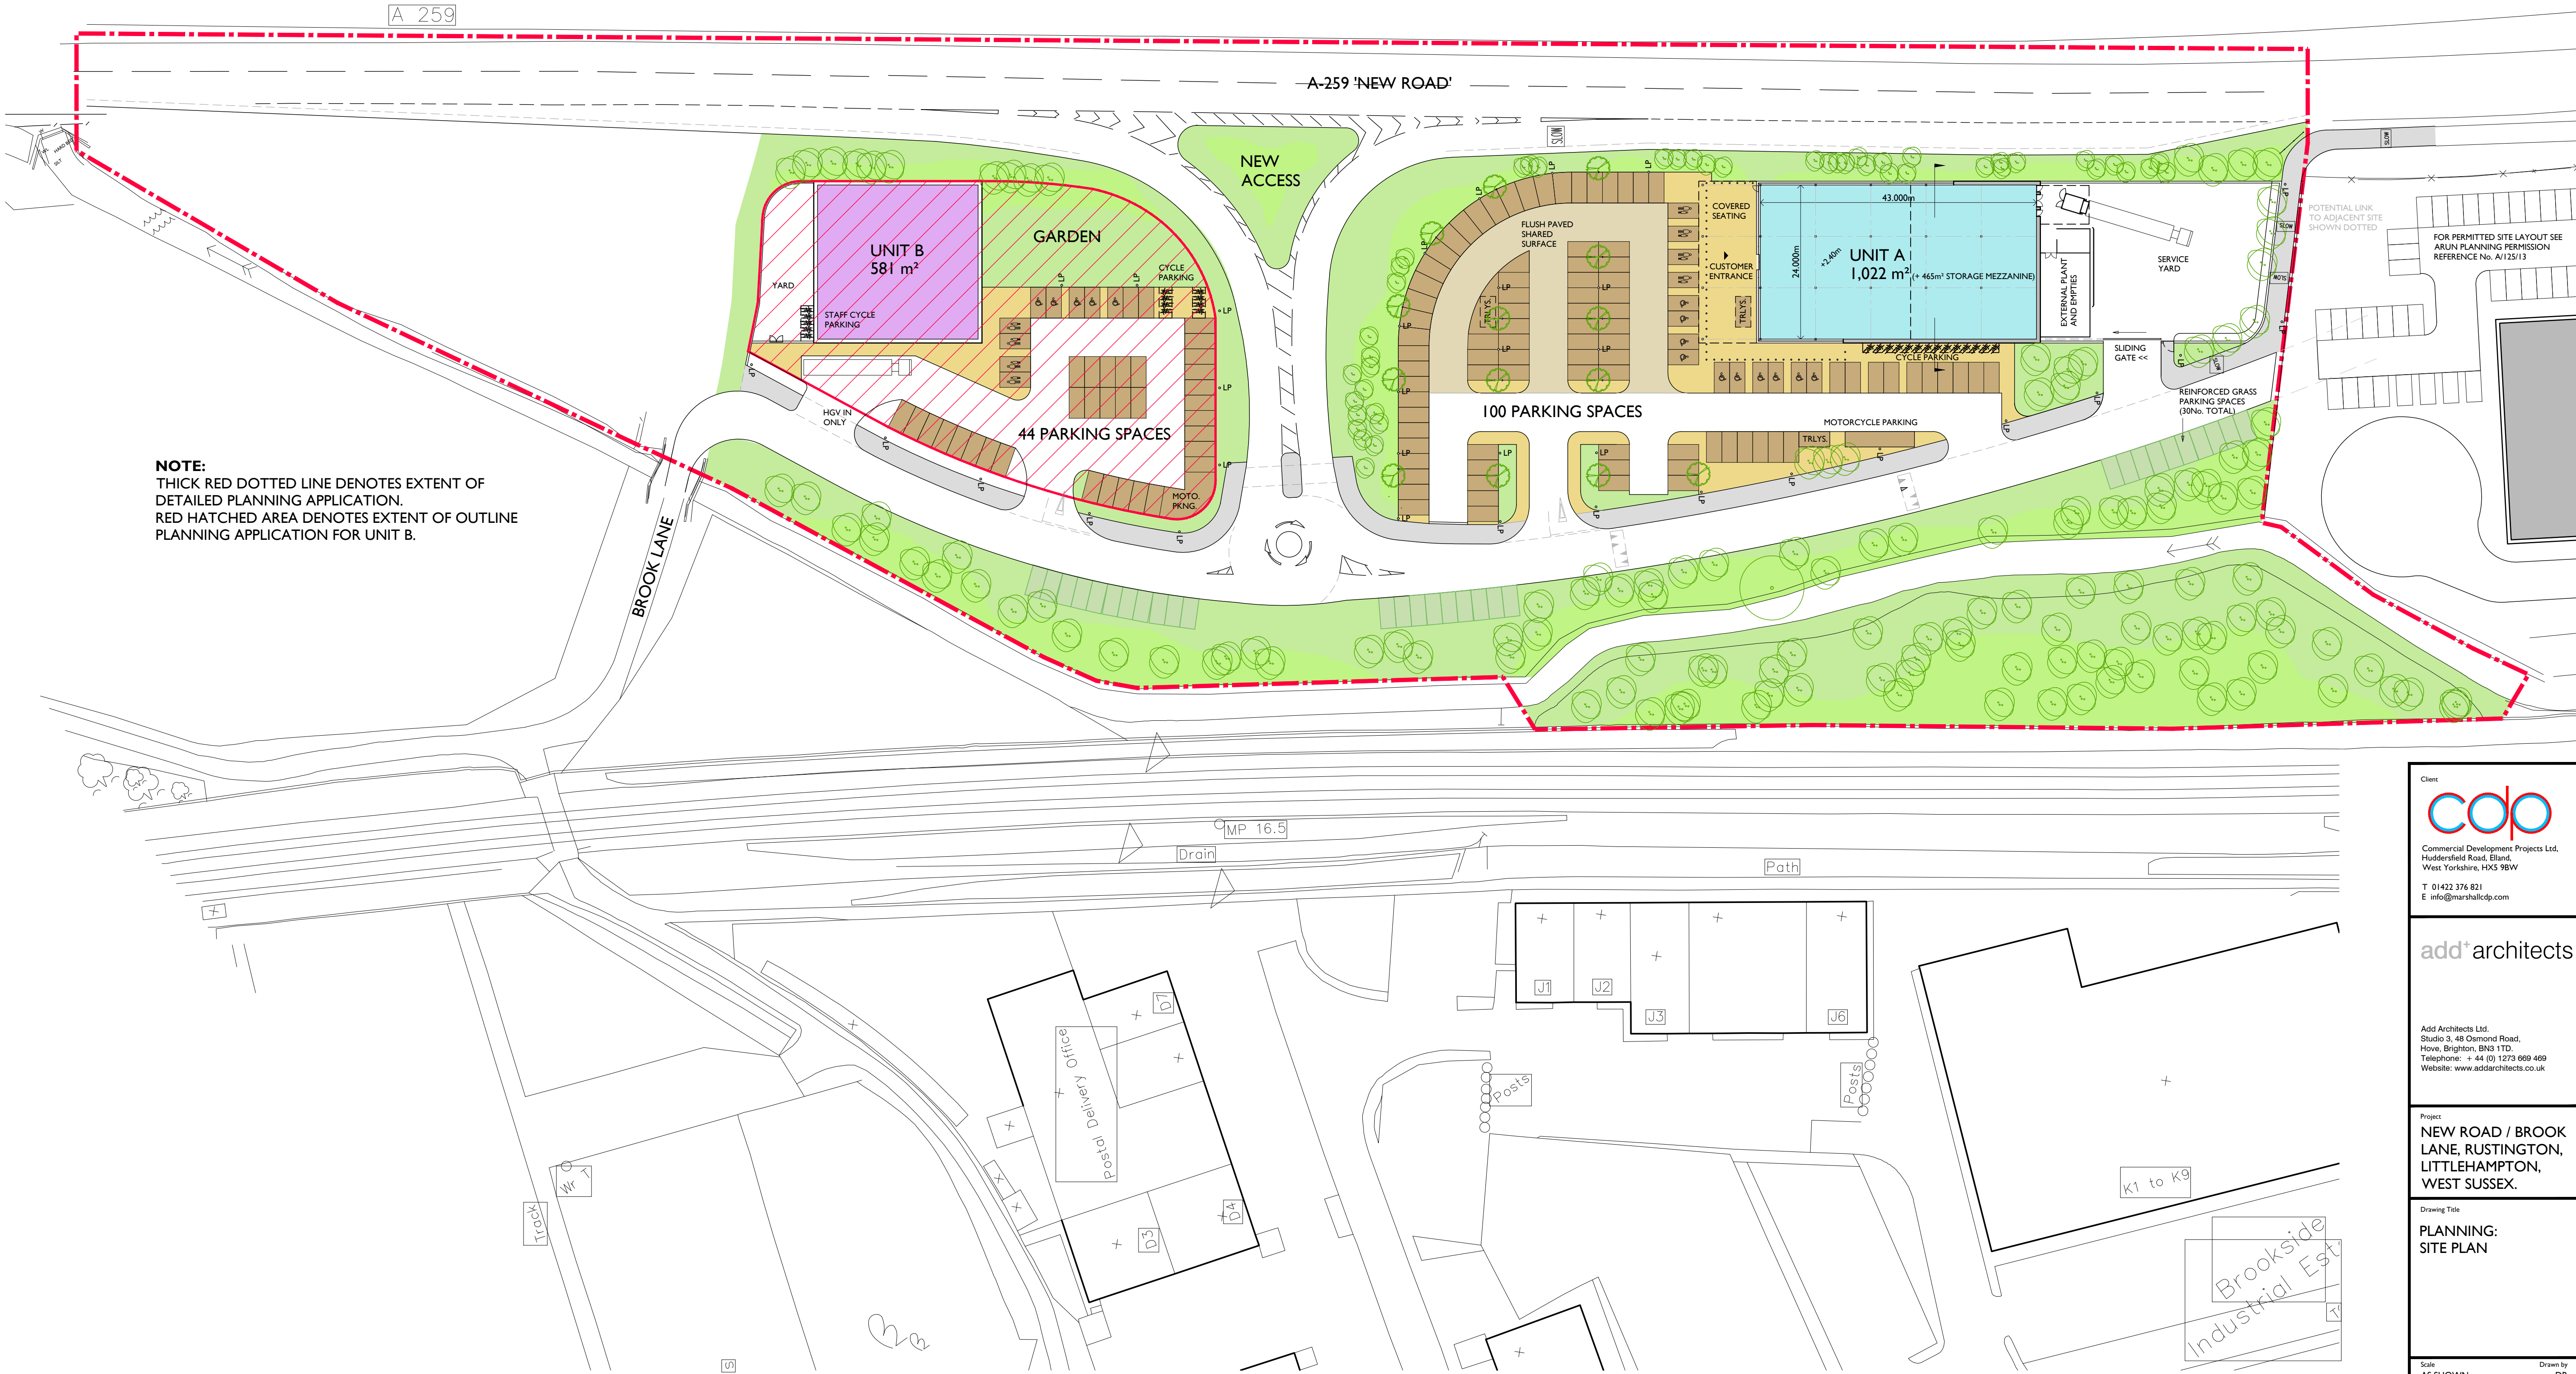

**NOTE:**  
THICK RED DOTTED LINE DENOTES EXTENT OF DETAILED PLANNING APPLICATION.  
RED HATCHED AREA DENOTES EXTENT OF OUTLINE PLANNING APPLICATION FOR UNIT B.

Client  
**add+ architects**  
Commercial Development Projects Ltd.  
Huddersfield Road, Eland,  
West Yorkshire, HX5 9BW  
T 01422 376 821  
E info@marshalldcp.com

**add+ architects**

Add Architects Ltd.  
Studio 3, 48 Osmond Road,  
Hove, Brighton, BN3 1TD.  
Telephone: + 44 (0) 1273 669 469  
Website: www.addarchitects.co.uk

Project  
**NEW ROAD / BROOK LANE, RUSTINGTON, LITTLEHAMPTON, WEST SUSSEX.**

Drawing Title  
**PLANNING: SITE PLAN**

|                             |                  |
|-----------------------------|------------------|
| Scale<br>AS SHOWN           | Drawn by<br>DB   |
| Date<br>OCT. 2014           | Checked by<br>HD |
| Drawing Number<br>1117-P-11 | Revision<br>G    |

SITE PLAN, 1:500@A1, 1:1000@A3