


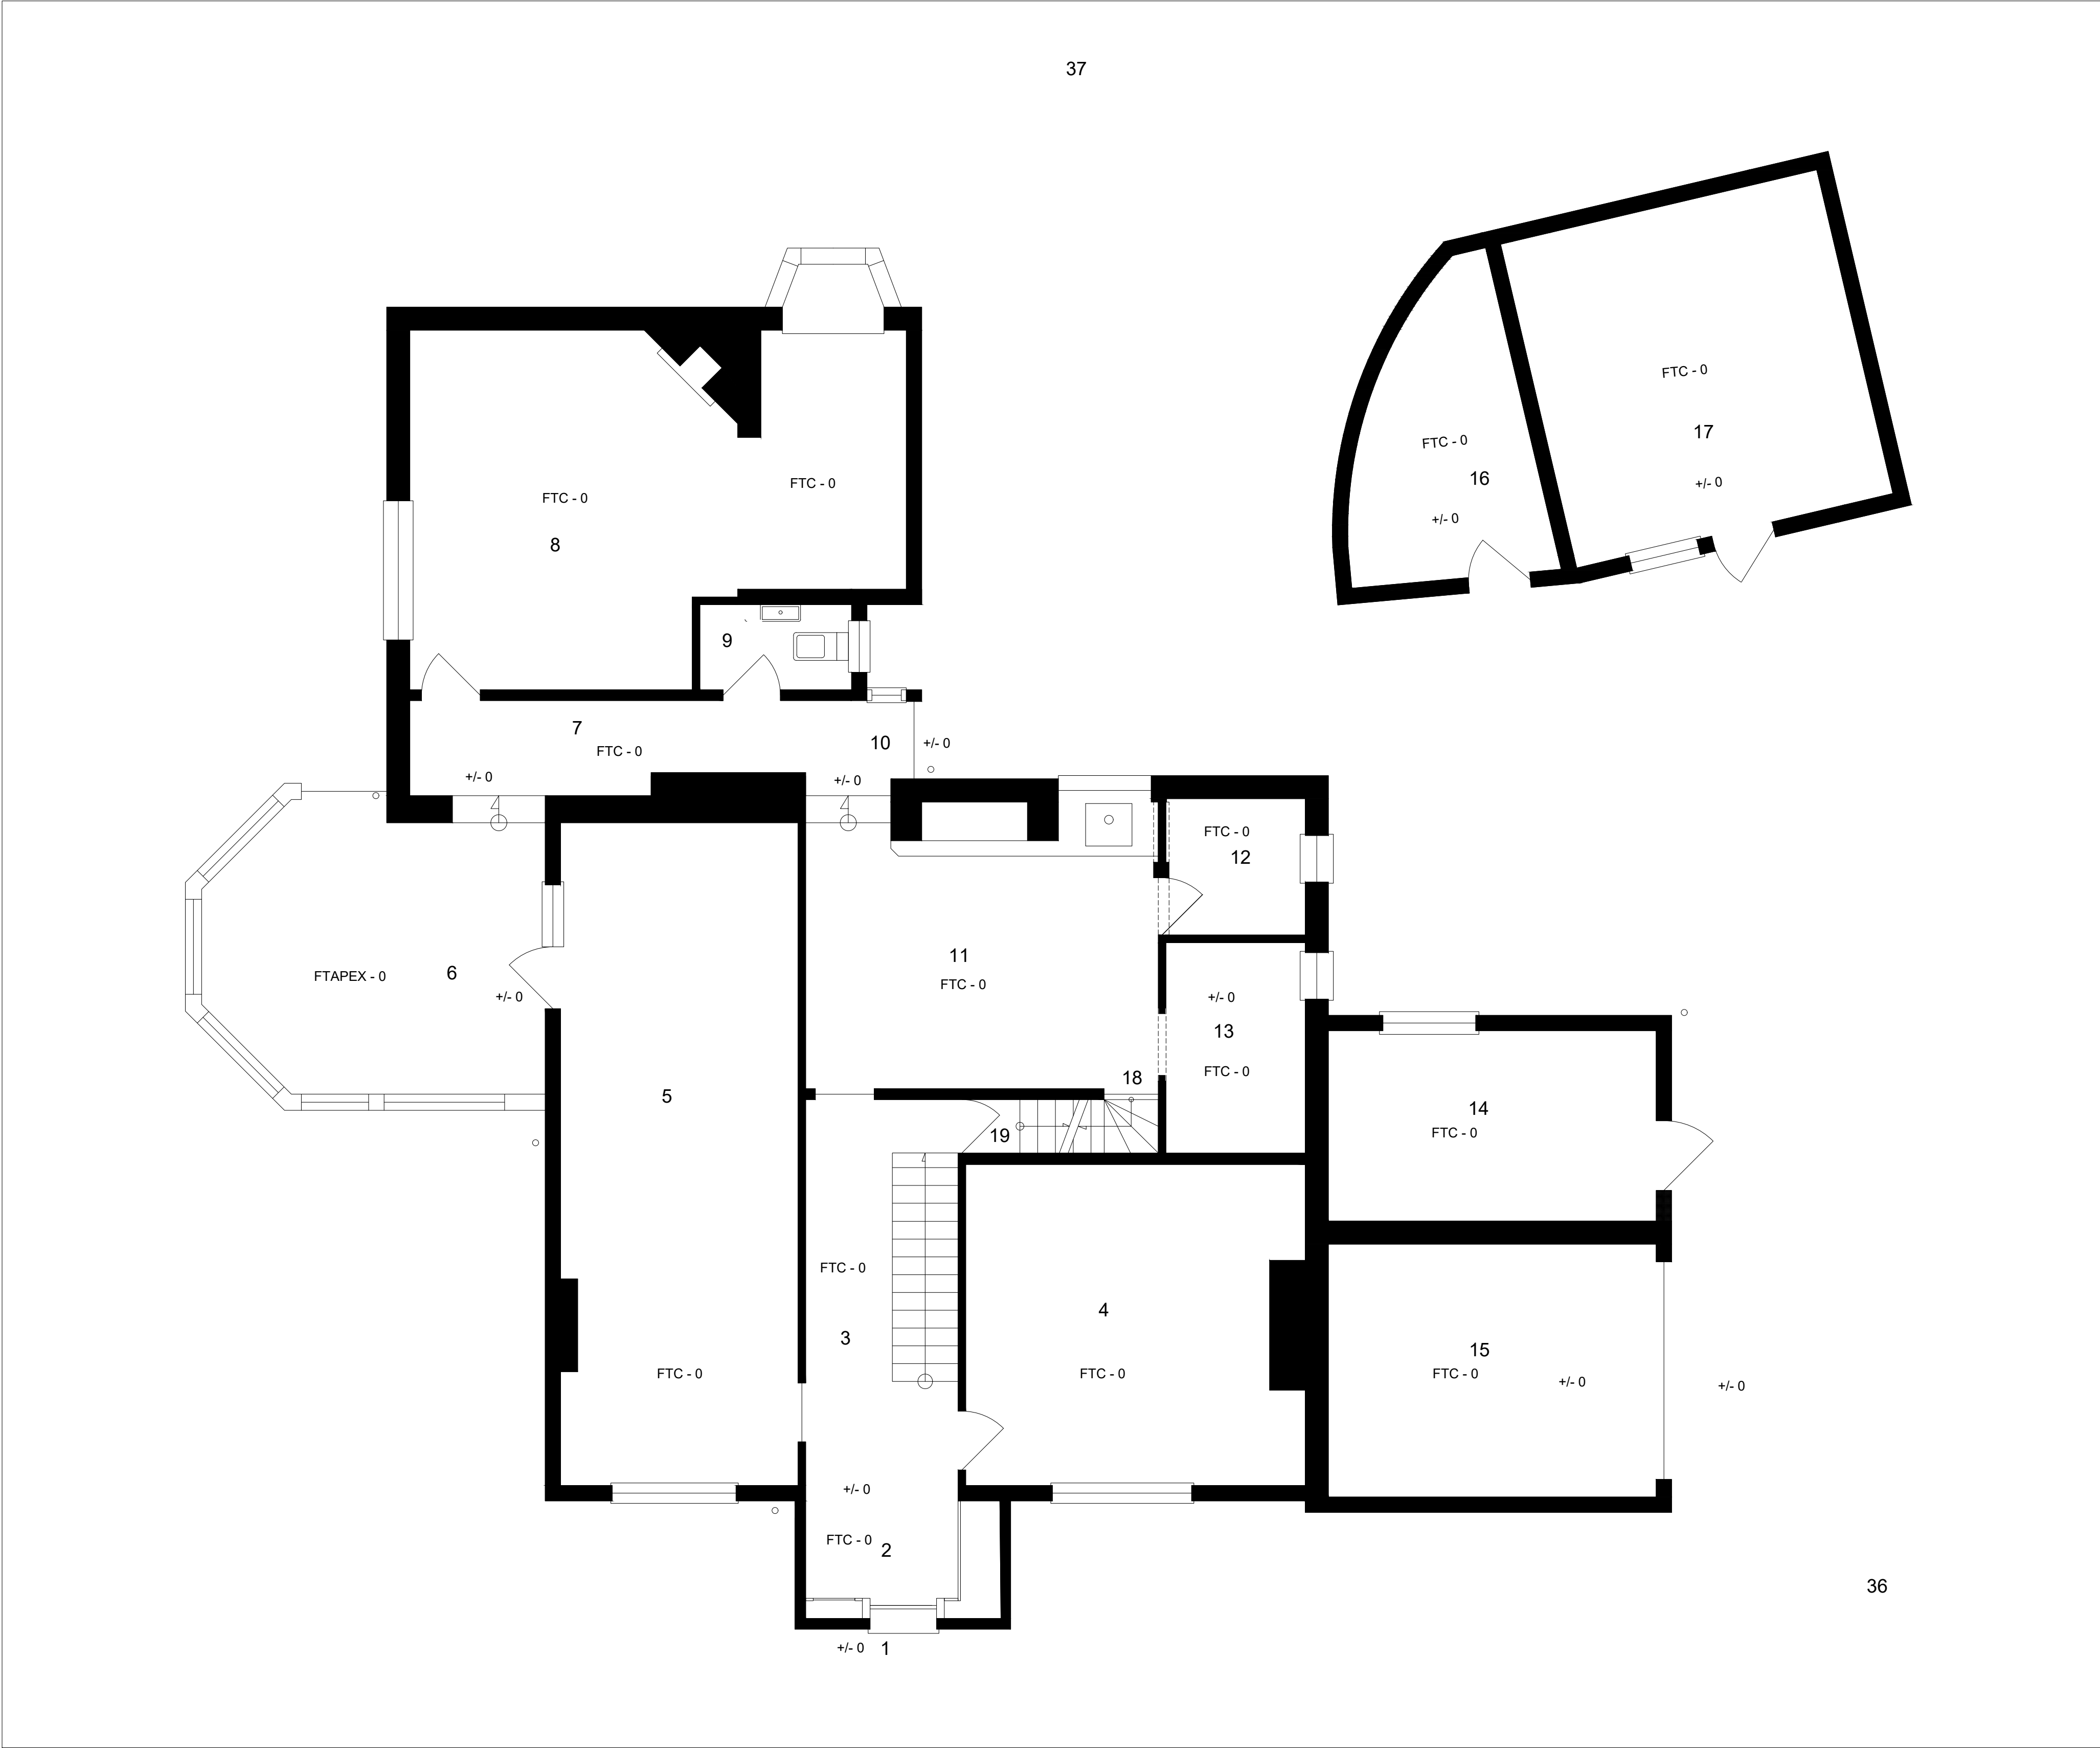

Room and Garden Labels

1. Entrance from street
2. Lobby
3. Hallway
4. Drawing room
5. Dining Room
6. Conservatory
7. Hallway 2
8. Lounge
9. WC
10. Back door
11. Kitchen
12. Utility
13. Pantry
14. Store 1
15. Garage
16. Store 2
17. Store 3
18. Original staircase to 1st floor
19. Staircase to basement


20. Hallway, 1st floor
21. Bedroom 1
22. Loft room
23. Bathroom 1
24. Bedroom 2
25. Bedroom 3
26. Bedroom 4
27. Hallway
28. Bedroom 5
29. Bathroom 2
30. Staircase to attic
31. Original staircase to ground floor
32. Carport - PVC roof over

33. Attic room 1
34. Attic room 2

35. Basement

36. Driveway
37. Gardens

GROUND FLOOR PLAN - EXISTING (B&W VERSION)

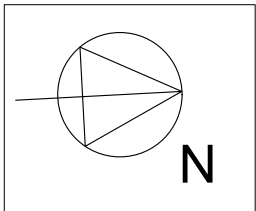

Aaron Davies Design Consultancy
The Loft
21a Kensington Park
Easton
Bristol BS5 0NU
M: 07868 053 951
E: design@aarondavies.eu

Copyright Statement
The copyright for this drawing/plan is exclusively the property of Aaron Davies Design and must not be copied, in part or whole, nor used in any other way without written permission.

Paper Scale
0 10mm 30mm 50mm
Drawing Scale 1:100
0 1m 2m 3m 4m 5m

Project reference	Waterton House	Project Number	70
Drawing title	Floor Plan EX BW	Drawing Number	4A
Client	Jim and Fenella Davies	Scale	1:50
Site Address	Waterton House, Angmering, W. Sussex BN16 4JR	Plot Date	25-Jan-21
		Drawn by	----
		Revision Date	----
		Revision Number	----
		Paper Size	ISO full bleed A1 (841.00 x 594.00 MM)