



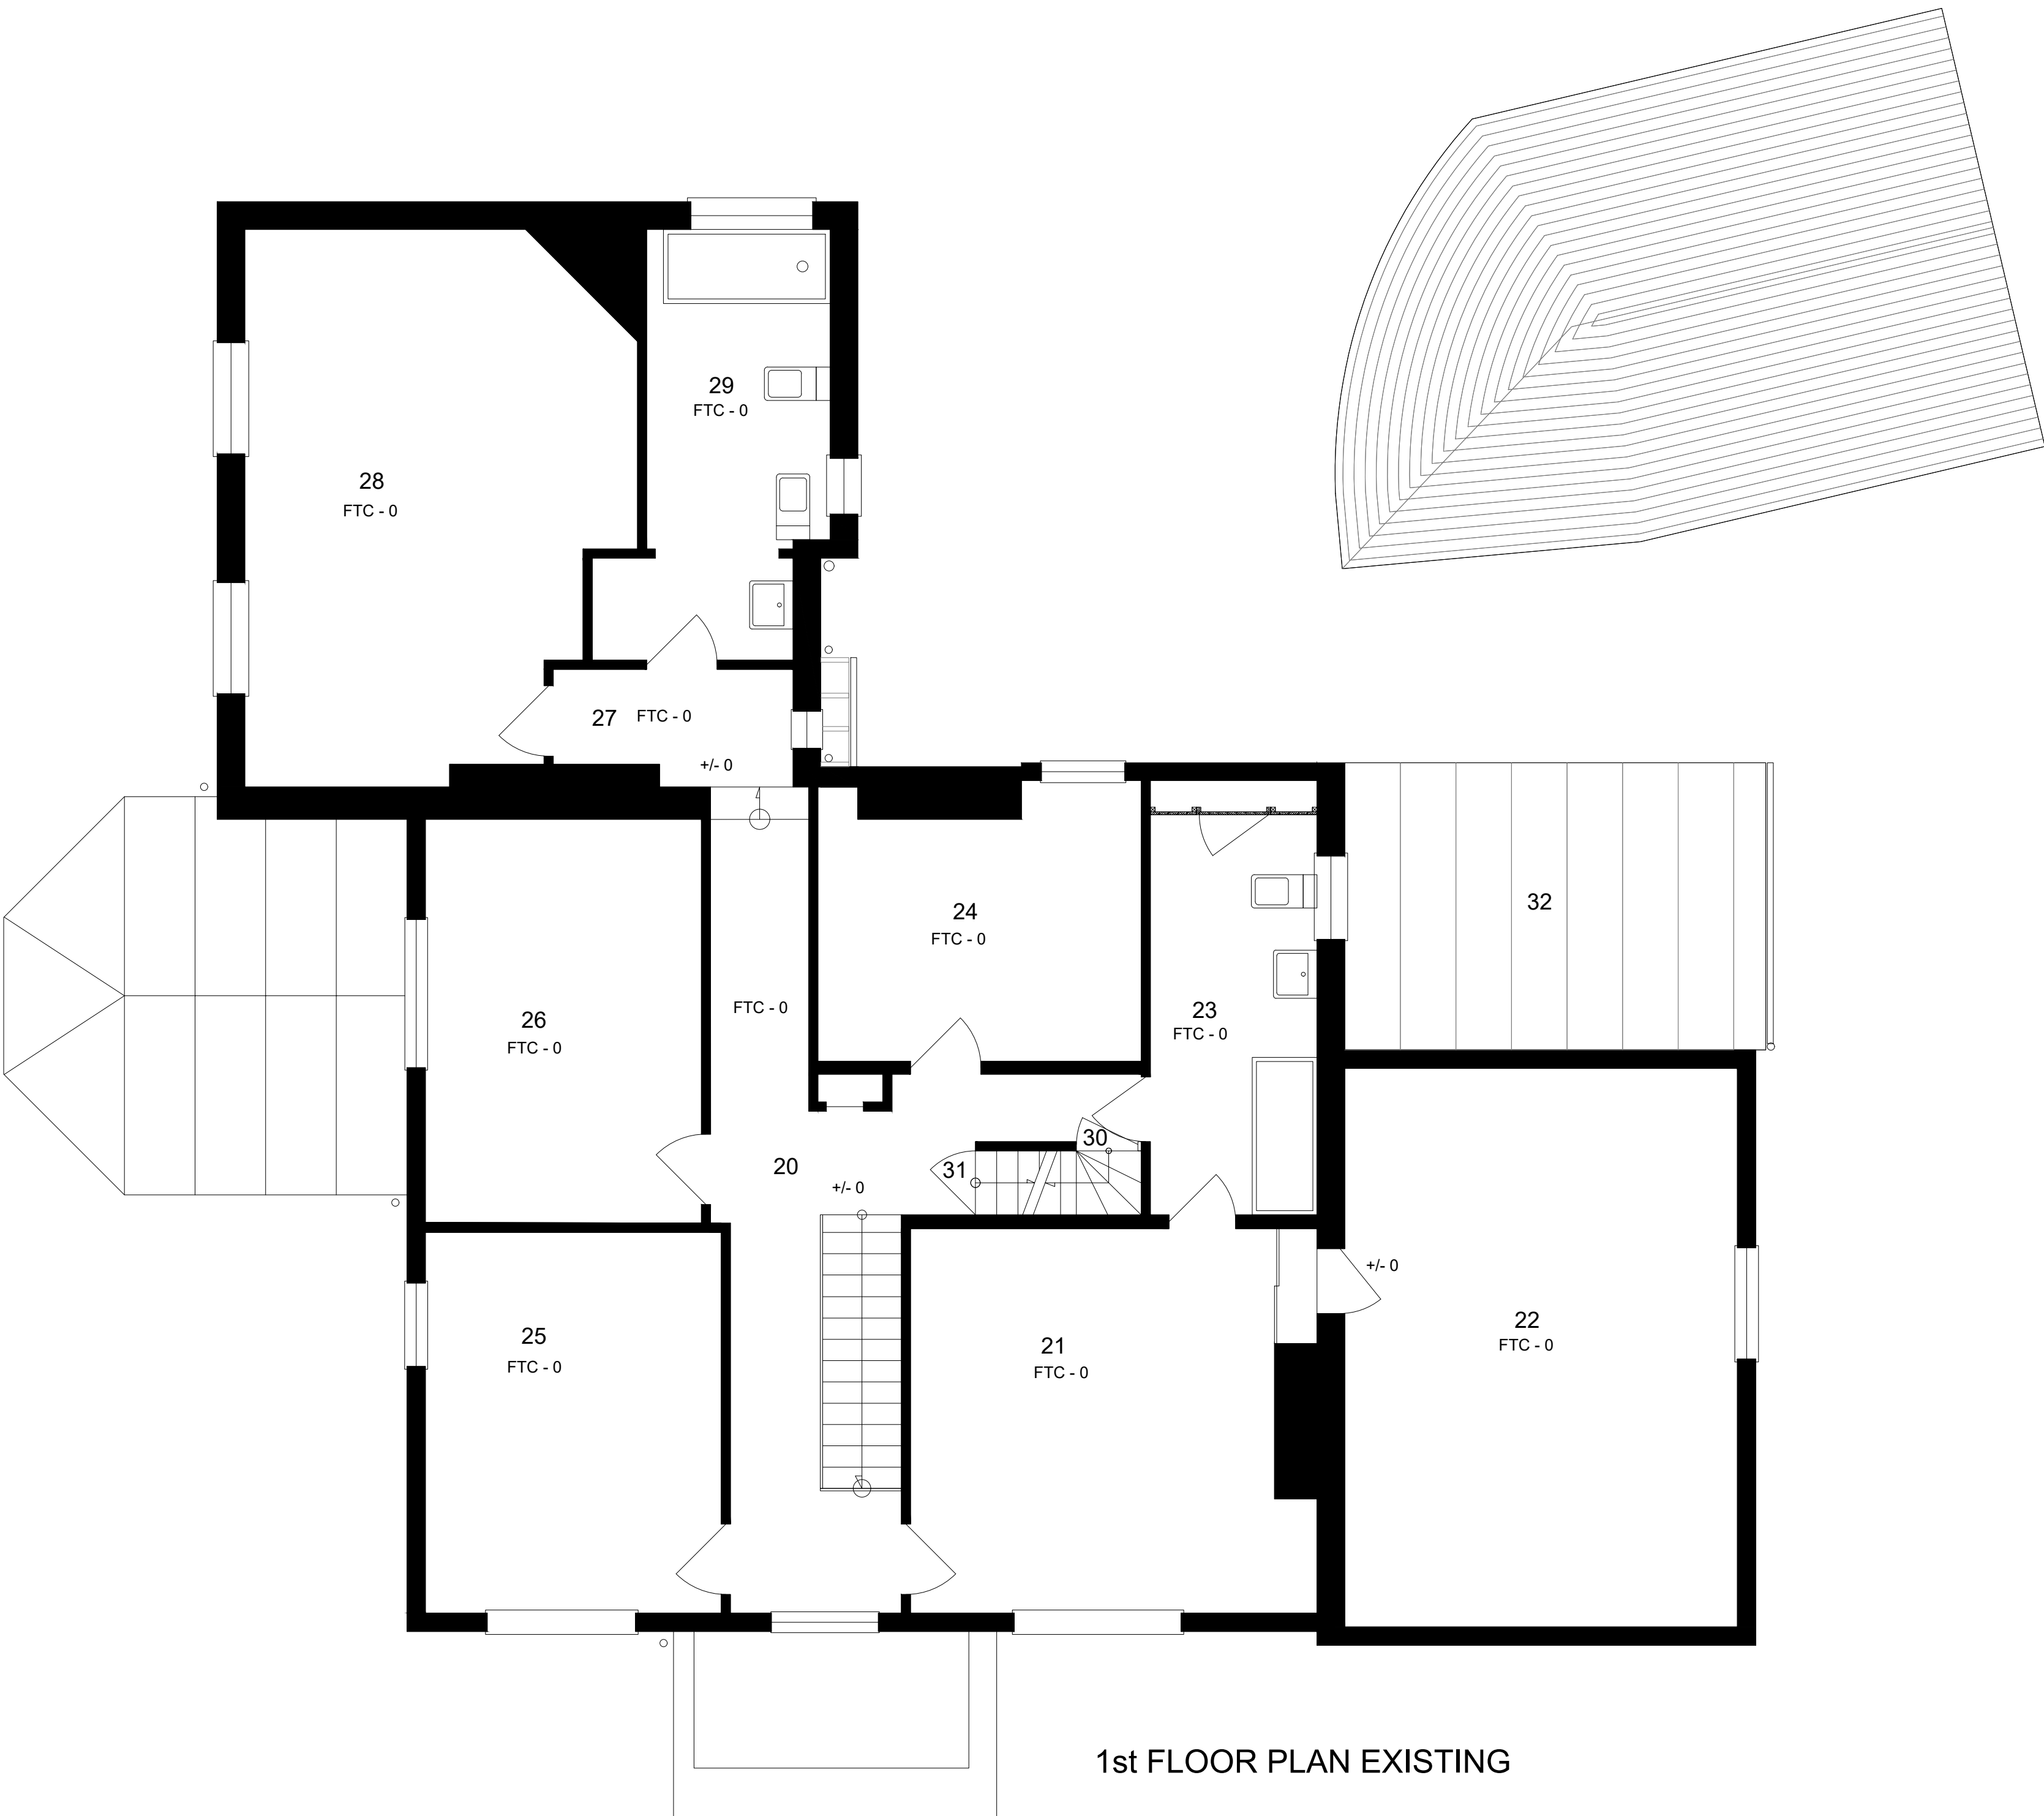

- Room and Garden Labels
- Entrance from street
 - Lobby
 - Hallway
 - Drawing room
 - Dining Room
 - Conservatory
 - Hallway 2
 - Lounge
 - WC
 - Back door
 - Kitchen
 - Utility
 - Pantry
 - Store 1
 - Garage
 - Store 2
 - Store 3
 - Original staircase to 1st floor
 - Staircase to basement
 - Hallway, 1st floor
 - Bedroom 1
 - Loft room
 - Bathroom 1
 - Bedroom 2
 - Bedroom 3
 - Bedroom 4
 - Hallway
 - Bedroom 5
 - Bathroom 2
 - Staircase to attic
 - Original staircase to ground floor
 - Carport - PVC roof over
 - Attic room 1
 - Attic room 2
 - Basement
 - Driveway
 - Gardens

1ST FLOOR PLAN - EXISTING (B&W VERSION)

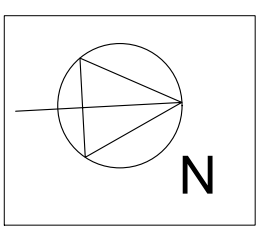

Aaron Davies Design Consultancy
The Loft
21a Kensington Park
Easton
Bristol BS5 0NU
M: 07868 053 951
E: design@aarondavies.eu

Copyright Statement
The copyright for this drawing/plan is exclusively the property of Aaron Davies Design and must not be copied, in part or whole, nor used in any other way without written permission.

Paper Scale
0 10mm 30mm 50mm
Drawing Scale 1:100
0 1m 2m 3m 4m 5m

Project reference	Waterton House	Project Number	70
Drawing title	Floor Plan 1st EX BW	Drawing Number	5A
Client	Jim and Fenella Davies	Scale	1:50
Site Address	Waterton House, Angmering, W. Sussex BN16 4JR	Plot Date	25-Jan-21
		Drawn by	----
		Revision Date	----
		Revision Number	----
		Paper Size	ISO full bleed A1 (841.00 x 594.00 MM)