


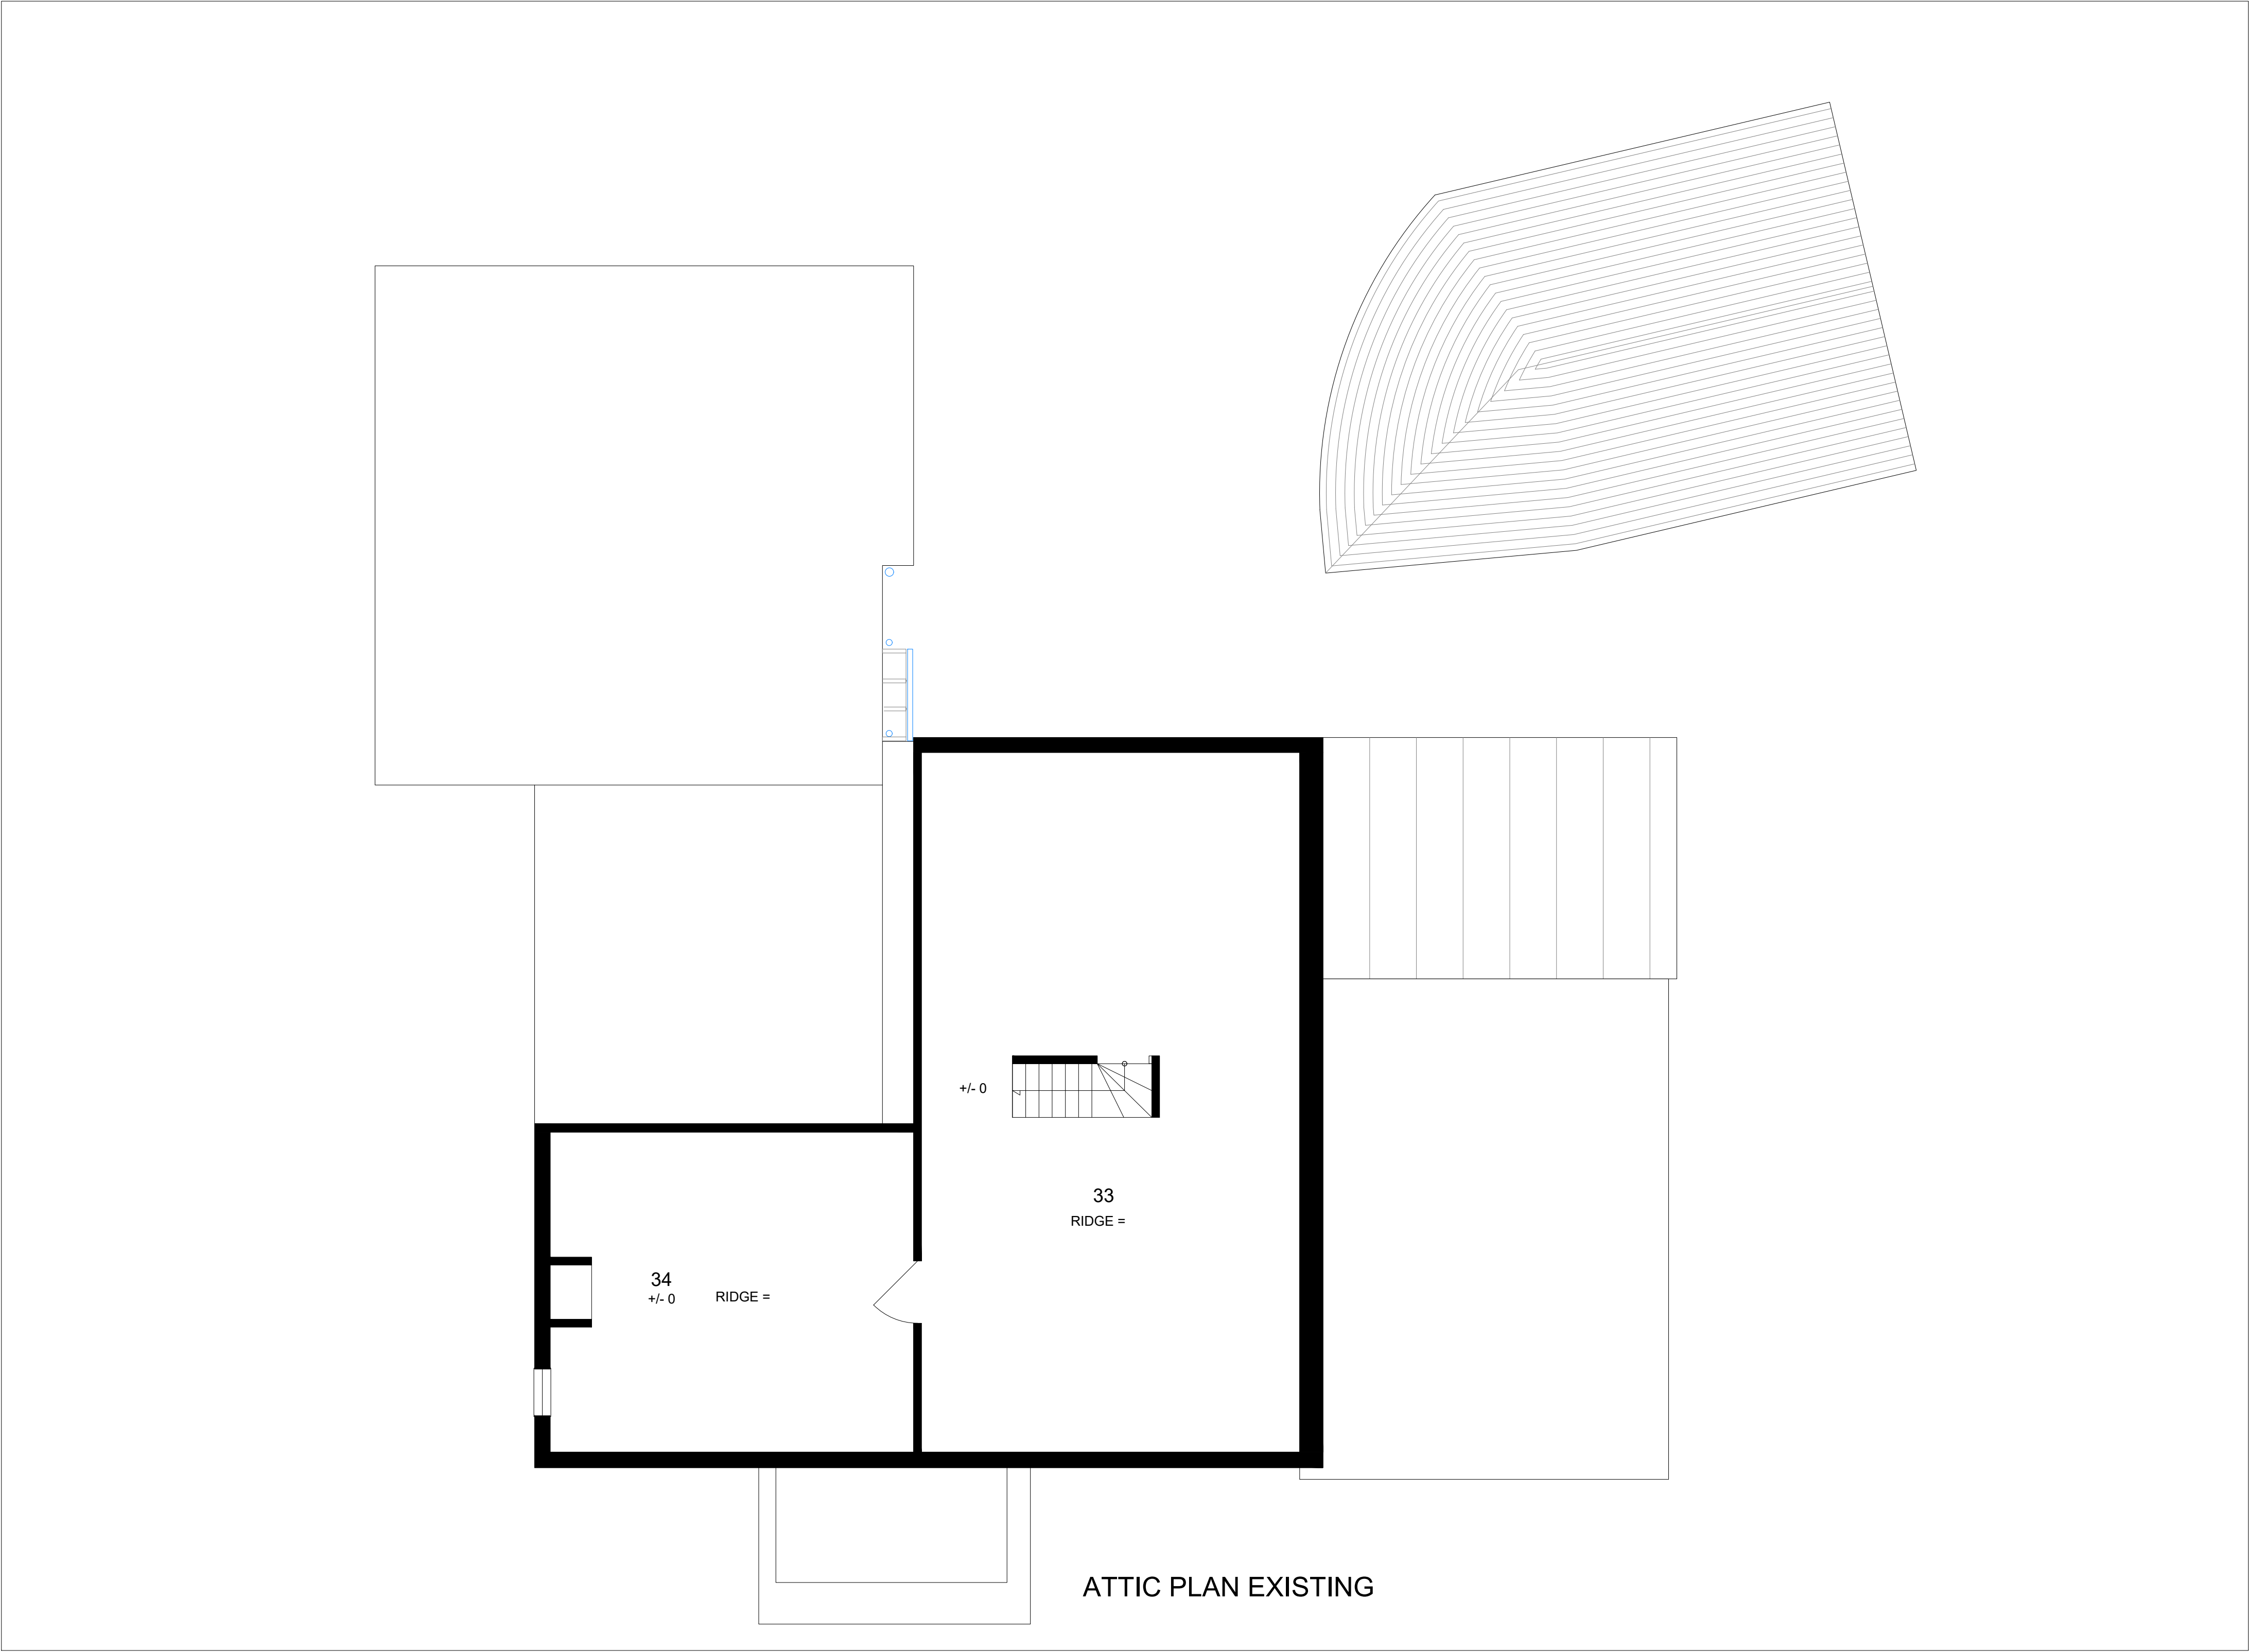

Room and Garden Labels

1.

Entrance from street
2.

Lobby
3.

Hallway
4.

Drawing room
5.

Dining Room
6.

Conservatory
7.

Hallway 2
8.

Lounge
9.

WC
10.

Back door
11.

Kitchen
12.

Utility
13.

Pantry
14.

Store 1
15.

Garage
16.

Store 2
17.

Store 3
18.

Original staircase to 1st floor
19.

Staircase to basement
20.

Hallway, 1st floor
21.

Bedroom 1
22.

Loft room
23.

Bathroom 1
24.

Bedroom 2
25.

Bedroom 3
26.

Bedroom 4
27.

Hallway
28.

Bedroom 5
29.

Bathroom 2
30.

Staircase to attic
31.

Original staircase to ground floor
32.

Carport - PVC roof over
33.

Attic room 1
34.


Attic room 2
35.

Basement
36.

Driveway
37.

Gardens

ATTIC FLOOR PLAN - EXISTING (B&W VERSION)

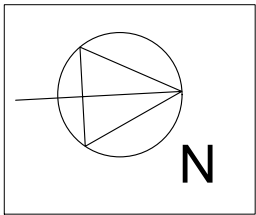

Aaron Davies Design Consultancy
The Loft
21a Kensington Park
Easton
Bristol BS5 0NU
M: 07868 053 951
E: design@aarondavies.eu

Copyright Statement
The copyright for this drawing/plan is exclusively the property of Aaron Davies Design and must not be copied, in part or whole, nor used in any other way without written permission.

Paper Scale
0 10mm 30mm 50mm
Drawing Scale 1:100
0 1m 2m 3m 4m 5m

Project reference	Waterton House	Project Number	70
		Drawing Number	6A
Drawing title	Attic Ex BW	Scale	1:50
		Plot Date	25-Jan-21
Client	Jim and Fenella Davies	Drawn by	----
		Revision Date	----
Site Address	Waterton House, Angmering, W. Sussex BN16 4JR	Revision Number	----
		Paper Size	ISO full bleed A1 (841.00 x 594.00 MM)