

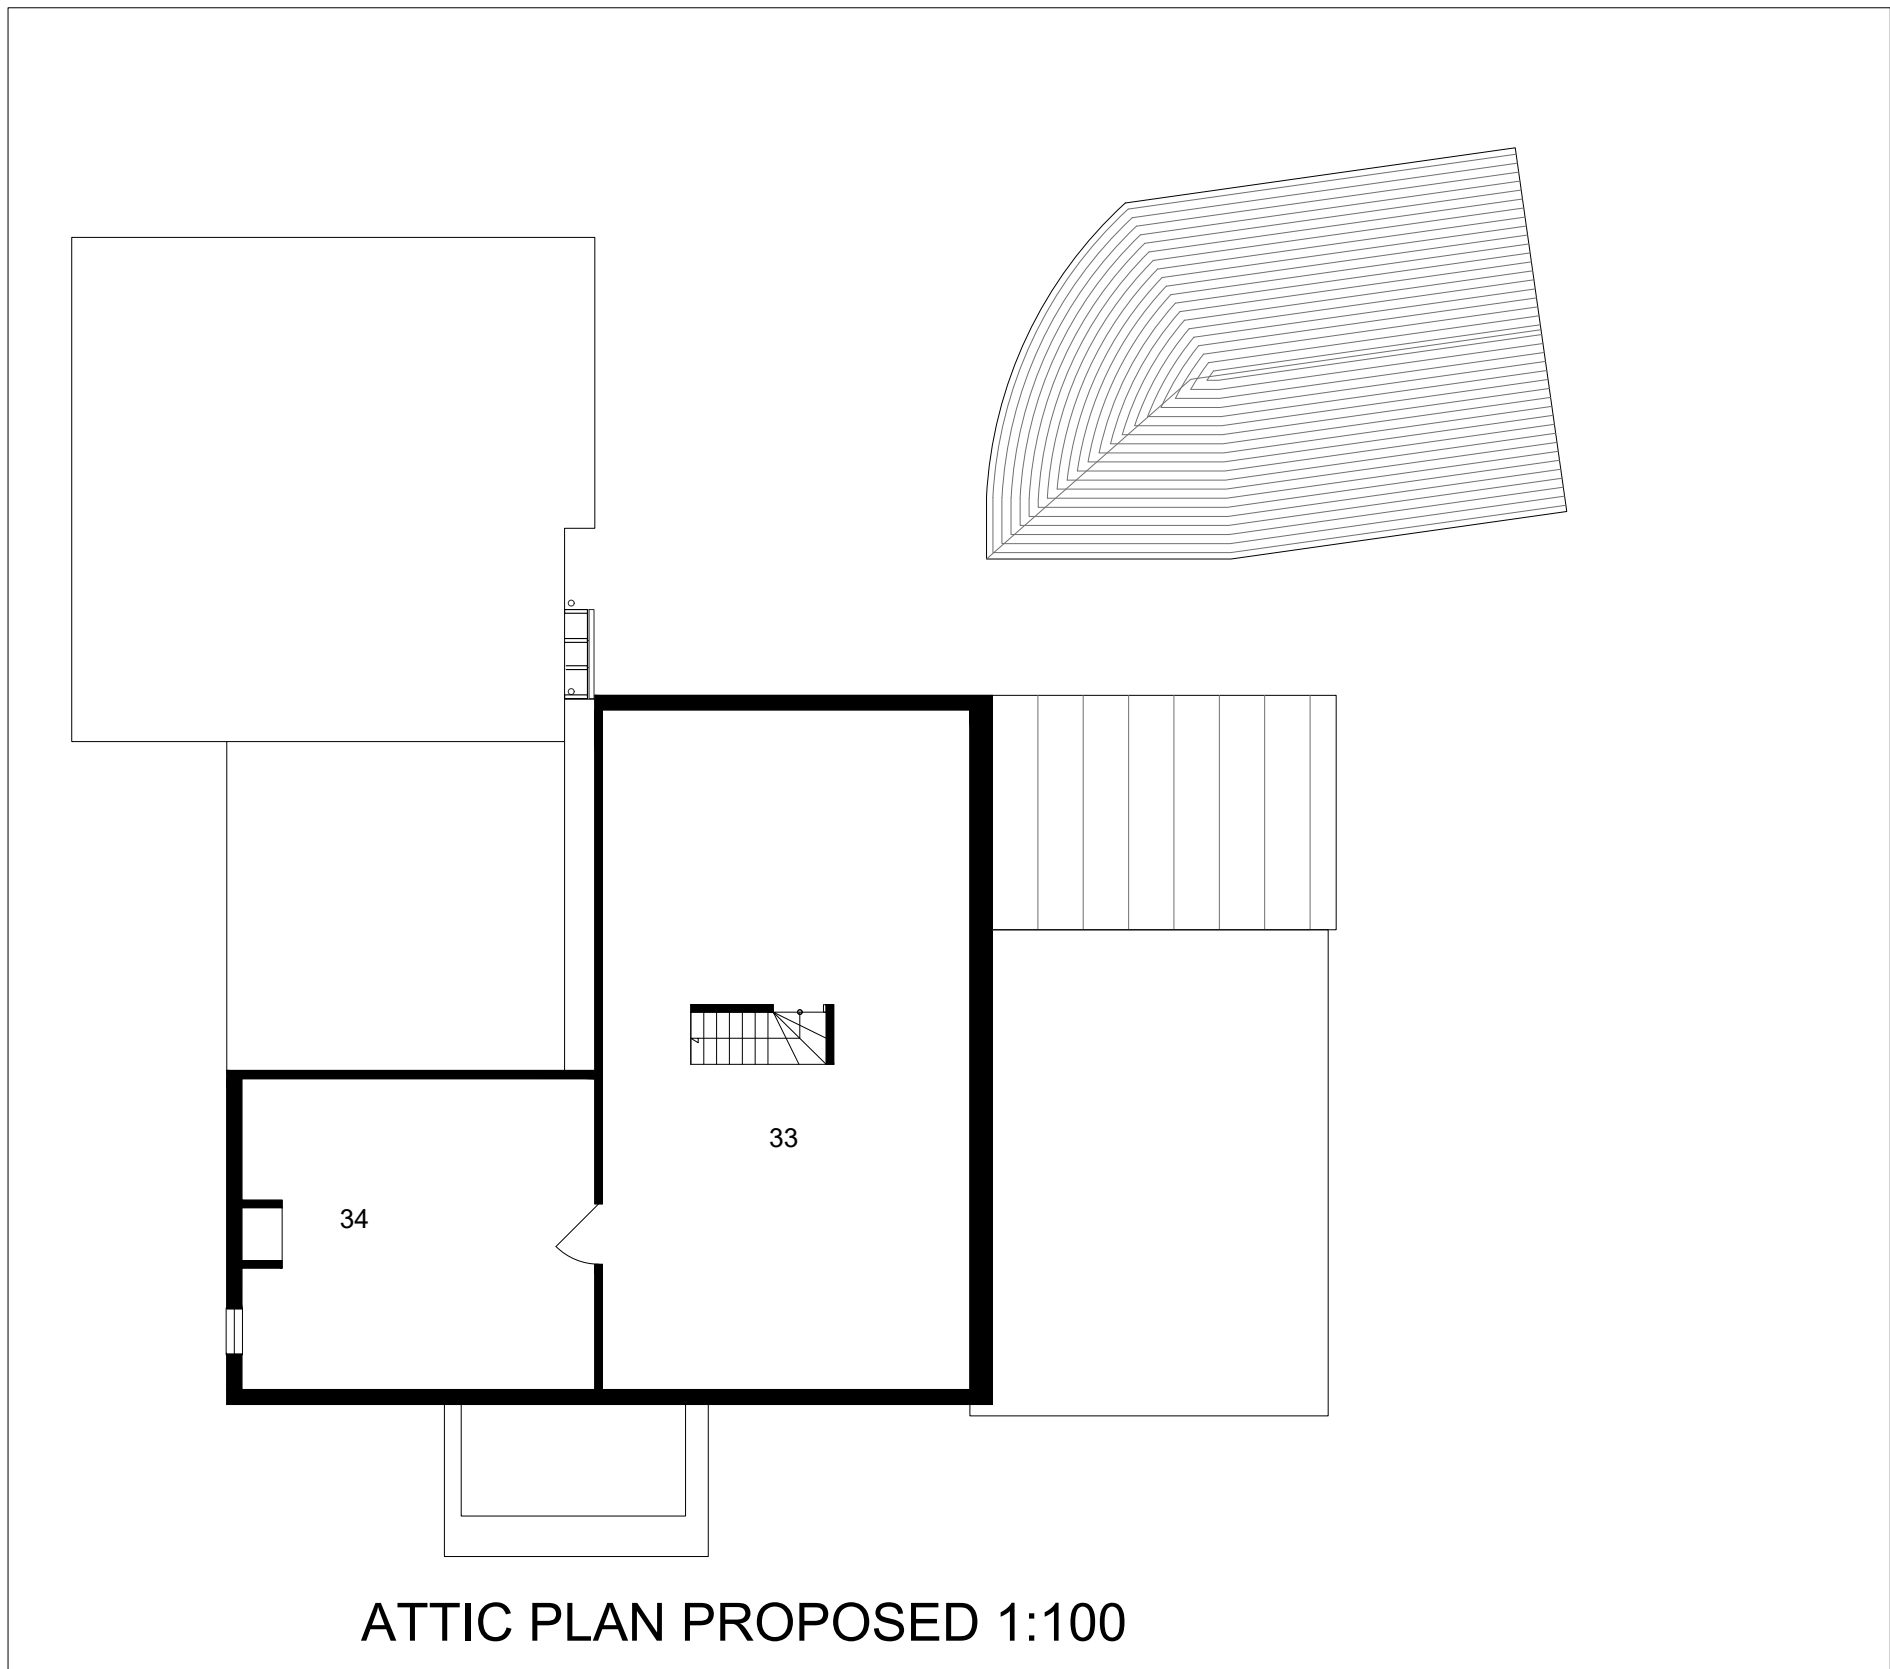
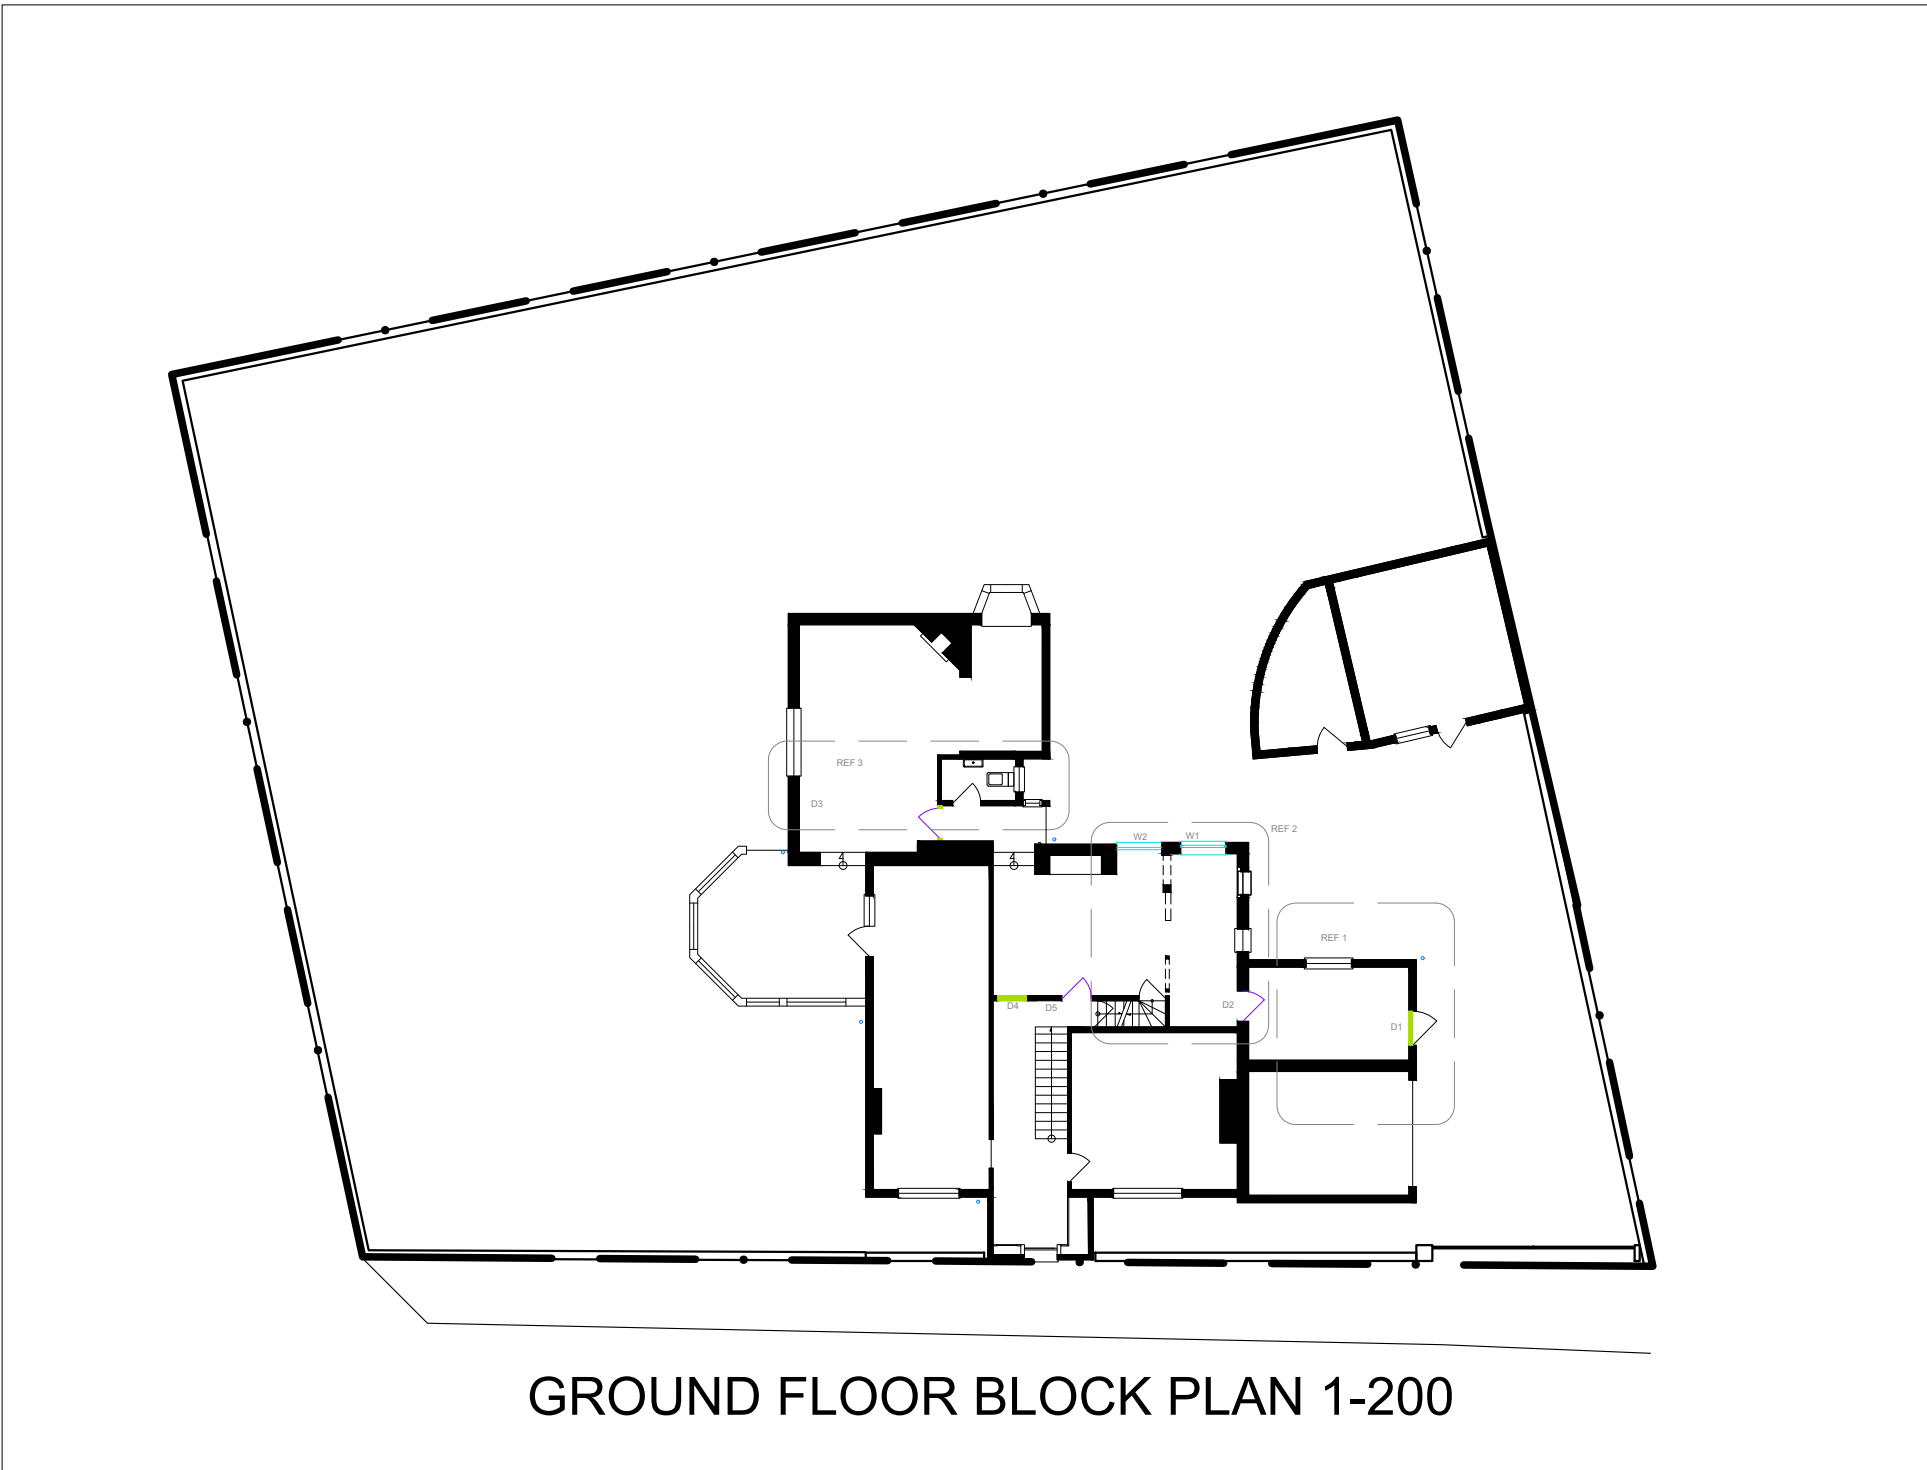


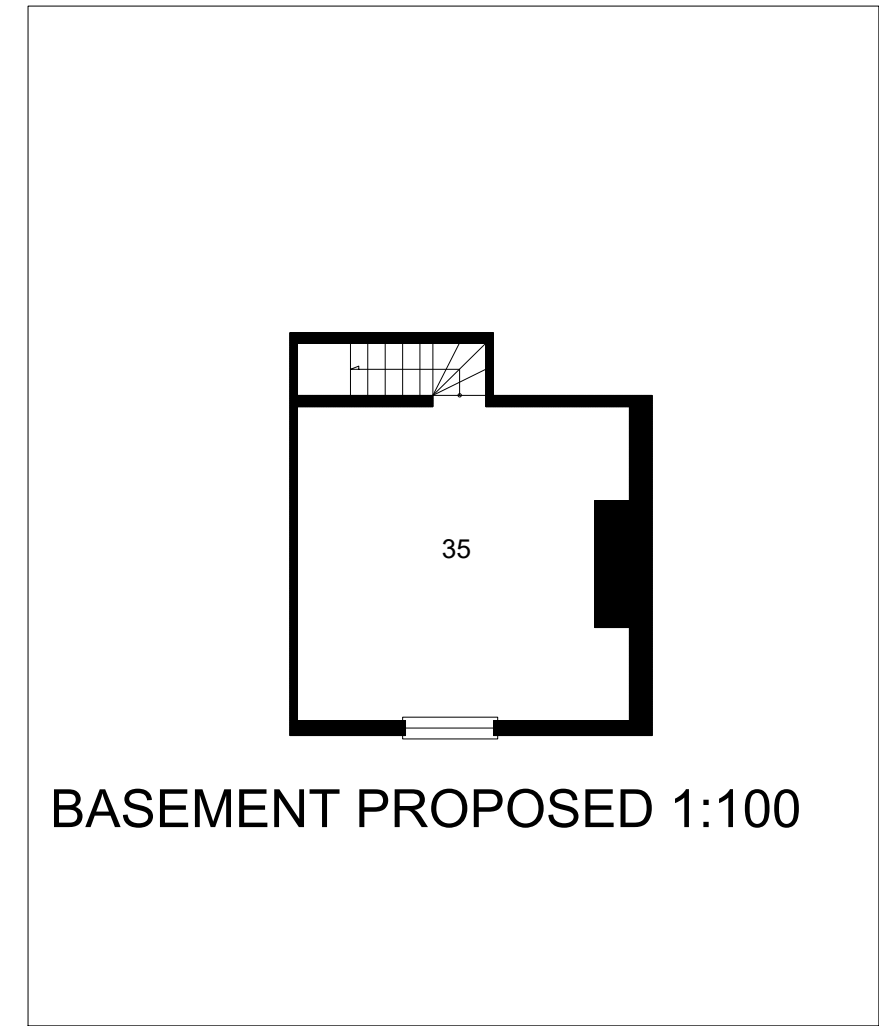


WATERTON HOUSE - FLOOR PLANS, FINAL LAYOUT

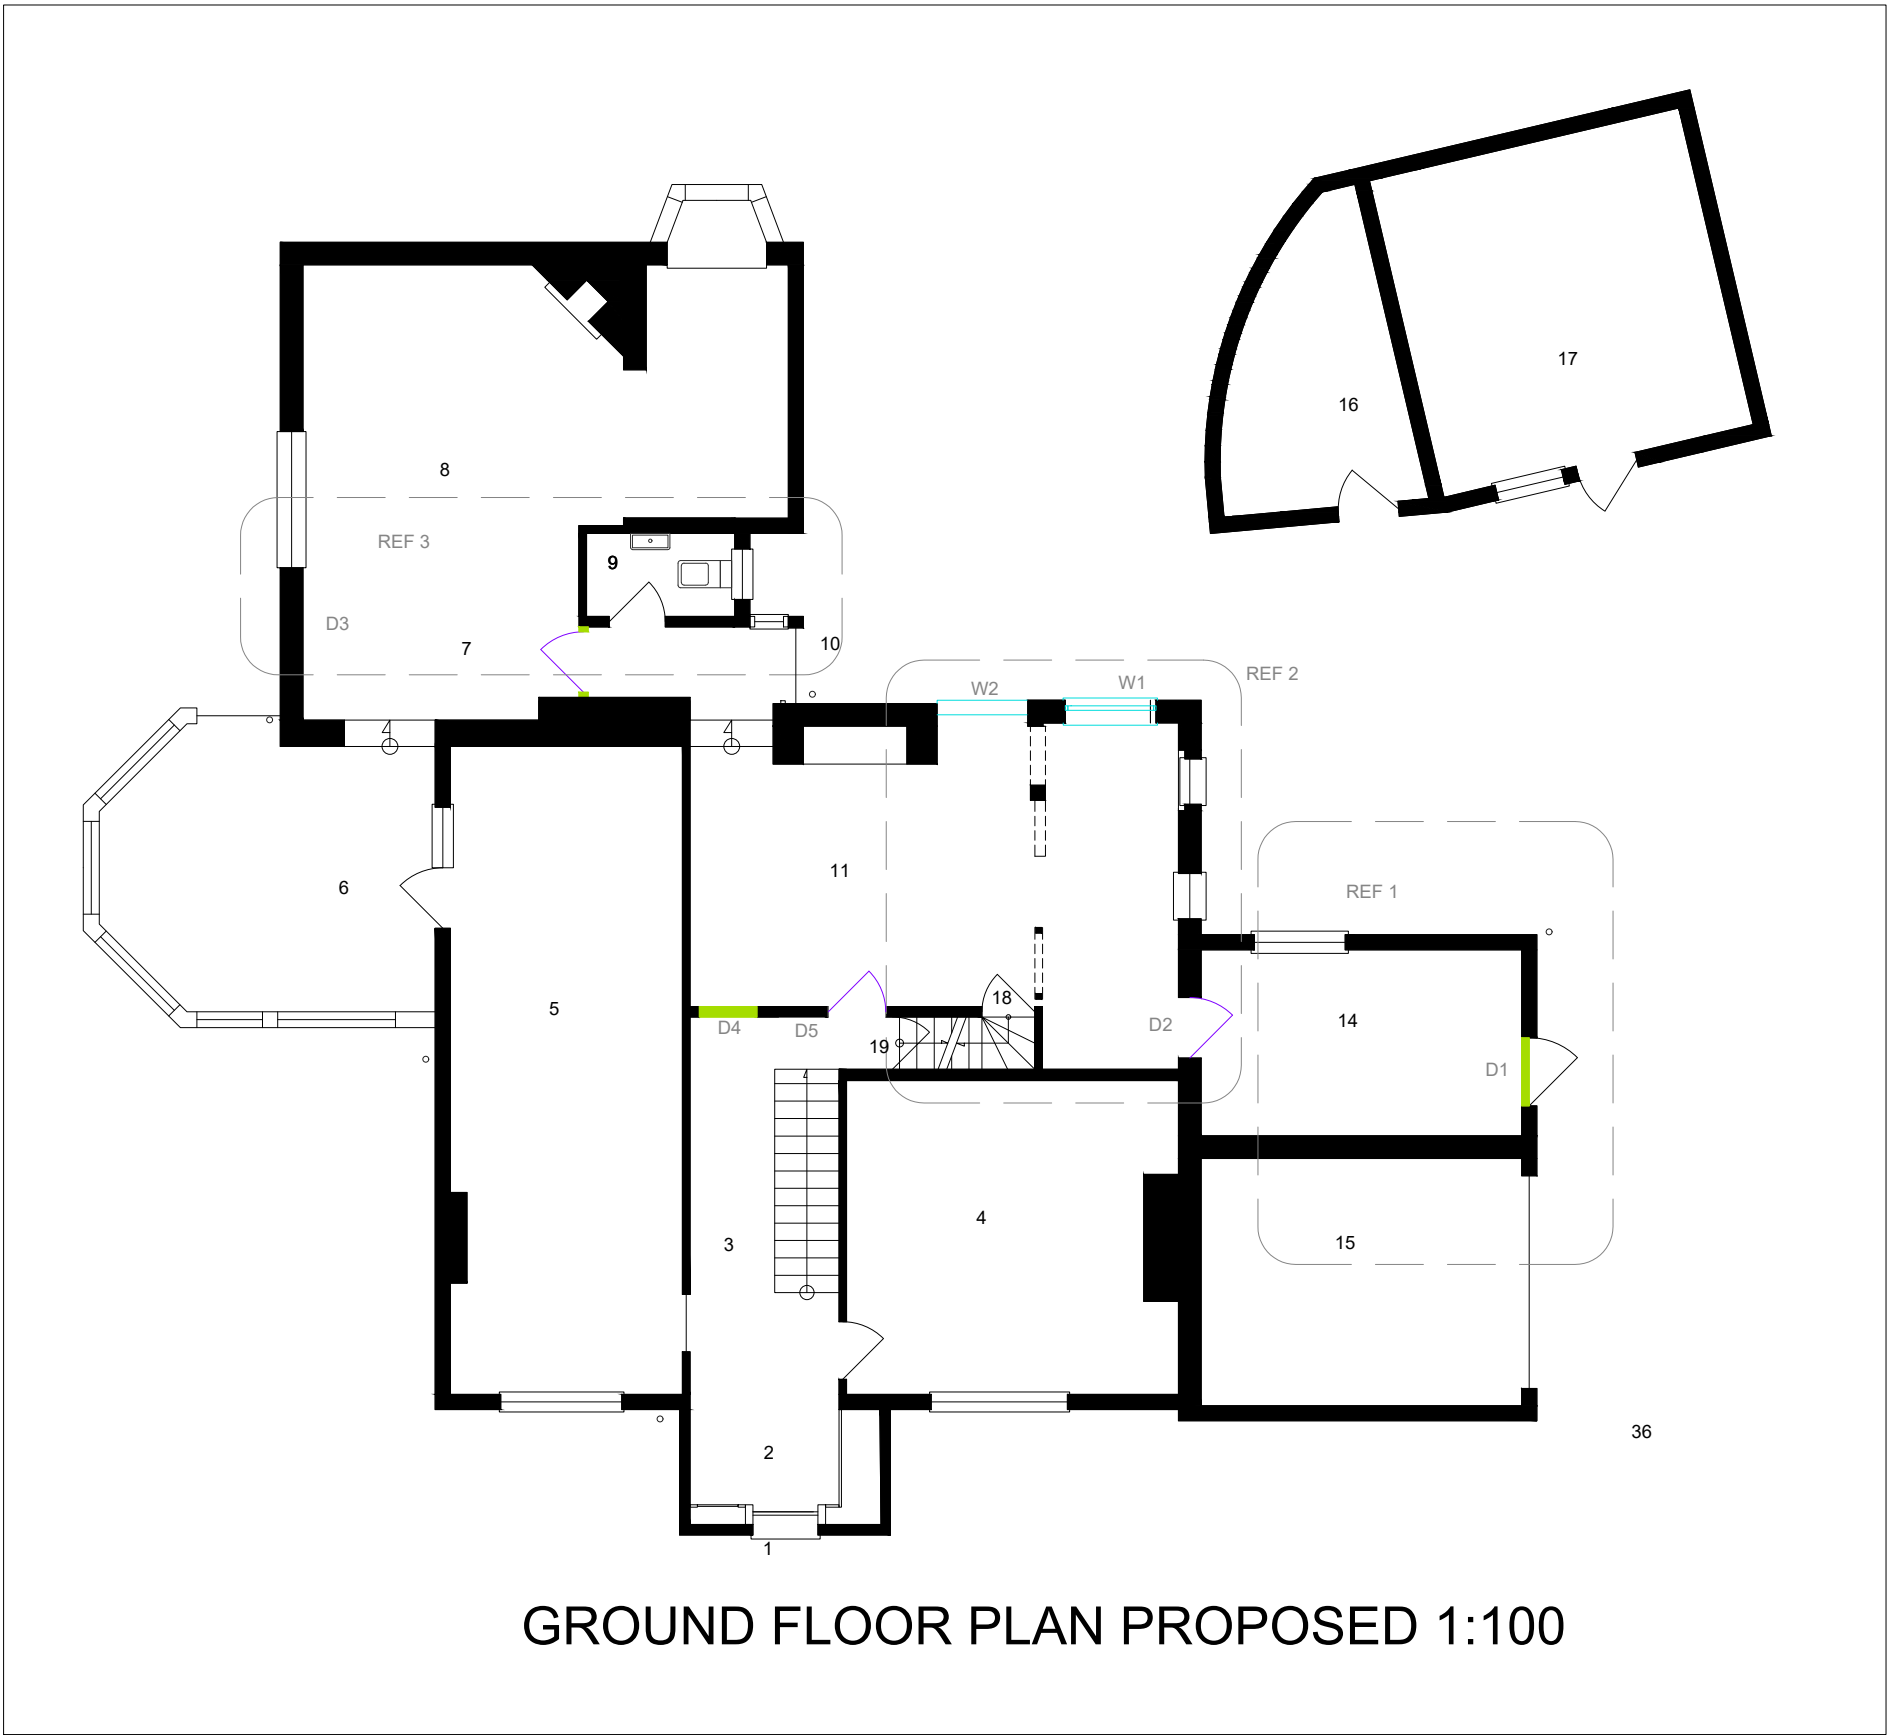

Room and Garden Labels New Layout

- Entrance from street
- Lobby
- Hallway
- Drawing room
- Dining Room
- Conservatory
- Hallway 2
- Lounge
- WC
- Back door
- Kitchen
- none*
- none*
- Utility
- Garage
- Store 2
- Store 3
- Original staircase to 1st floor
- Staircase to basement
- Hallway, 1st floor
- Bedroom 1
- Loft room
- Bathroom 1
- Bedroom 2
- Bedroom 3
- Bedroom 4
- Hallway
- Bedroom 5
- Bathroom 2
- Staircase to attic
- Original staircase to ground floor
- Carport - PVC roof over
- Attic room 1
- Attic room 2
- Basement
- Driveway
- Gardens
- Ensuite, new room

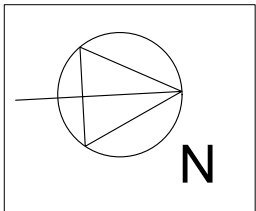

Aaron Davies Design Consultancy
The Loft
21a Kensington Park
Easton
Bristol BS5 0NU
M: 07868 053 951
E: design@aarondavies.eu

Copyright Statement

The copyright for this drawing/plan is exclusively the property of Aaron Davies Design and must not be copied, in part or whole, nor used in any other way without written permission.

Paper Scale

0 10mm 30mm 50mm

Drawing Scale 1:100

0 1m 2m 3m 4m 5m

Project reference	Waterton House
Drawing title	Floor Plans PR Overview BW
Client	Jim and Fenella Davies
Site Address	Waterton House, Angmering, W. Sussex BN16 4JR

Project Number	70
Drawing Number	52B
Scale	1:100 & 1:200
Plot Date	26-Jan-21
Drawn by	----
Revision Date	----
Revision Number	----
Paper Size	ISO full bleed A1 (841.00 x 594.00 MM)