


READ IN CONJUNCTION WITH WRITTEN LISTED STATEMENT


37

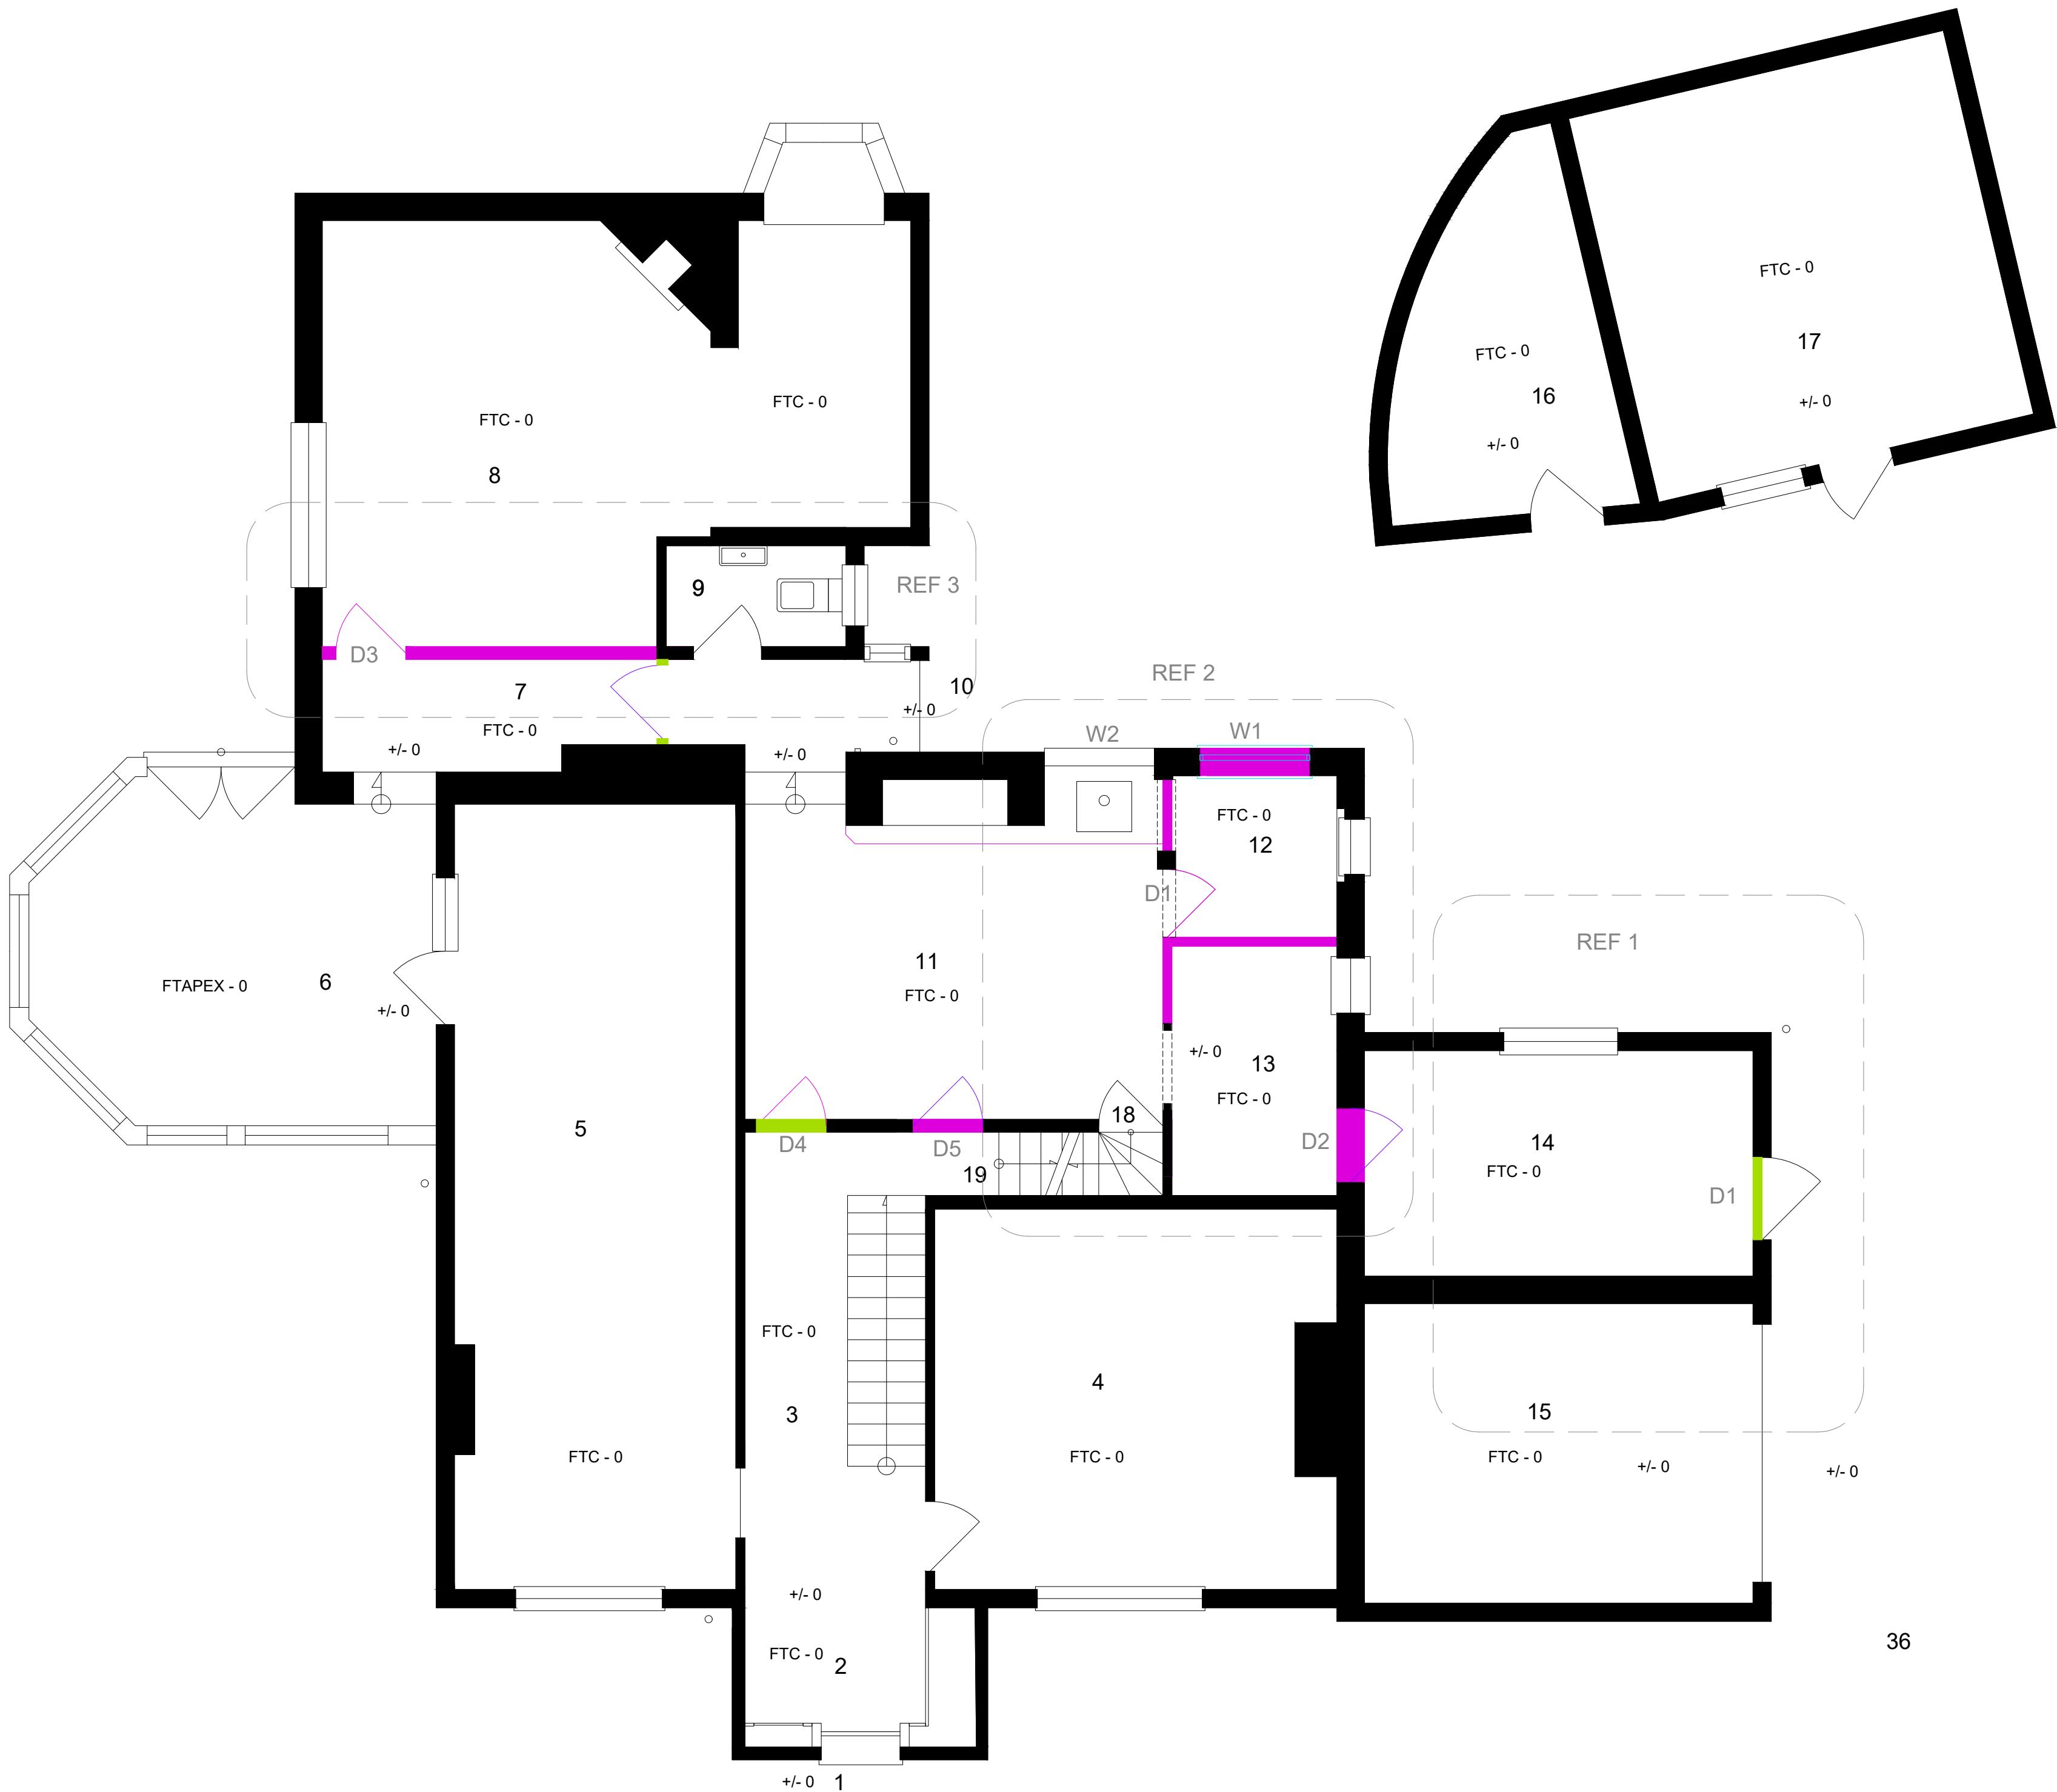

Room and Garden Labels

- 1. Entrance from street
  - 2. Lobby
  - 3. Hallway
  - 4. Drawing room
  - 5. Dining Room
  - 6. Conservatory
  - 7. Hallway 2
  - 8. Lounge
  - 9. WC
  - 10. Back door
  - 11. Kitchen
  - 12. *Remove Utility*
  - 13. *Remove Pantry*
  - 14. Utility, new
  - 15. Garage
  - 16. Store 2
  - 17. Store 3
  - 18. Original staircase to 1st floor
  - 19. Staircase to basement
  - 20. Hallway, 1st floor
  - 21. Bedroom 1
  - 22. Loft room
  - 23. Bathroom 1
  - 24. Bedroom 2
  - 25. Bedroom 3
  - 26. Bedroom 4
  - 27. Hallway
  - 28. Bedroom 5
  - 29. Bathroom 2
  - 30. Staircase to attic
  - 31. Original staircase to ground floor
  - 32. Carport - PVC roof over
  - 33. Attic room 1
  - 34. Attic room 2
  - 35. Basement
  - 36. Driveway
  - 37. Gardens
  - 38. Ensuite, new room
- Walls, remove  
Walls, new

GROUND FLOOR PLAN - Before and after, alterations highlighted

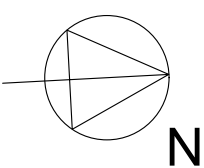

Aaron Davies Design Consultancy  
The Loft  
21a Kensington Park  
Easton  
Bristol BS5 0NU  
M: 07868 053 951  
E: design@aarondavies.eu

Copyright Statement

The copyright for this drawing/plan is exclusively the property of Aaron Davies Design and must not be copied, in part or whole, nor used in any other way without written permission.

Paper Scale

0 10mm 30mm 50mm

Drawing Scale 1:100

0 1m 2m 3m 4m 5m

|                   |                                               |                 |                                        |
|-------------------|-----------------------------------------------|-----------------|----------------------------------------|
| Project reference | Waterton House                                | Project Number  | 70                                     |
| Drawing title     | Ground Floor Plan Before& After Highlighted   | Drawing Number  | 53 B                                   |
| Client            | Jim and Fenella Davies                        | Scale           | 1:50                                   |
| Site Address      | Waterton House, Angmering, W. Sussex BN16 4JR | Plot Date       | 26-Jan-21                              |
|                   |                                               | Drawn by        | ----                                   |
|                   |                                               | Revision Date   | ----                                   |
|                   |                                               | Revision Number | ----                                   |
|                   |                                               | Paper Size      | ISO full bleed A1 (841.00 x 594.00 MM) |