



READ IN CONJUNCTION WITH WRITTEN LISTED STATEMENT

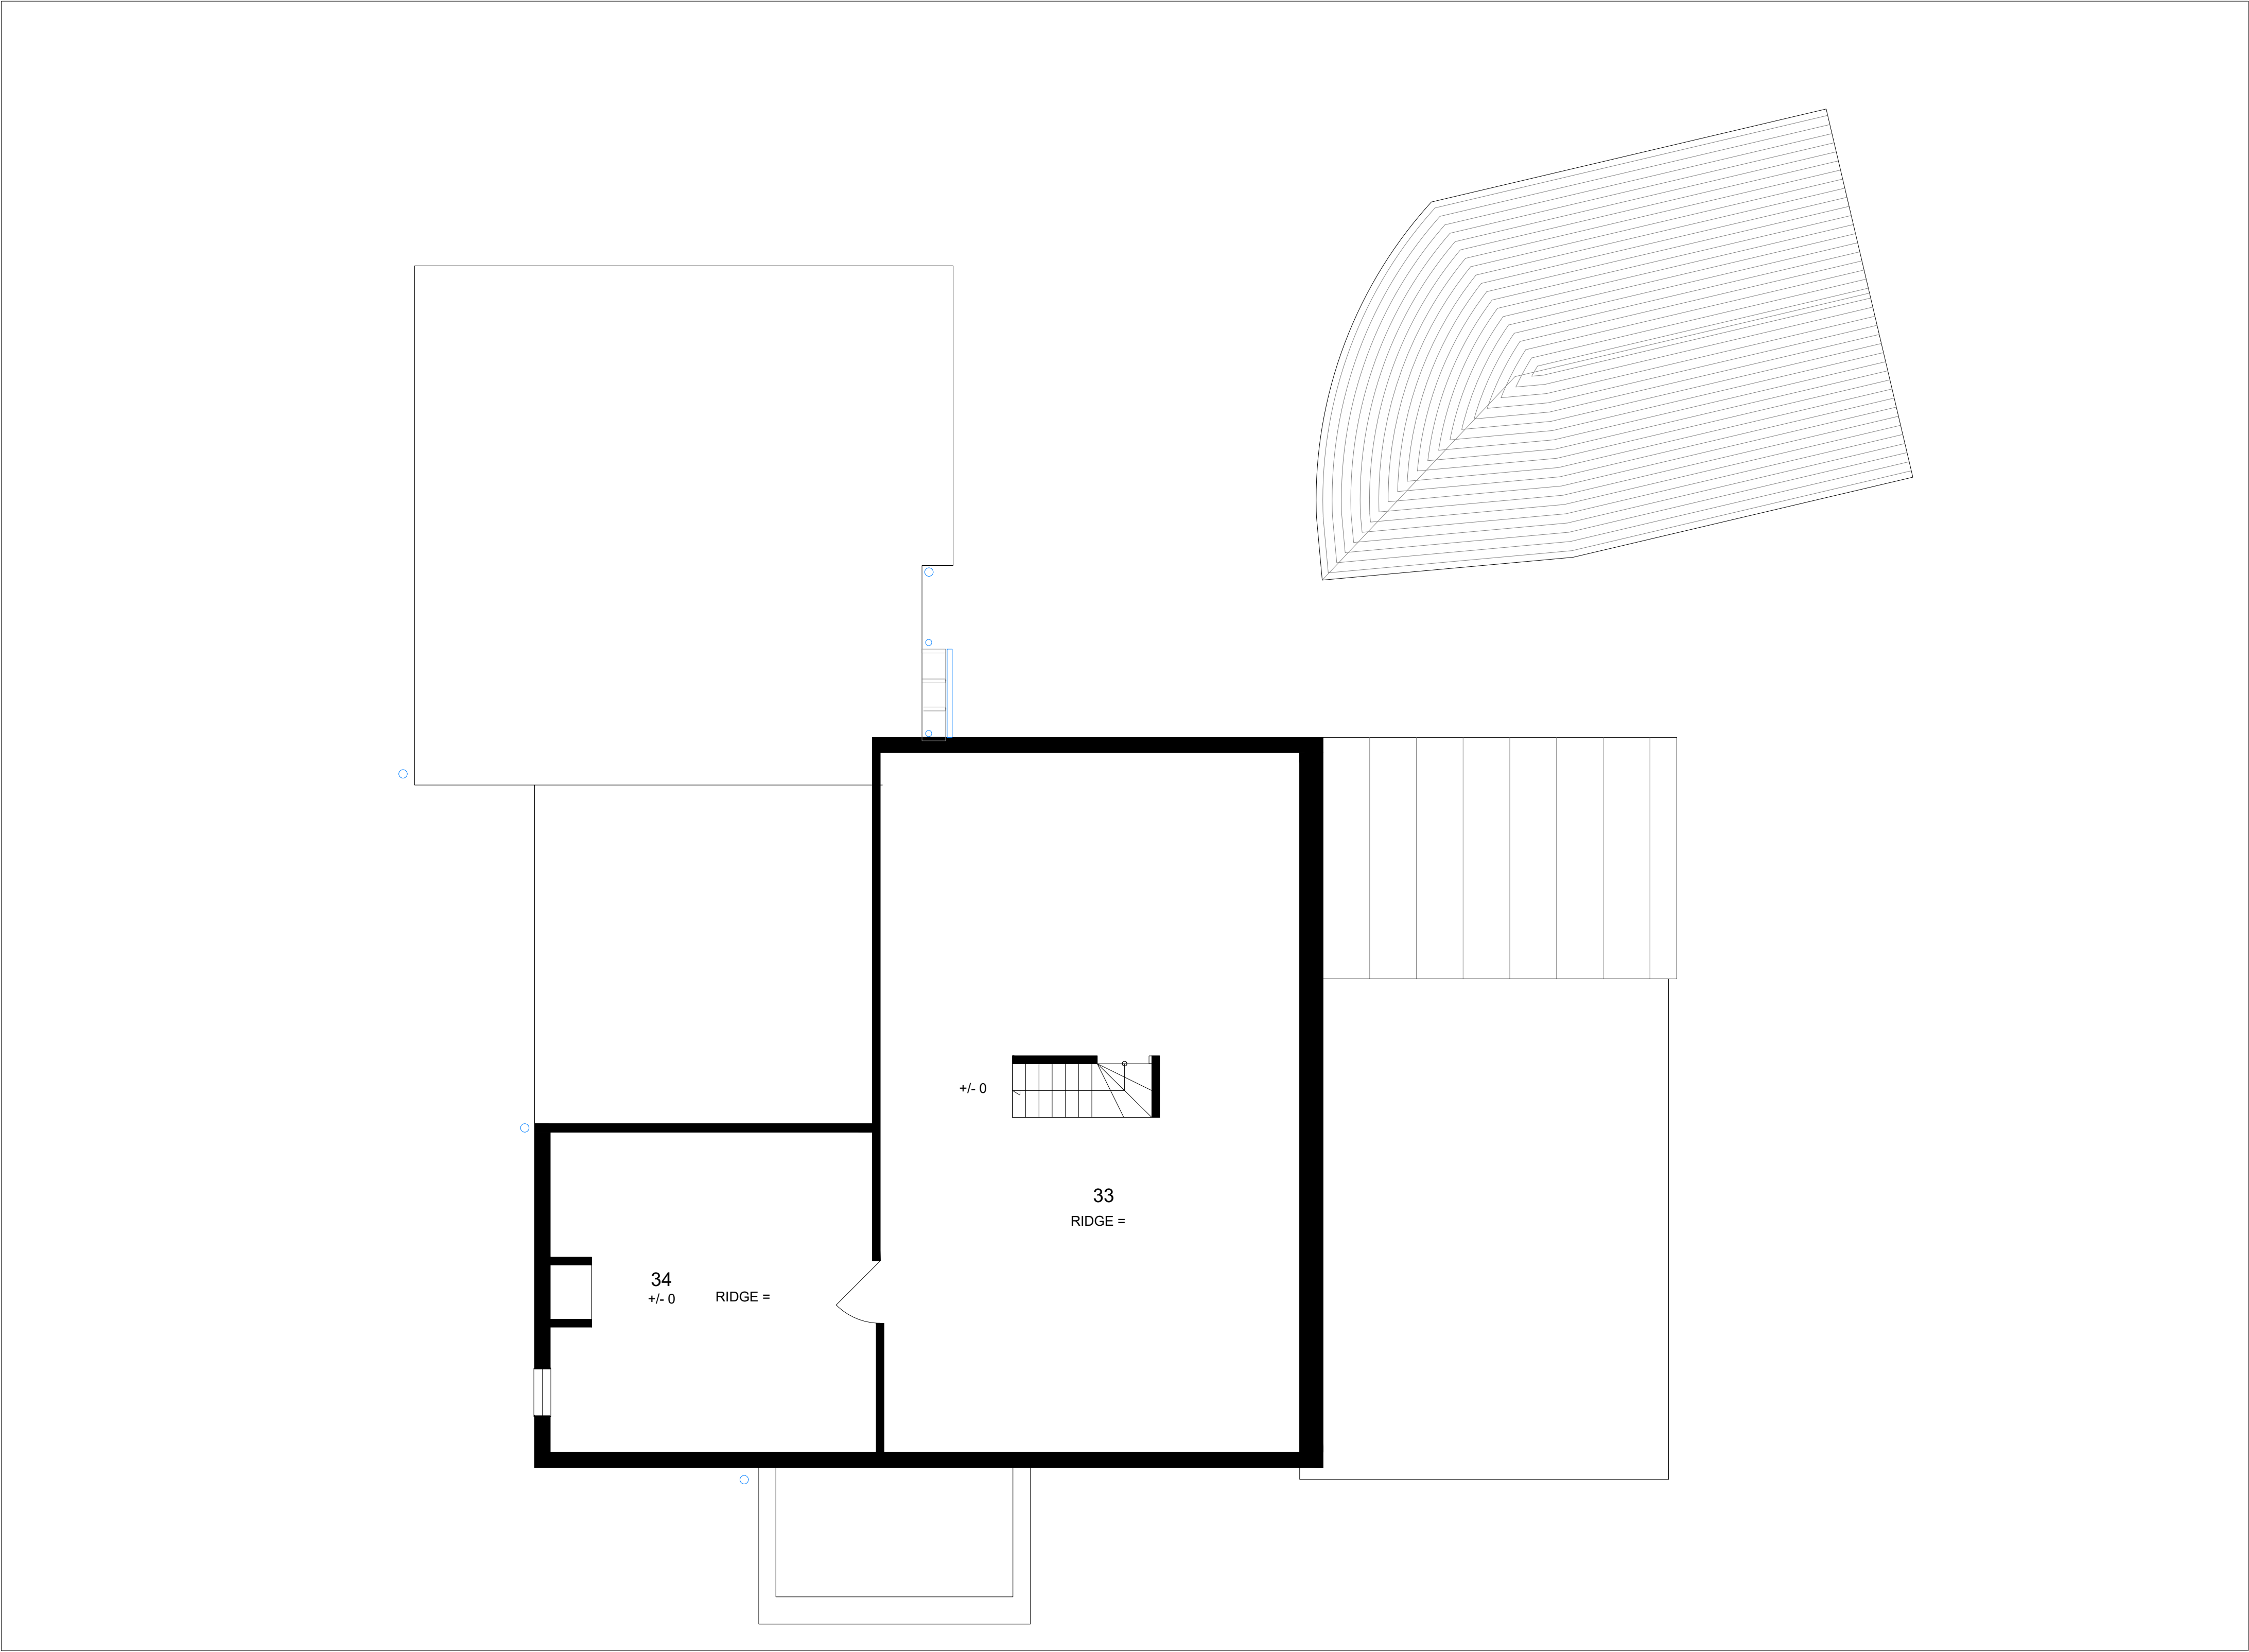

Room and Garden Labels

- 1. Entrance from street
- 2. Lobby
- 3. Hallway
- 4. Drawing room
- 5. Dining Room
- 6. Conservatory
- 7. Hallway 2
- 8. Lounge
- 9. WC
- 10. Back door
- 11. Kitchen
- 12. Utility
- 13. Pantry
- 14. Store 1
- 15. Garage
- 16. Store 2
- 17. Store 3
- 18. Original staircase to 1st floor
- 19. Staircase to basement
- 20. Hallway, 1st floor
- 21. Bedroom 1
- 22. Loft room
- 23. Bathroom 1
- 24. Bedroom 2
- 25. Bedroom 3
- 26. Bedroom 4
- 27. Hallway
- 28. Bedroom 5
- 29. Bathroom 2
- 30. Staircase to attic
- 31. Original staircase to ground floor
- 32. Carport - PVC roof over
- 33. Attic room 1
- 34. Attic room 2
- 35. Basement
- 36. Driveway
- 37. Gardens

ATTIC FLOOR PLAN - FINAL LAYOUT (NO ALTERATIONS)

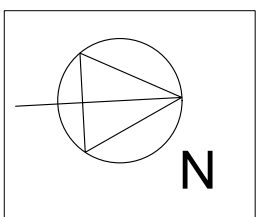

Aaron Davies Design Consultancy
The Loft
21a Kensington Park
Easton
Bristol BS5 0NU
M: 07868 053 951
E: design@aarondavies.eu

Copyright Statement
The copyright for this drawing/plan is exclusively the property of Aaron Davies Design and must not be copied, in part or whole, nor used in any other way without written permission.

Paper Scale
0 10mm 30mm 50mm
Drawing Scale 1:100
0 1m 2m 3m 4m 5m

Project reference	Waterton House	Project Number	70
Drawing title	Attic Floor Plan BW	Drawing Number	55B
Client	Jim and Fenella Davies	Scale	1:50
Site Address	Waterton House, Angmering, W. Sussex BN16 4JR	Plot Date	26-Jan-21
		Drawn by	----
		Revision Date	----
		Revision Number	----
		Paper Size	ISO full bleed A1 (841.00 x 594.00 MM)