


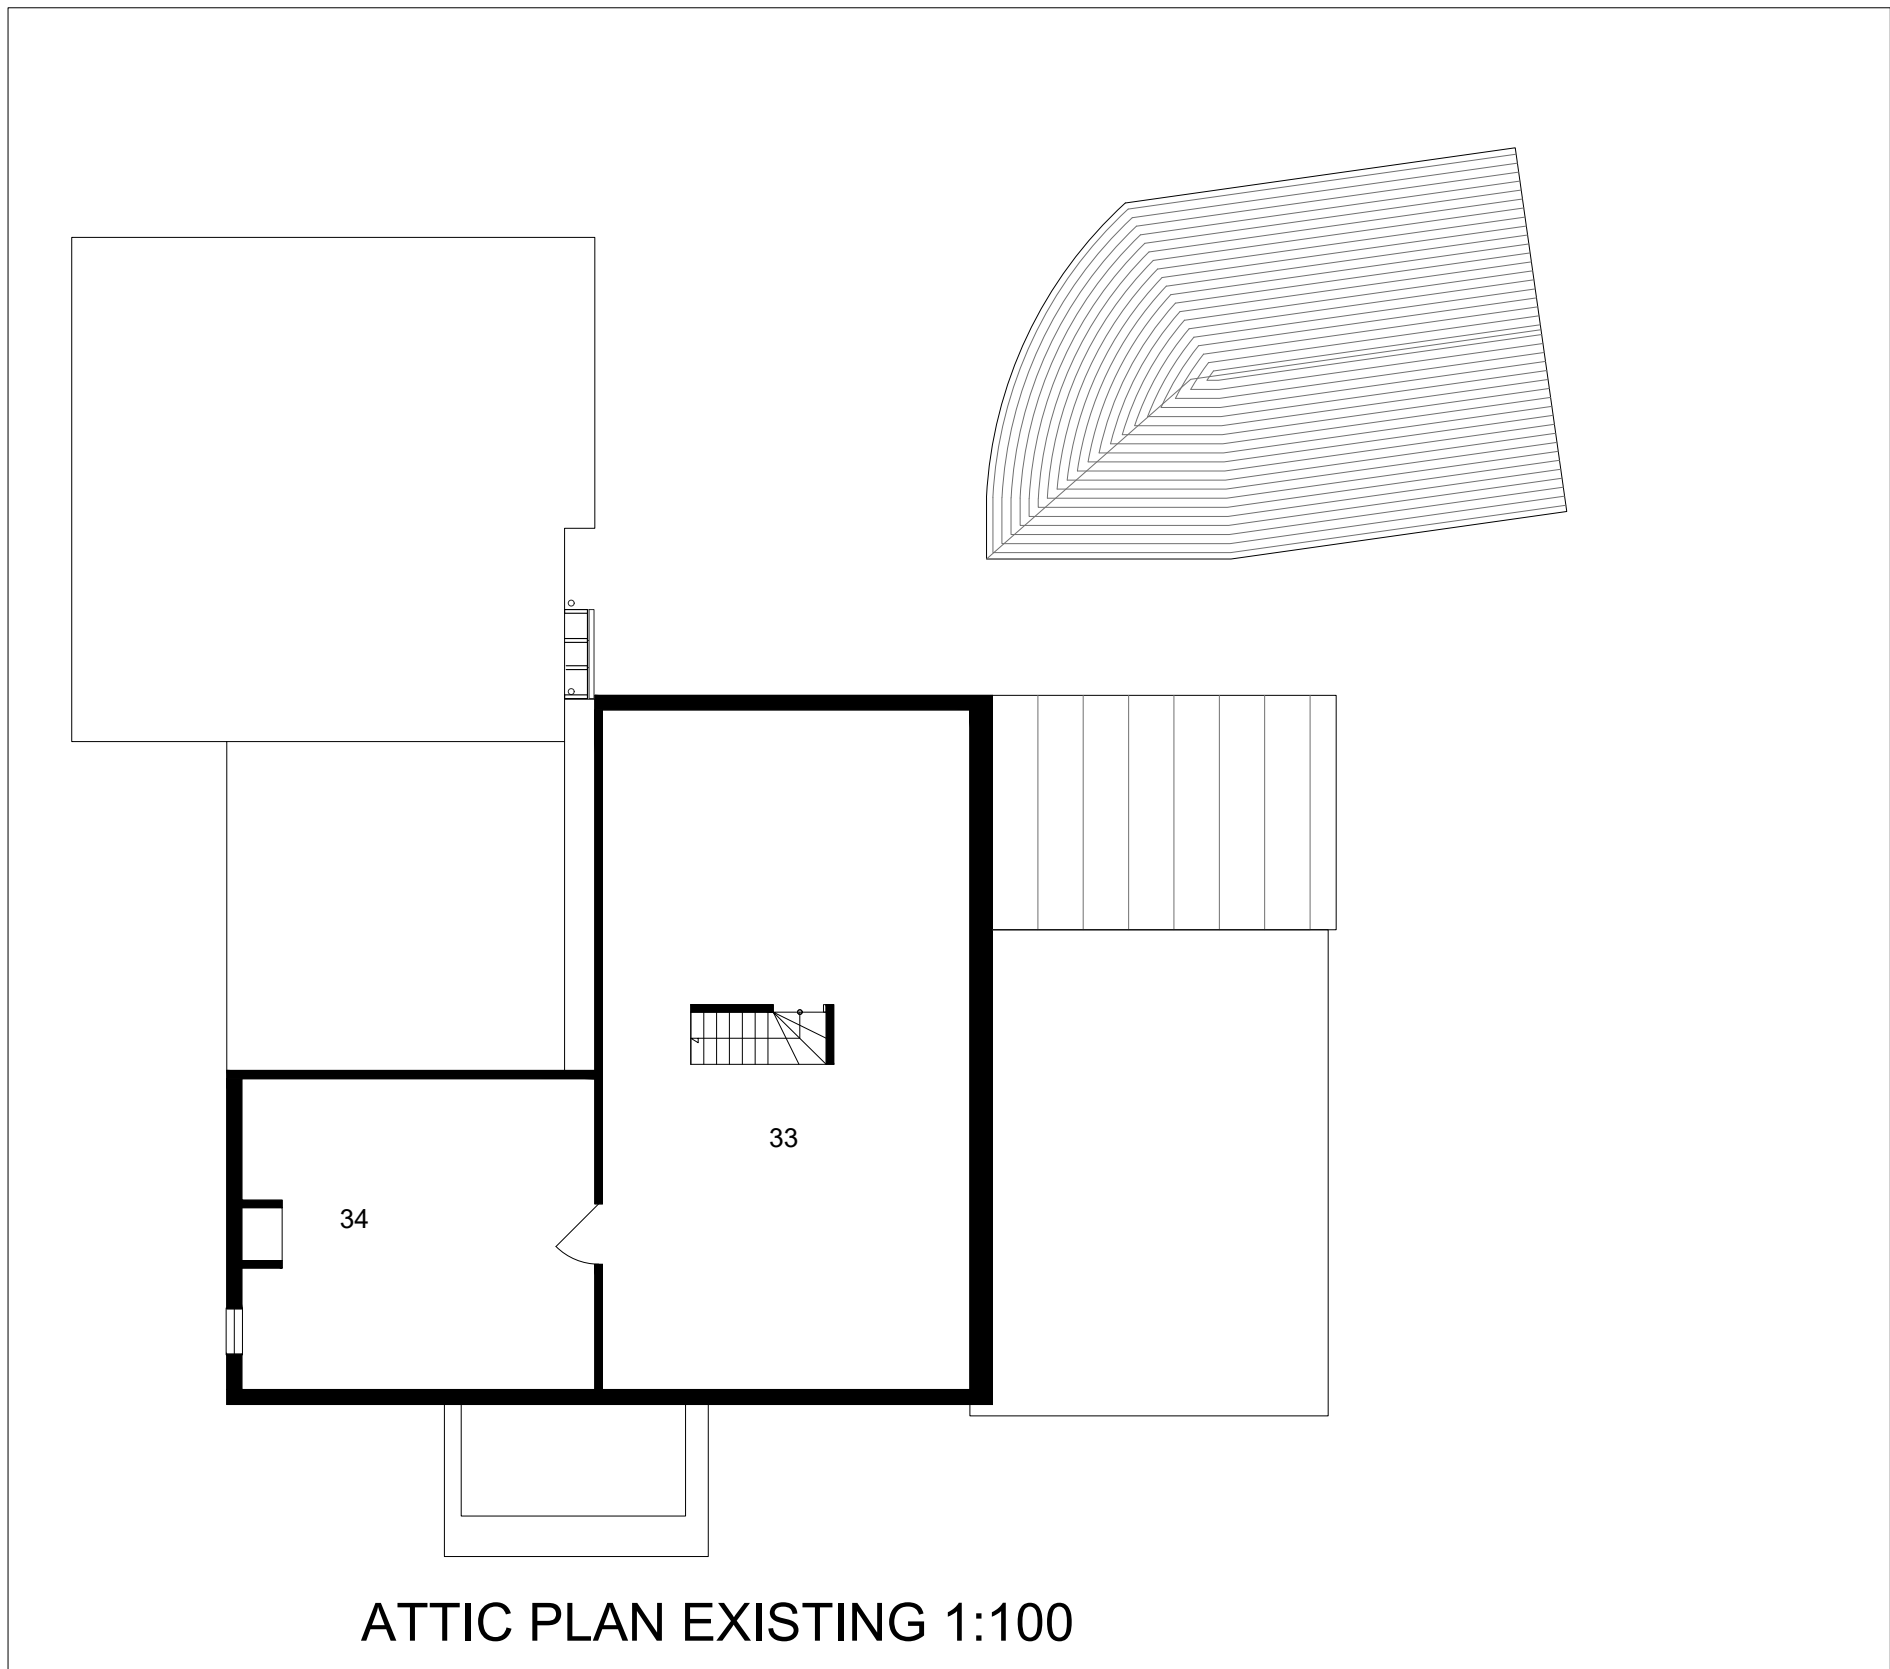
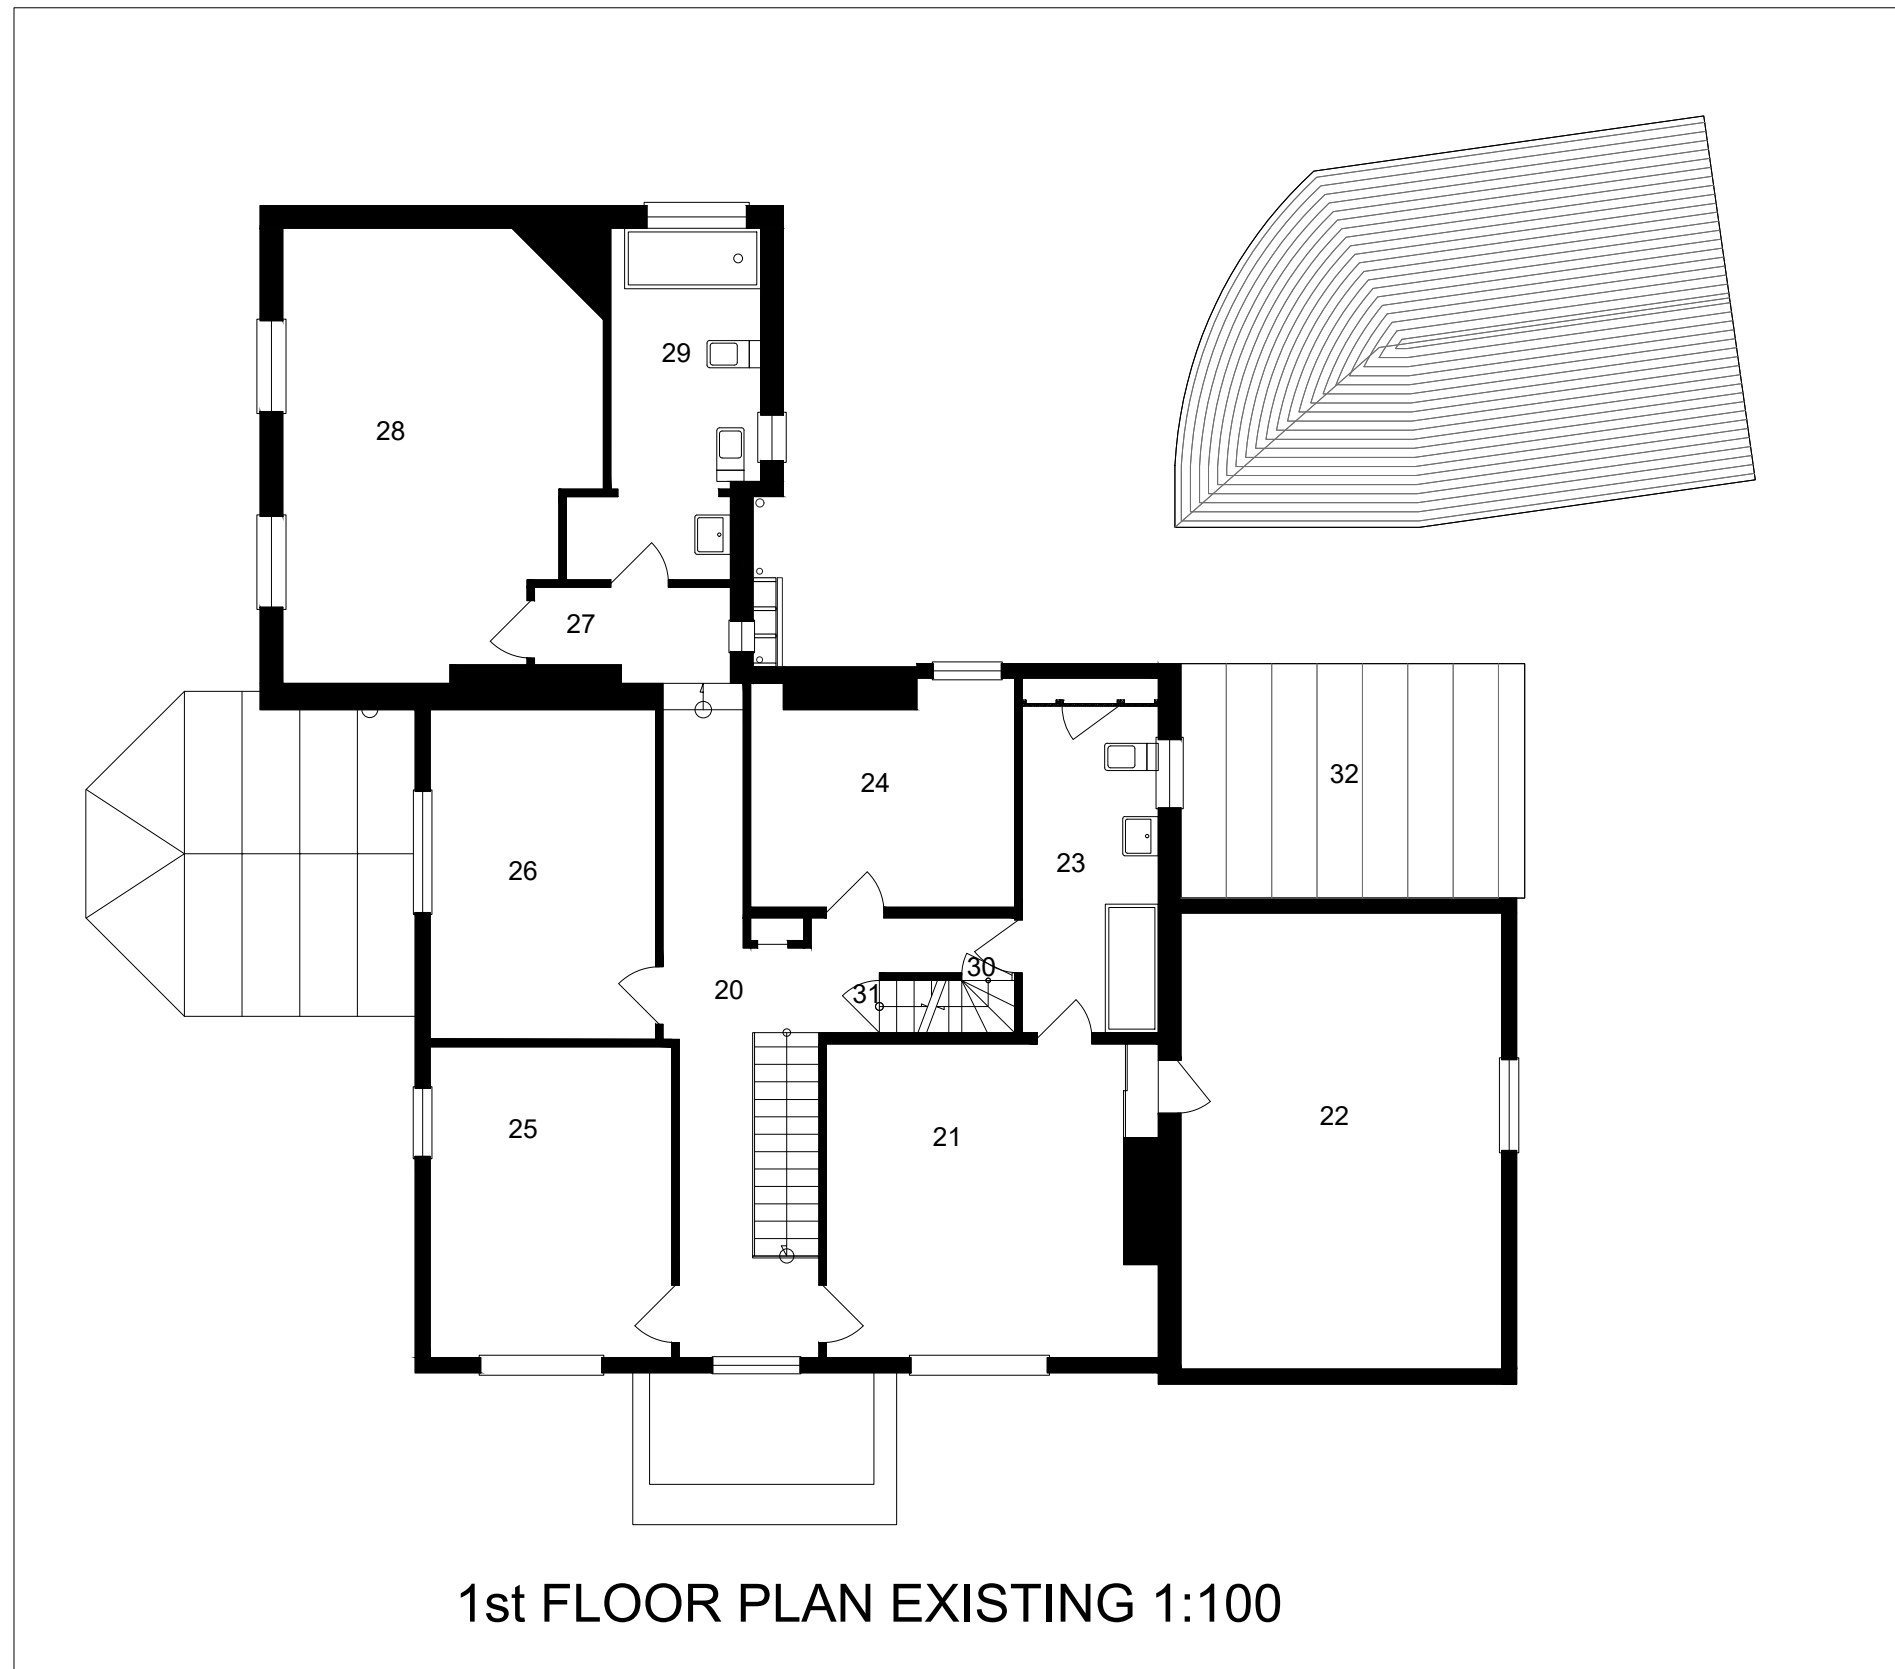


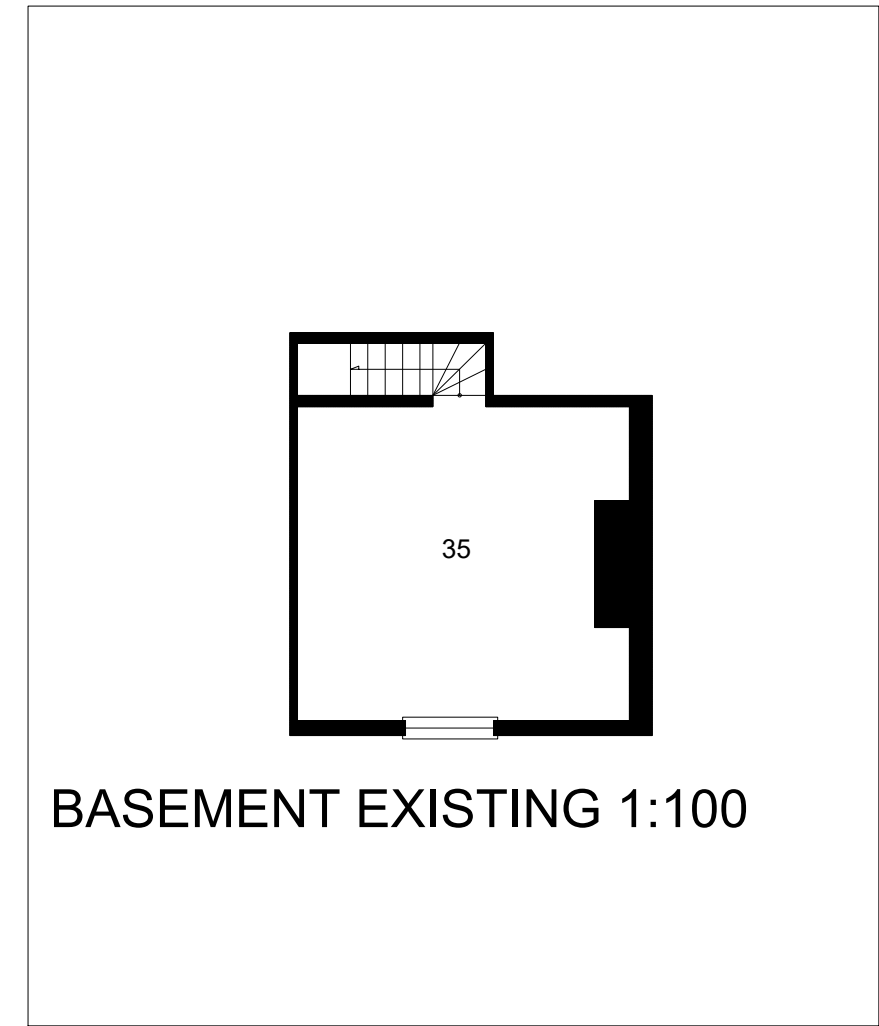

WATERTON HOUSE - FLOOR PLANS, EXISTING

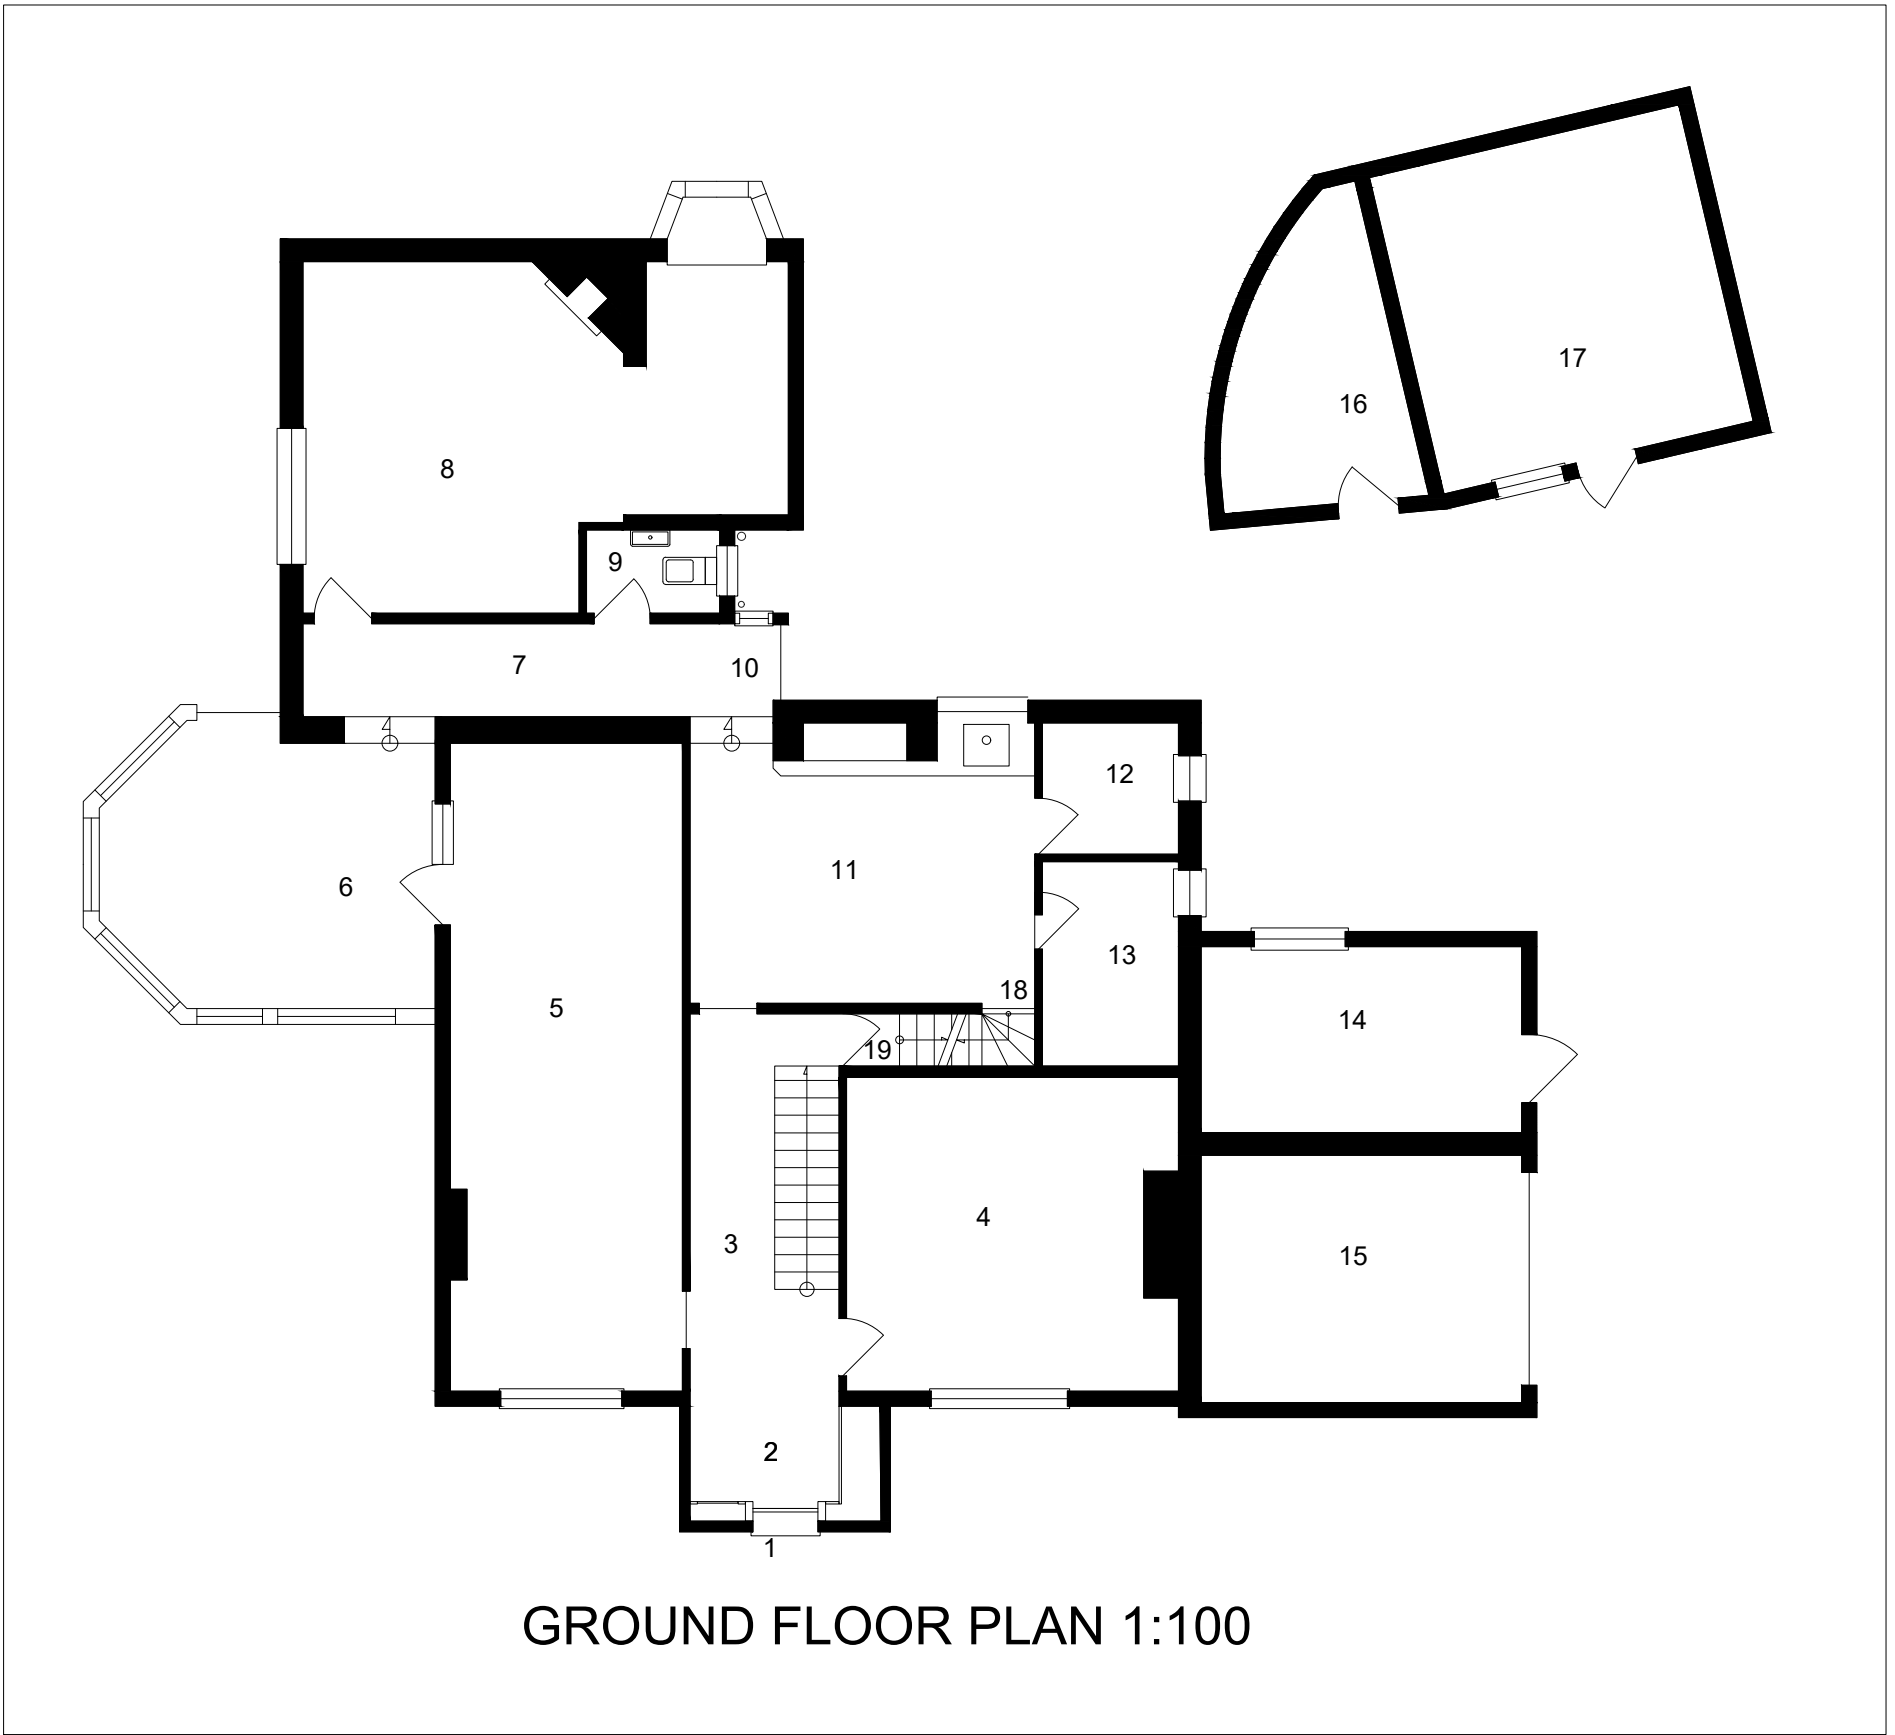

Room and Garden Labels	
1.	Entrance from street
2.	Lobby
3.	Hallway
4.	Drawing room
5.	Dining Room
6.	Conservatory
7.	Hallway 2
8.	Lounge
9.	WC
10.	Back door
11.	Kitchen
12.	Utility
13.	Pantry
14.	Store 1
15.	Garage
16.	Store 2
17.	Store 3
18.	Original staircase to 1st floor
19.	Staircase to basement
20.	Hallway, 1st floor
21.	Bedroom 1
22.	Loft room
23.	Bathroom 1
24.	Bedroom 2
25.	Bedroom 3
26.	Bedroom 4
27.	Hallway
28.	Bedroom 5
29.	Bathroom 2
30.	Staircase to attic
31.	Original staircase to ground floor
32.	Carport - PVC roof over
33.	Attic room 1
34.	Attic room 2
35.	Basement
36.	Driveway
37.	Gardens

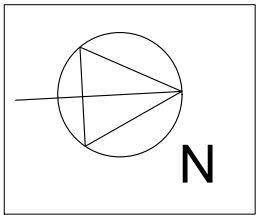

Aaron Davies Design Consultancy
The Loft
21a Kensington Park
Easton
Bristol BS5 0NU
M: 07868 053 951
E: design@aarondavies.eu

Copyright Statement
The copyright for this drawing/plan is exclusively the property of Aaron Davies Design and must not be copied, in part or whole, nor used in any other way without written permission.

Paper Scale
0 10mm 30mm 50mm
Drawing Scale 1:100
0 1m 2m 3m 4m 5m

Project reference	Waterton House	Project Number	70
Drawing title	Floor Plans Ex Overview BW	Drawing Number	3A
Client	Jim and Fenella Davies	Scale	1:100 & 1:200
Site Address	Waterton House, Angmering, W. Sussex BN16 4JR	Plot Date	25-Jan-21
		Drawn by	----
		Revision Date	----
		Revision Number	----
		Paper Size	ISO full bleed A1 (841.00 x 594.00 MM)