


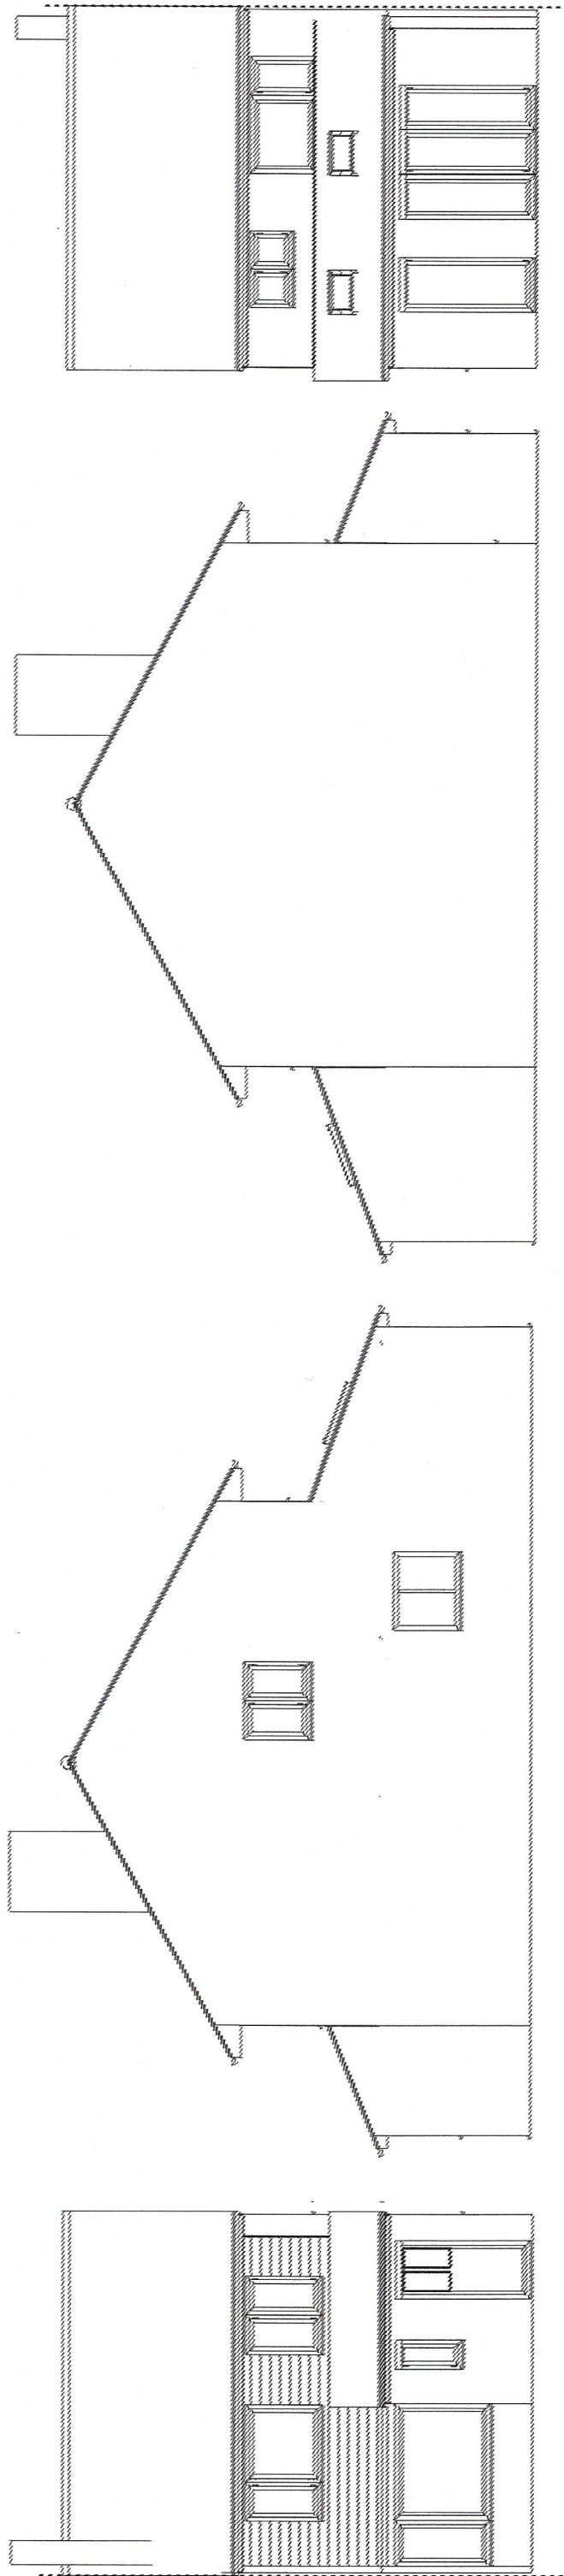


FRONT ELEVATION


RIGHT SIDE ELEVATION

LEFT SIDE ELEVATION

REAR ELEVATION

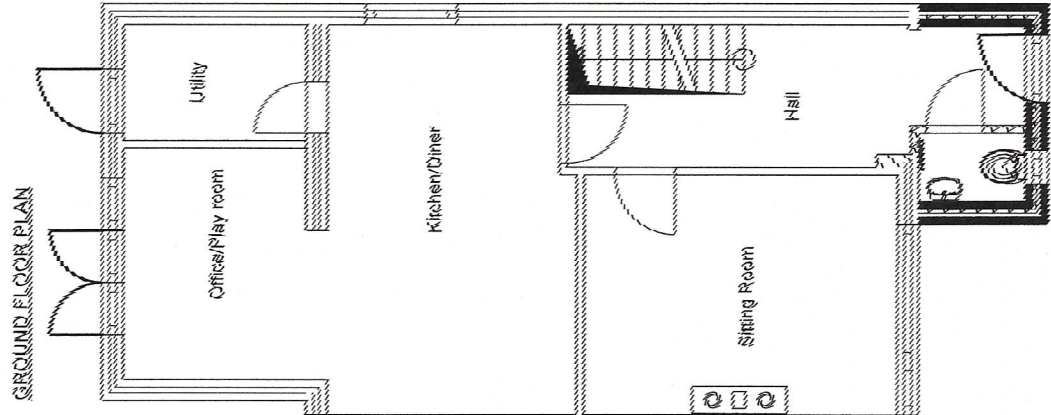

GROUND FLOOR PLAN

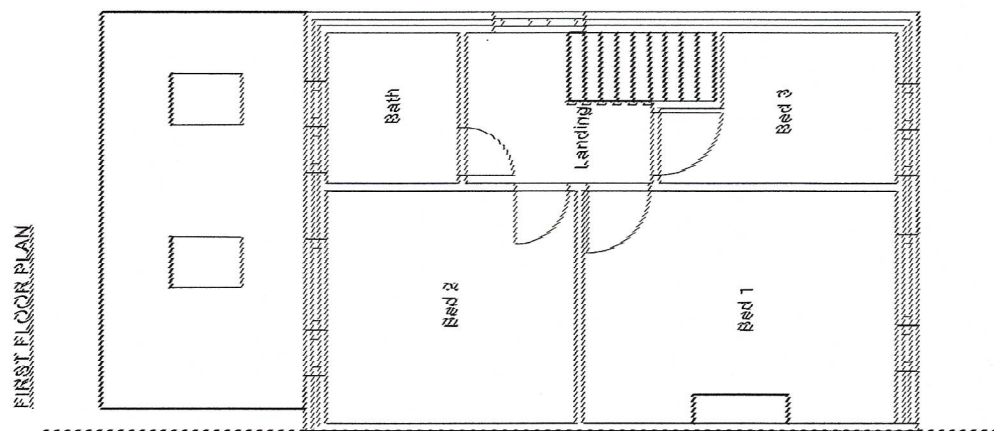

FIRST FLOOR PLAN



ROOF PLAN

Project: Proposed Front Ground Floor Extension
Owner: Mr Brodrick
Architect: PLANT IT BUILD IT
File name: 33 Old Worthing Road Littlehampton
Scale: 1 : 100 Date: 03/07/2022 Proposed