
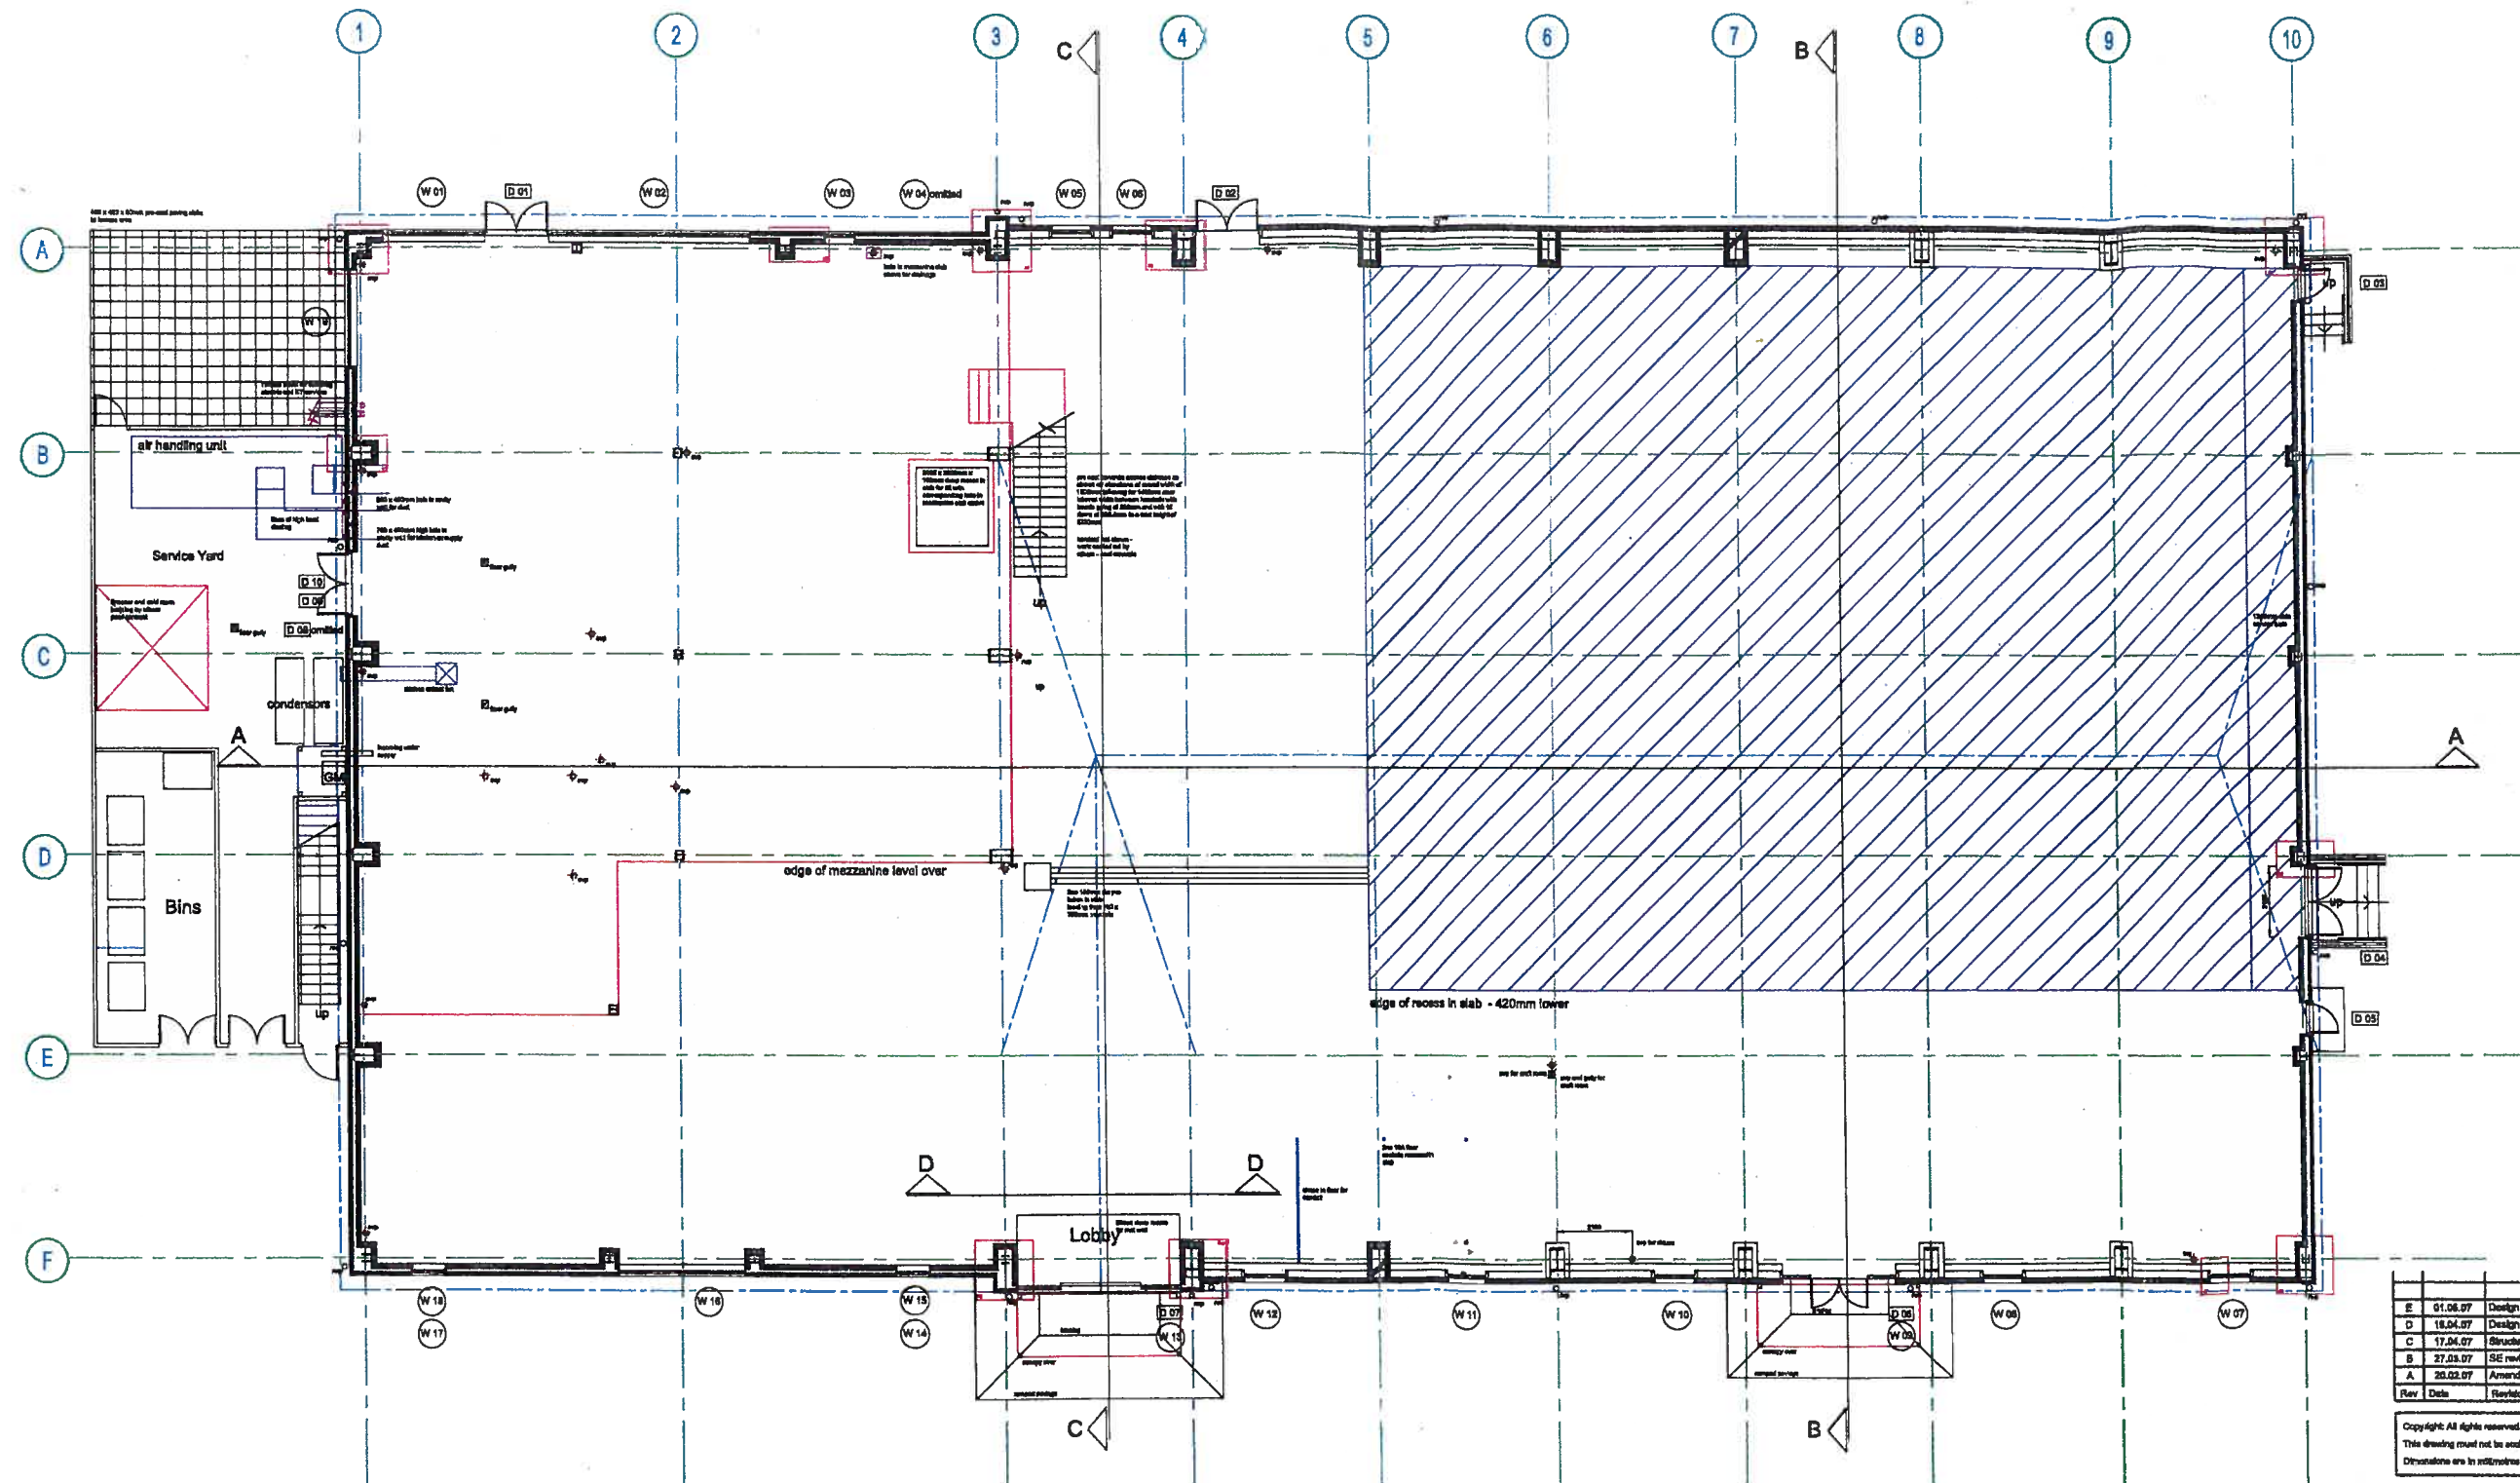


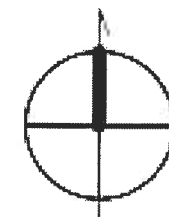

Rev	Date	Revision Note	By
E	01.06.07	Design Revisions	PP
D	16.04.07	Design Revisions	PP
C	17.04.07	Structural Revisions inside W18	PP
B	27.03.07	SE revisions added	PP
A	26.02.07	Amended to DR requirements	PP

Copyright: All Rights reserved. This drawing must not be reproduced without permission.
This drawing must not be scaled.
Dimensions are in millimetres unless otherwise specified.

STRUTT & PARKER

Building Surveying & Architecture Department

201 High Street, Lewes, Sussex BN7 2HR
t: +44 (0)1273 478 411
f: +44 (0)1273 478 985
e: lewes@struttandparker.co.uk

Job title:	Family Entertainment Centre
Client:	Rustington Investments Ltd
Drawing title:	Proposed Floor Plan
Status:	Draft
Drawn by:	PP
Date:	12.06
Scale @ A1:	scale @ A3:
1:200	1:200
Job number:	21494
Drawing number:	L 01
Revision:	E

metres
0 5 10