


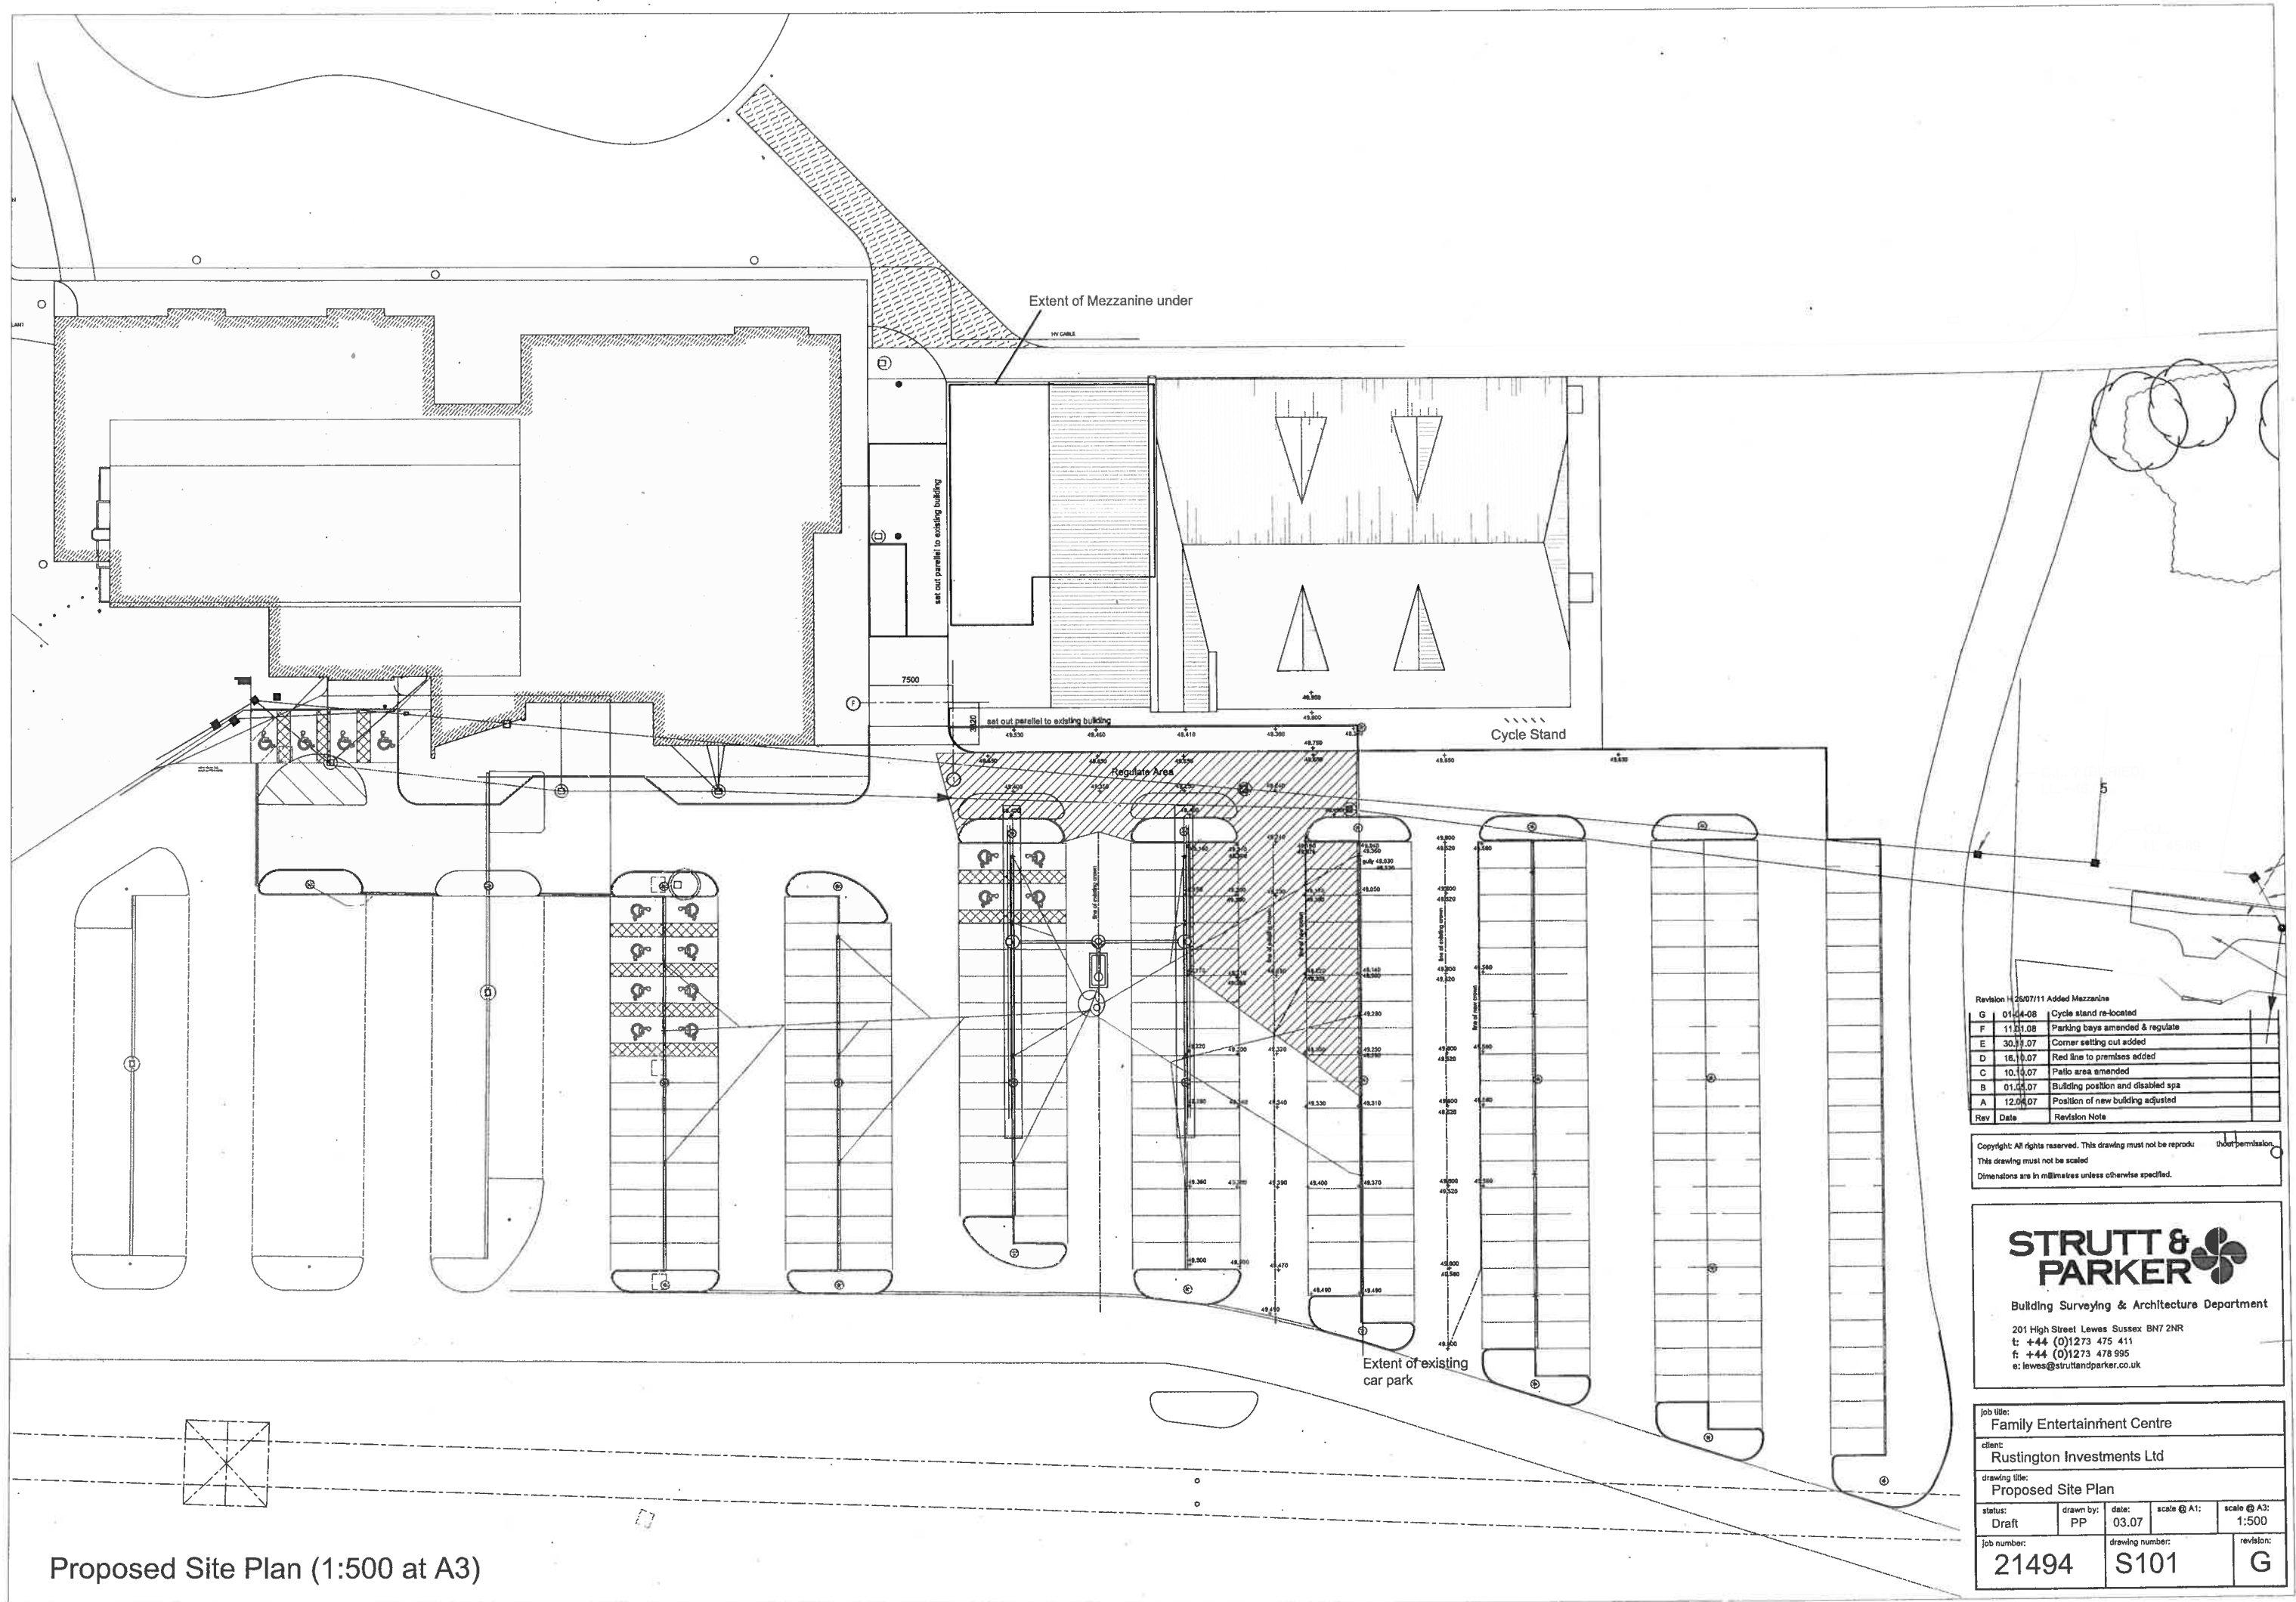

Revision 14/05/07/11 Added Mezzanine

Rev	Date	Revision Note
G	01/04/08	Cycle stand re-located
F	11/01/08	Parking bays amended & regulate
E	30/11/07	Corner setting out added
D	16/11/07	Red line to premises added
C	10/11/07	Patio area amended
B	01/05/07	Building position and disabled spa
A	12/04/07	Position of new building adjusted

Copyright: All rights reserved. This drawing must not be reproduced without permission.
 This drawing must not be scaled.
 Dimensions are in millimetres unless otherwise specified.

STRUTT & PARKER

Building Surveying & Architecture Department

201 High Street Lewes Sussex BN7 2NR
 t: +44 (0)1273 475 411
 f: +44 (0)1273 478 995
 e: lewes@struttandparker.co.uk

Job title: Family Entertainment Centre				
client: Rustington Investments Ltd				
drawing title: Proposed Site Plan				
status: Draft	drawn by: PP	date: 03.07	scale @ A1: 1:500	scale @ A3: 1:500
job number: 21494	drawing number: S101	revision: G		

Proposed Site Plan (1:500 at A3)