


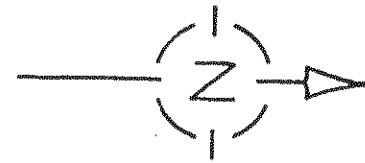
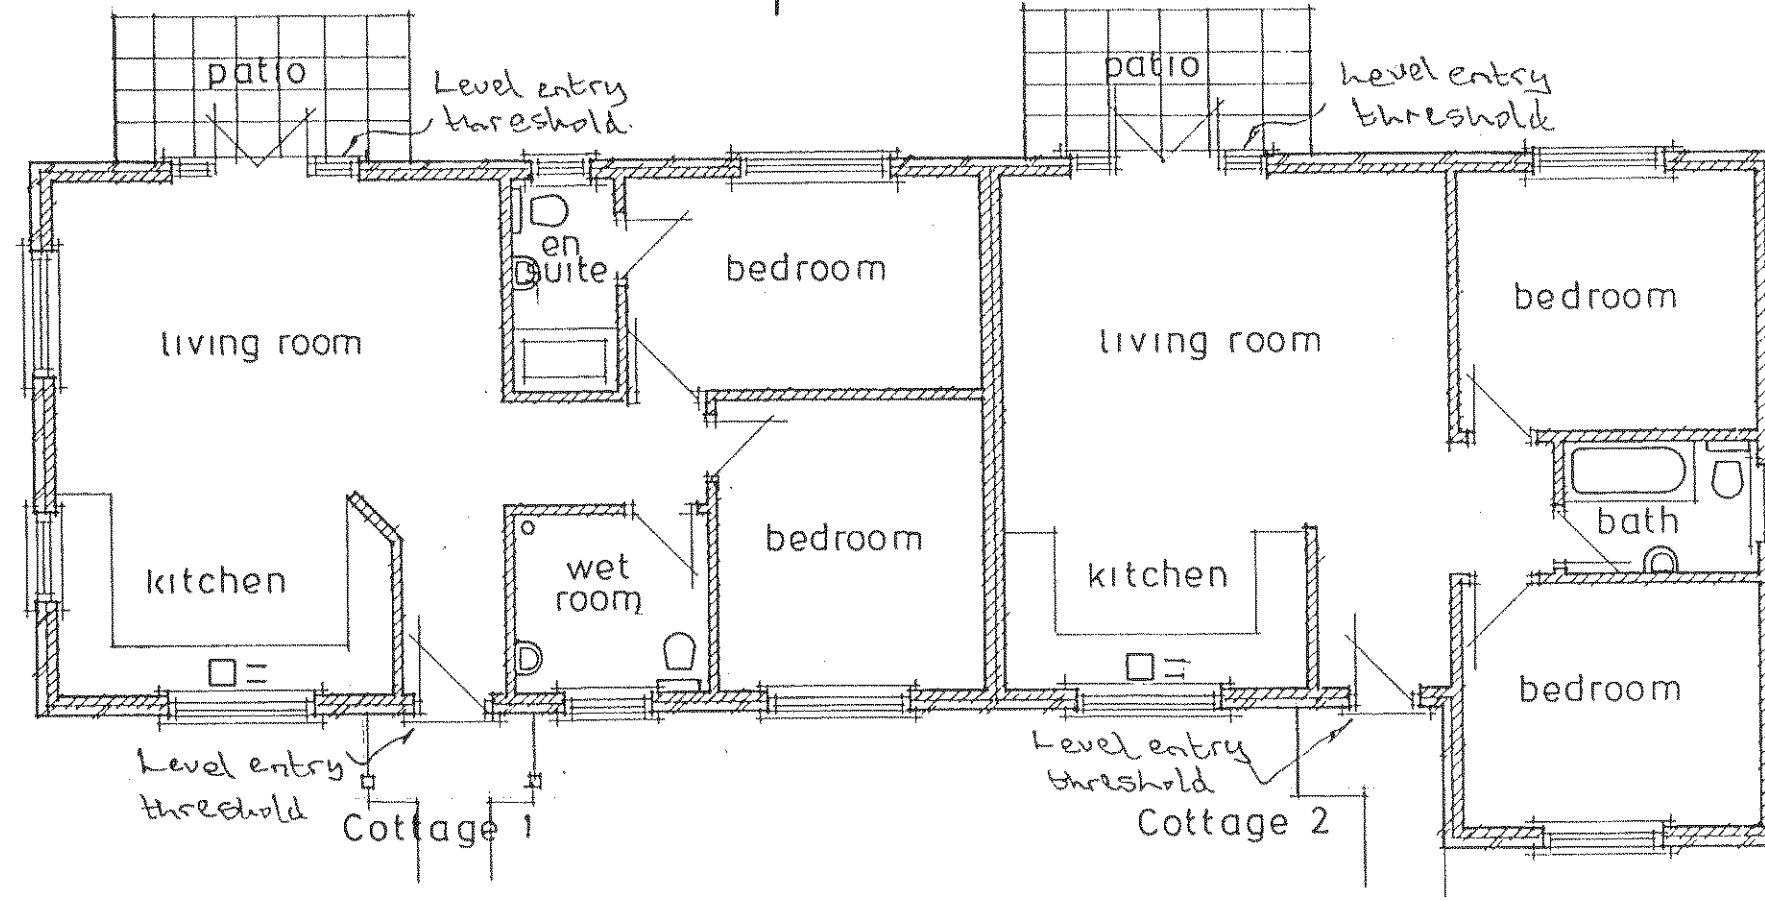


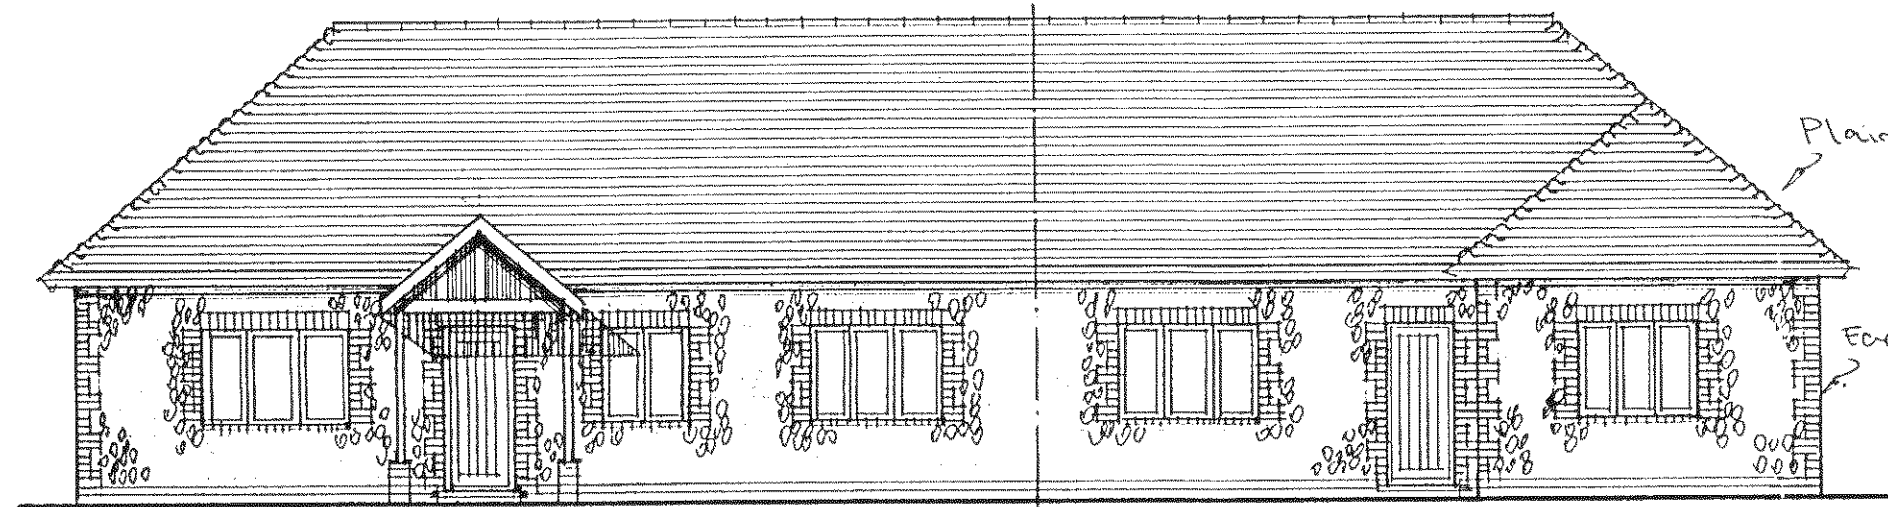


EAST ELEVATION

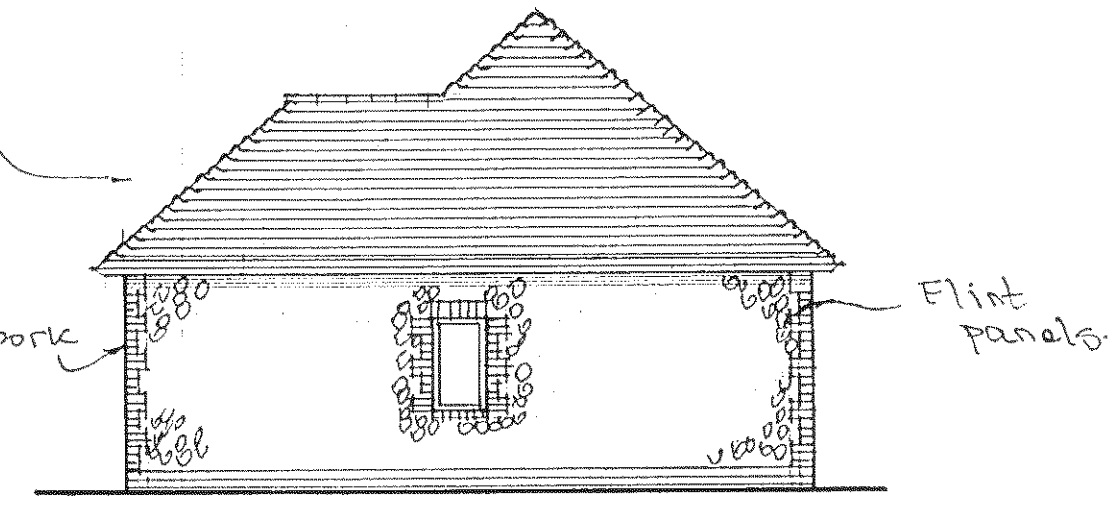

NORTH ELEVATION

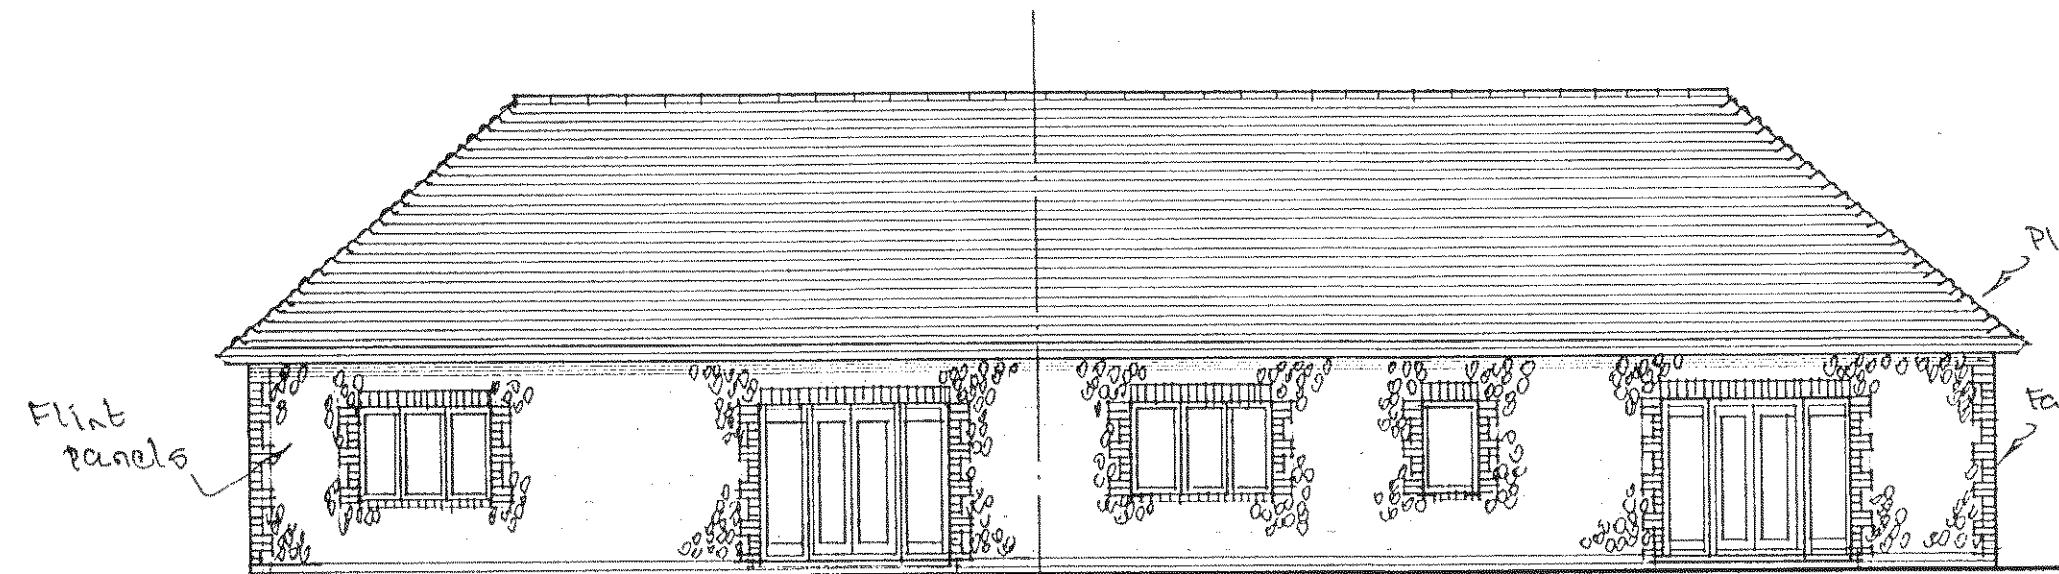

WEST ELEVATION

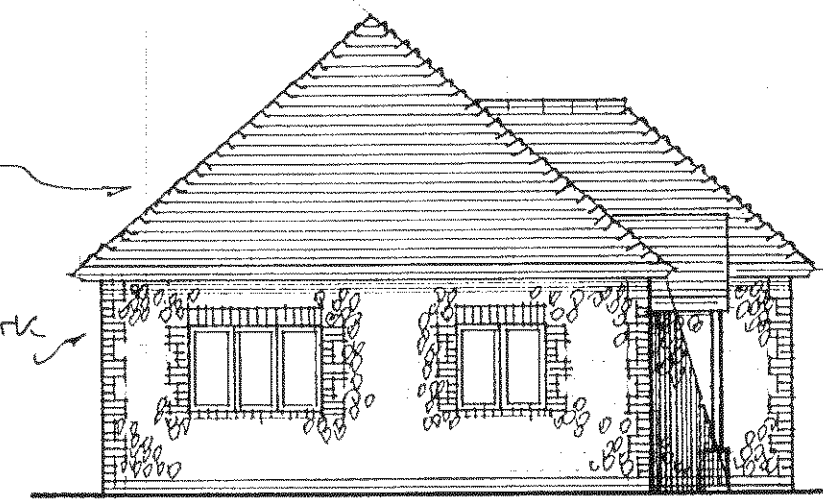

SOUTH ELEVATION



Scale bar 1:100

NOTES

A	Date	Revisions

© copyright

Client

Mr & Mrs M. Ayling

Job Title

Proposed Holiday Cottages

Drawing Title

Hérons Farm,
Dappers Lane,
Angmering.

Scale 1:100

Date

Drawn by

Drg No.

459/01

Rev.