


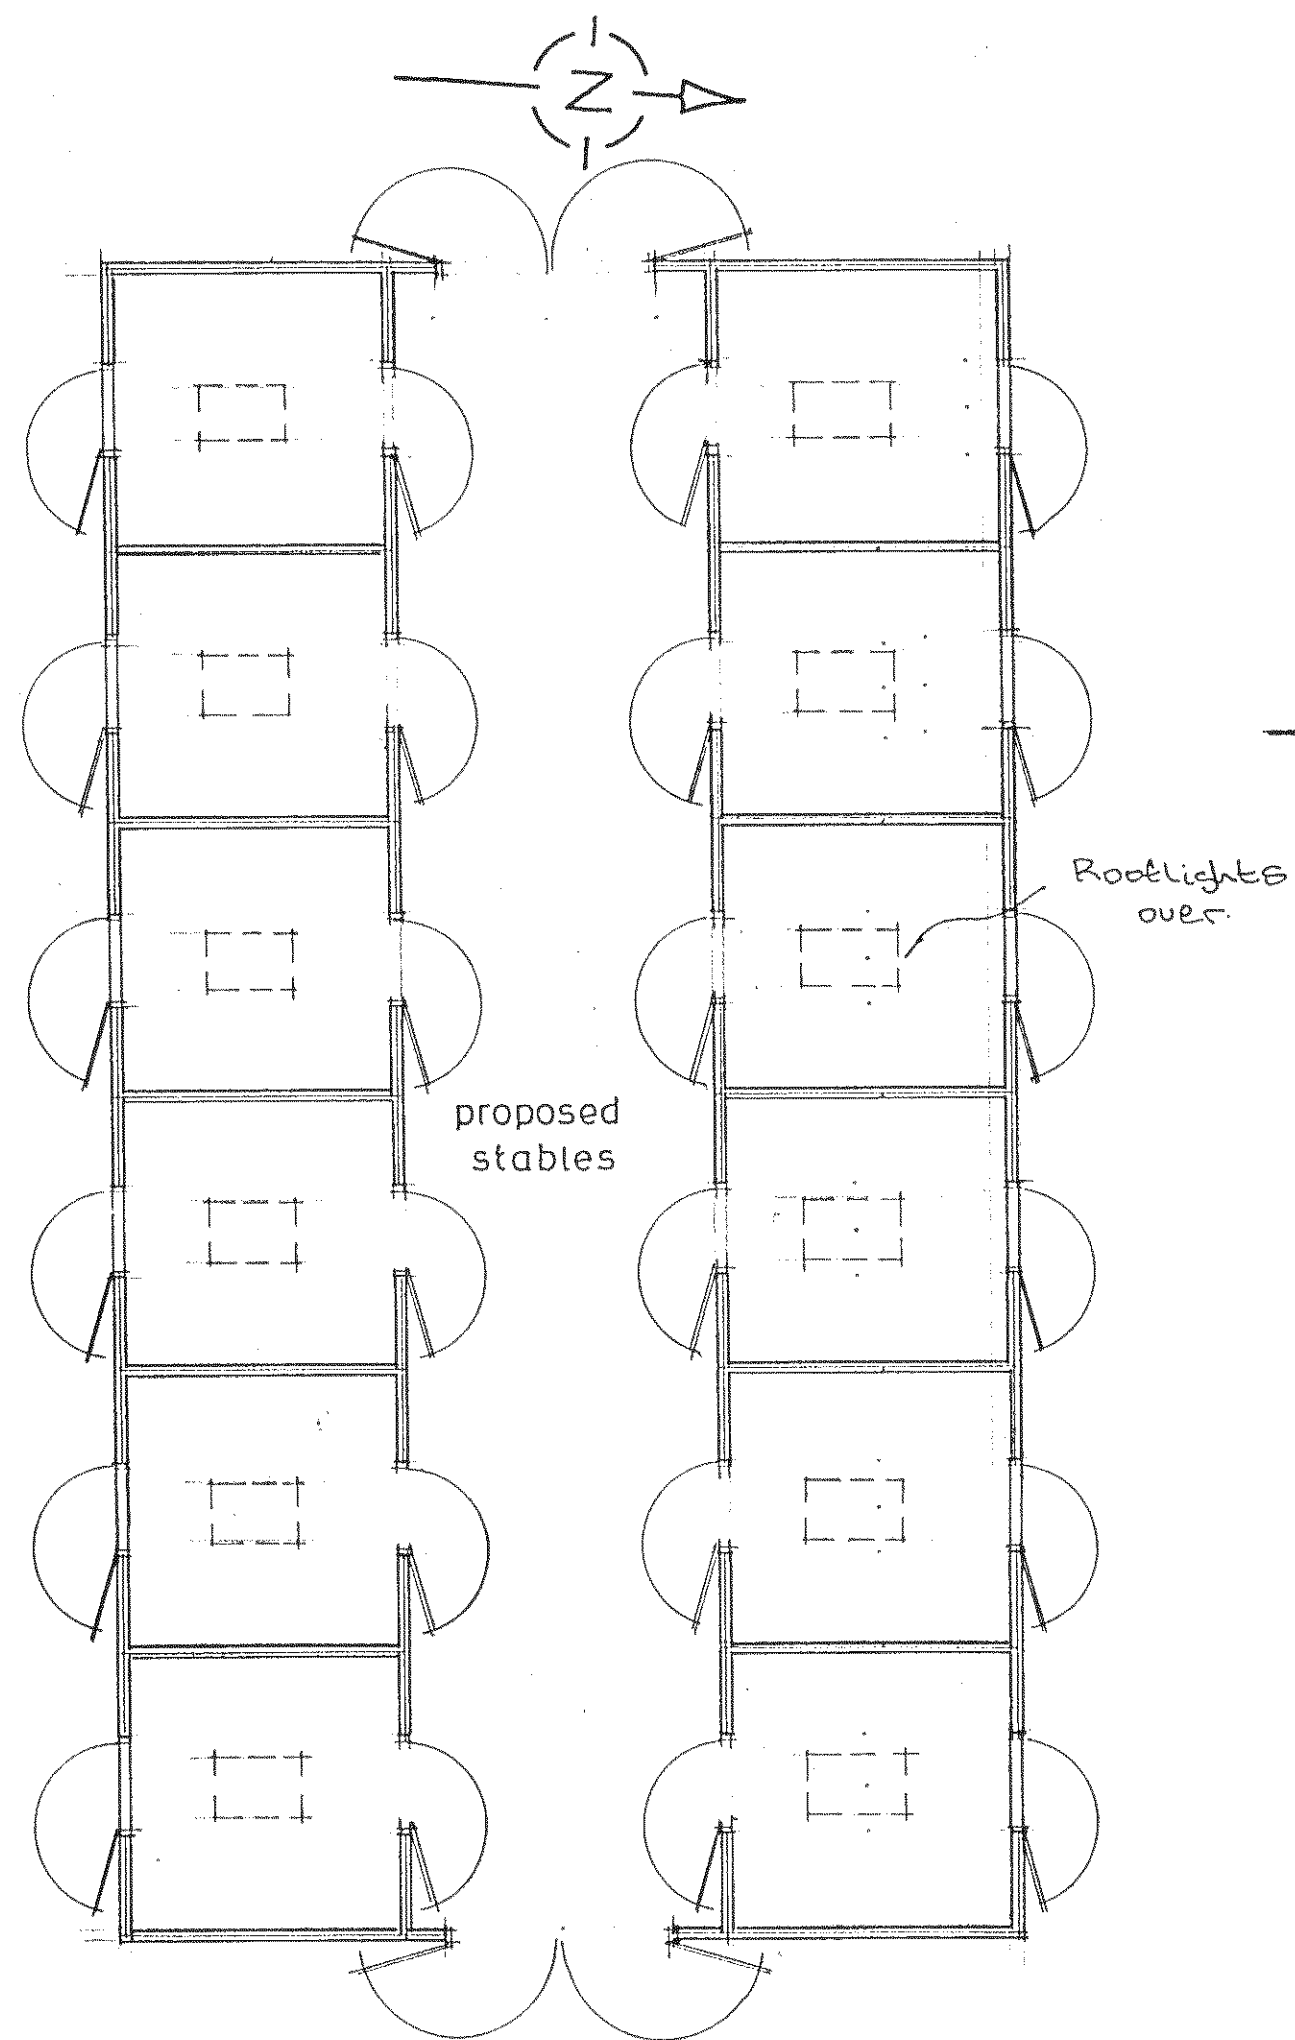


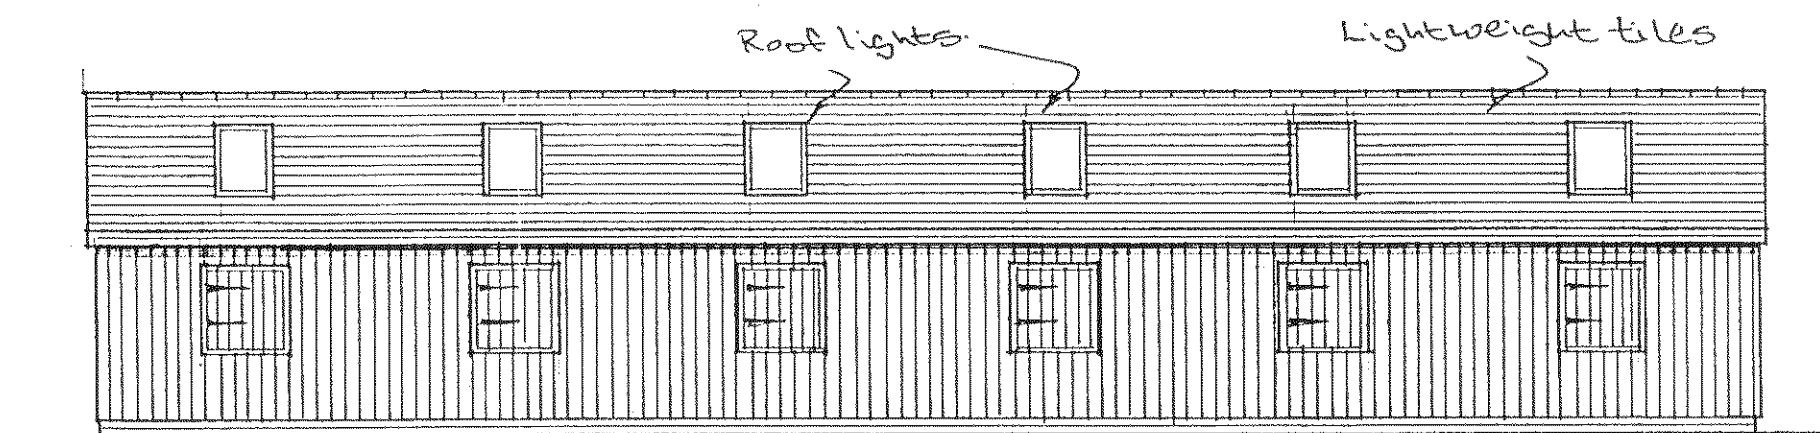

NORTH & SOUTH ELEVATIONS

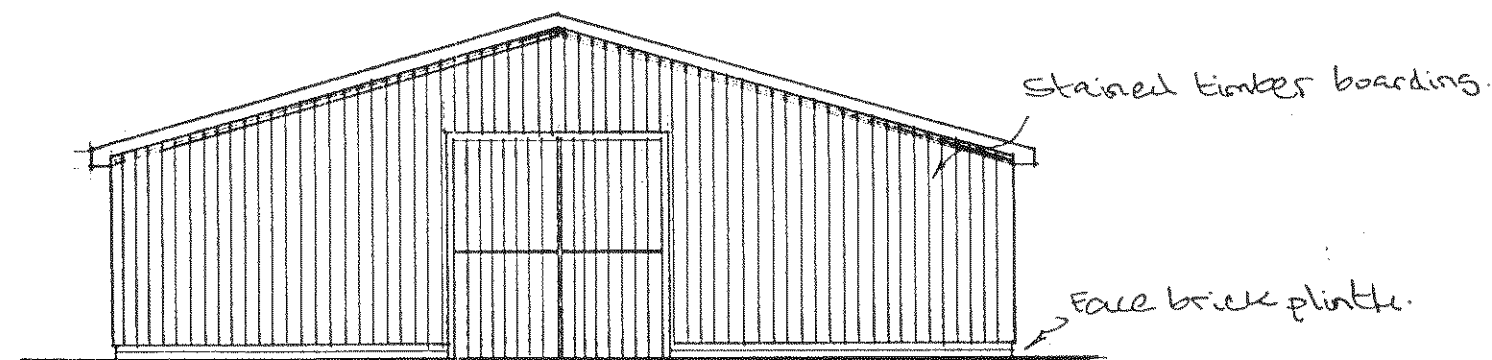

EAST & WEST ELEVATIONS

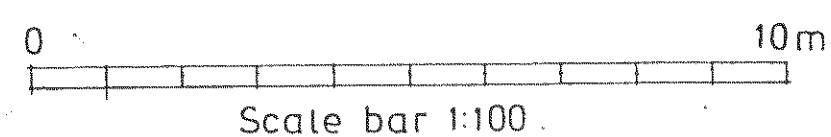

NOTES

A	Date	Revisions

© copyright

Client

Mr & Mrs M. Ayling

Job Title

Proposed Replacement Stables

Drawing Title

Herons Farm
Dappers Lane
Angmering

Scale 1:100

Date

Drawn by

Drg No.

459/02

Rev.