



1:200 @ A3

 


NOTE
THIS DRAWING MAY BE SCALED FOR PLANNING PURPOSES ONLY.
ALL DIMENSIONS TO BE CHECKED ON SITE PRIOR TO COMMENCEMENT OF WORK. ALL DIMENSIONS RELATING TO SUB-CONTRACTORS OR SUPPLIERS WORK MUST BE CHECKED AND AGREED BETWEEN THE GENERAL CONTRACTOR, THE SUB-CONTRACTOR(S) AND / OR SUPPLIER(S). ALL DIMENSIONS ARE IN MILLIMETRES. ALL WORKS OR MATERIALS INDICATED ON THE DRAWING ARE TO BE TO THE LATEST BRITISH STANDARDS AND ARE TO BE CARRIED OUT IN ACCORDANCE WITH THE RELEVANT CODES OF PRACTICE OR RECOGNISED TRADE ASSOCIATION RECOMMENDATIONS AND PUBLICATIONS.
THIS DRAWING TO BE READ IN CONJUNCTION WITH ALL RELEVANT DRAWINGS AND SPECIFICATIONS OF OTHER CONSULTANTS.
ANY DISCREPANCIES TO BE BROUGHT TO THE ATTENTION OF PDK ARCHITECTURE AND SURVEYING . IF IN DOUBT ASK.
© THIS DRAWING IS THE COPYRIGHT OF PDK ARCHITECTURE AND SURVEYING.


APPR DATE STATUS

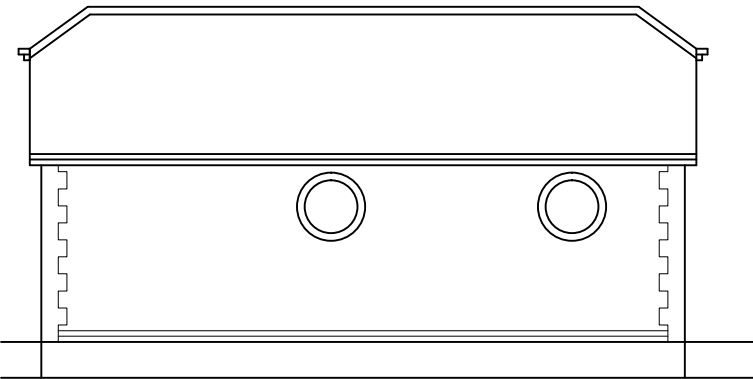


EAST

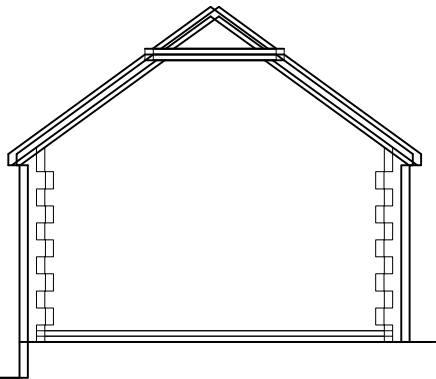

NORTH


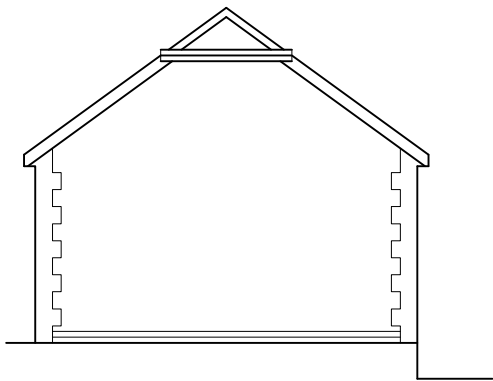


SOUTH

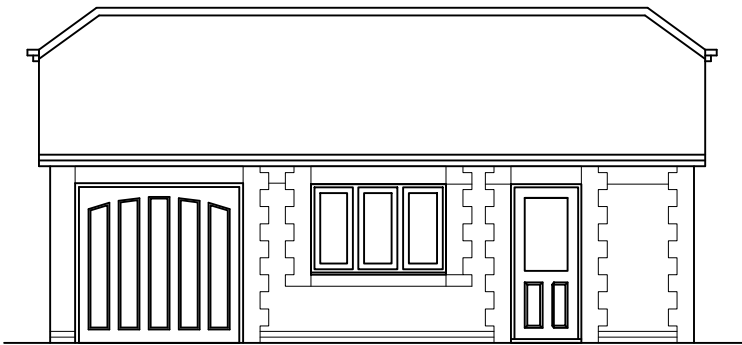


WEST

1:100 @ A3

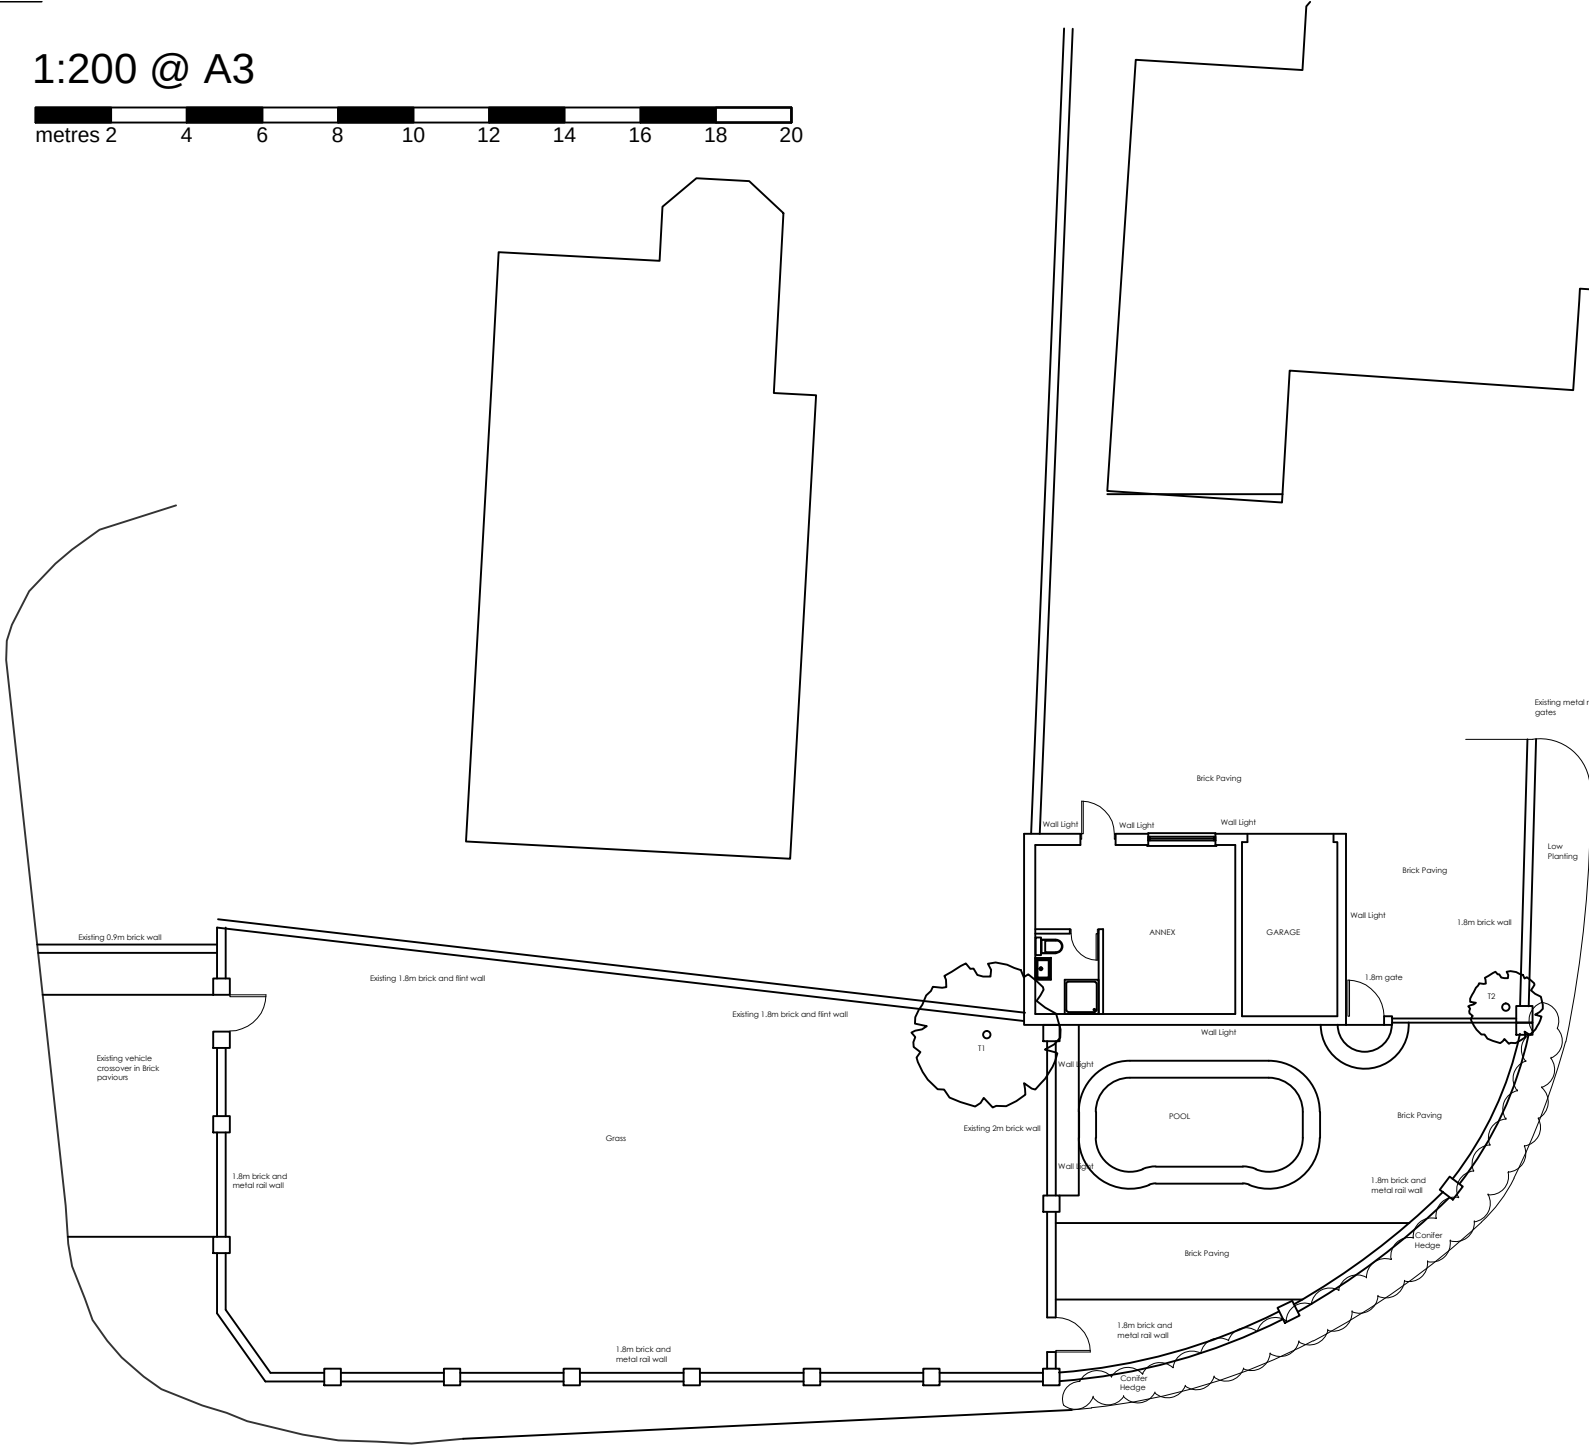 




EXISTING PLAN

Materials
Roof :- Plain clay pitched roof with feature course.
Walls :- Flint with red face brick quoins and door / window surrounds and soldier headers and DPC course.
Fascia and Soffit :- Brown stained timber.
Gutter :- Brown plastic.
Windows :- Brown stained timber double glazed.
Doors :- Brown stained timber part glazed.

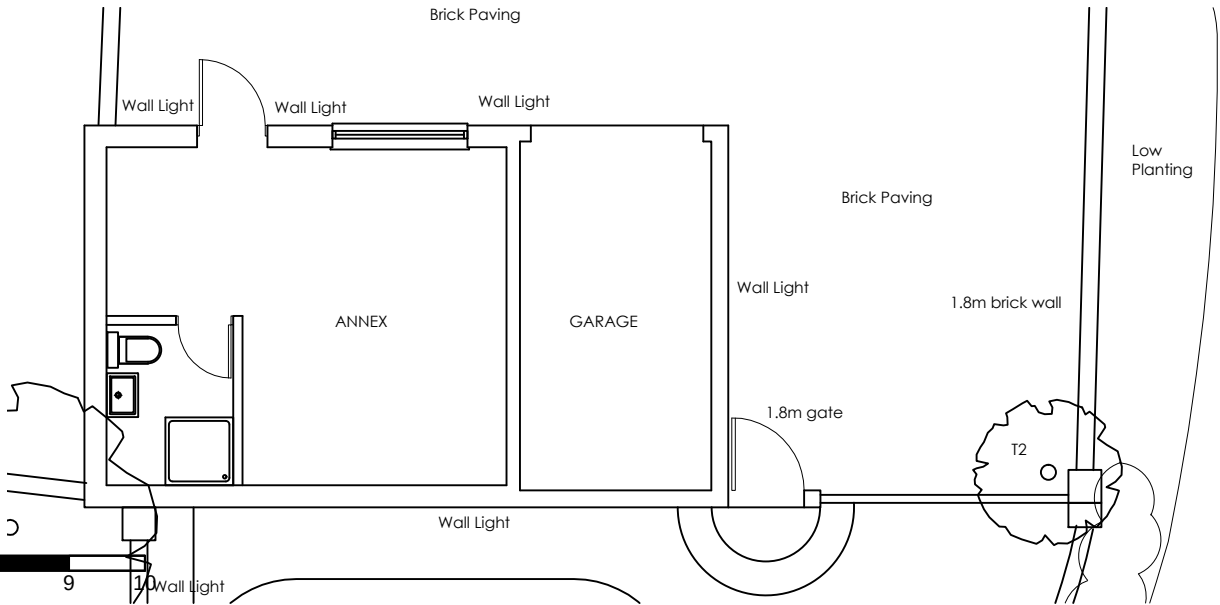

1:100 @ A3

 

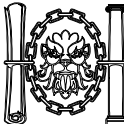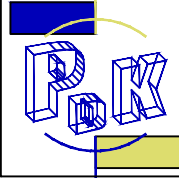A		21-06-17		additional notes		pjc	
REV		DATE		AMENDMENT		BY	
PROJECT						 Chartered Institute of Architectural Technologists Registered Practice	
HARCOURT West Drive, Angmering Littlehampton, BN16 4JE							
DRAWING						 PDK Architecture and Surveying	
EXISTING SITE PLAN AND ELEVATIONS							
Date		August 2016		Drawn By PJC			
Scale		1: 200 - 100 @A3		Iss. App. By DKC			
Drawing No		002 A		File Location		0181	

PDK
Architecture
and
Surveying