


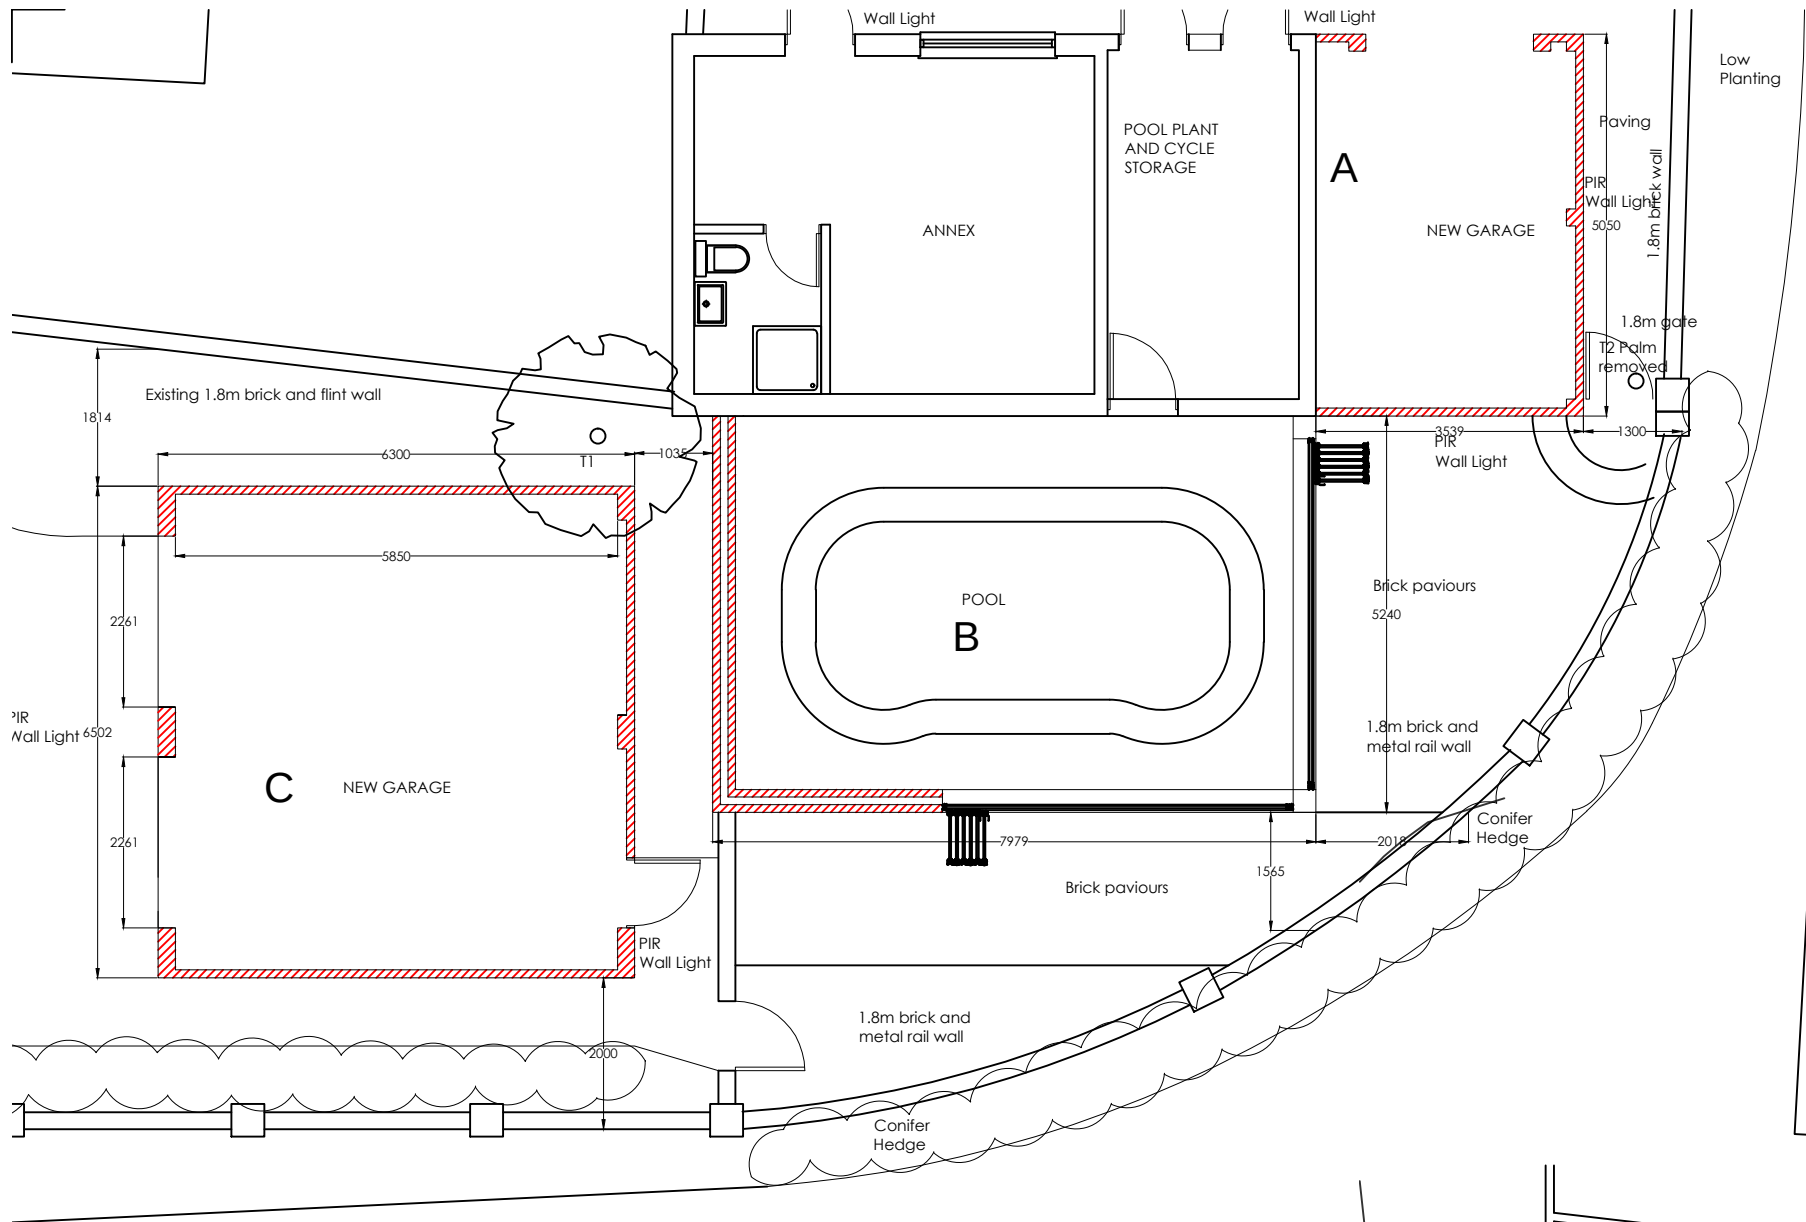


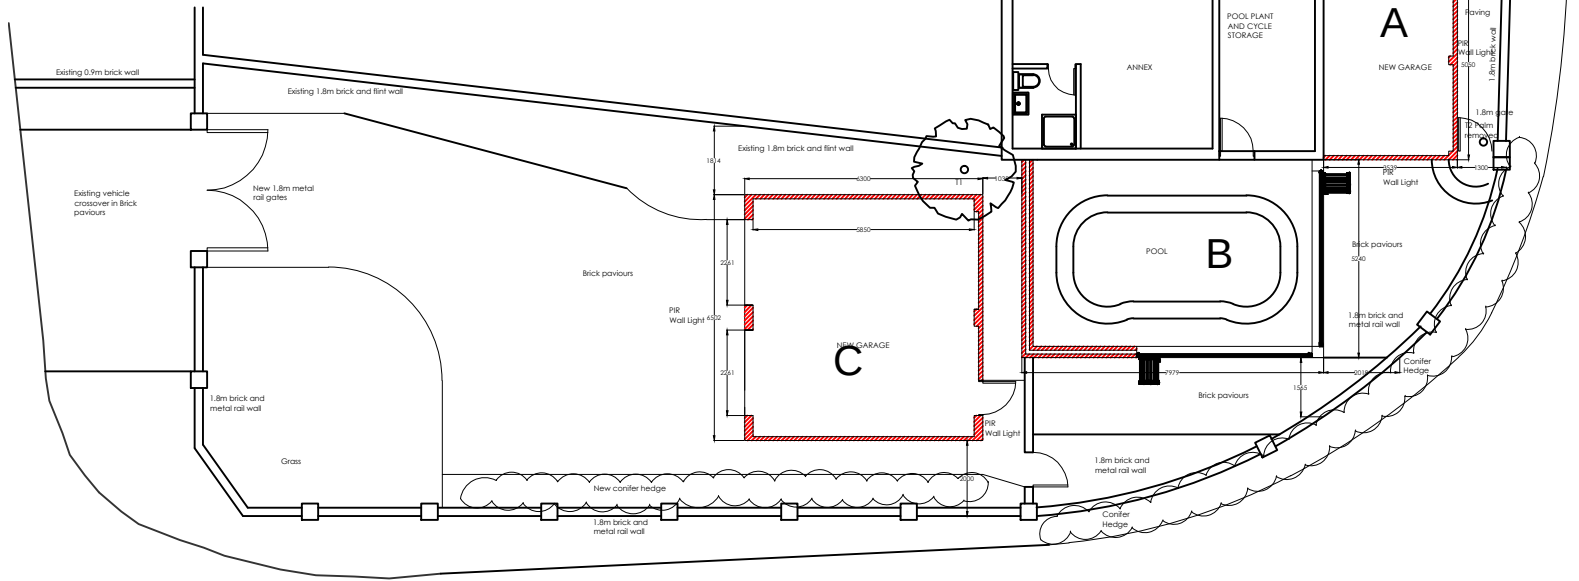

1:100 @ A3

 




1:200 @ A3

 

B	21-06-17	Garage reduced First floor removed	pjc
A	16-02-17	Various	pjc

NOTE
THIS DRAWING MAY BE SCALED FOR PLANNING PURPOSES ONLY.
ALL DIMENSIONS TO BE CHECKED ON SITE PRIOR TO COMMENCEMENT OF WORK. ALL DIMENSIONS RELATING TO SUB-CONTRACTORS OR SUPPLIERS WORK MUST BE CHECKED AND AGREED BETWEEN THE GENERAL CONTRACTOR, THE SUB-CONTRACTOR(S) AND / OR SUPPLIER(S). ALL DIMENSIONS ARE IN MILLIMETRES. ALL WORKS OR MATERIALS INDICATED ON THE DRAWING ARE TO BE TO THE LATEST BRITISH STANDARDS AND ARE TO BE CARRIED OUT IN ACCORDANCE WITH THE RELEVANT CODES OF PRACTICE OR RECOGNISED TRADE ASSOCIATION RECOMMENDATIONS AND PUBLICATIONS.
THIS DRAWING TO BE READ IN CONJUNCTION WITH ALL RELEVANT DRAWINGS AND SPECIFICATIONS OF OTHER CONSULTANTS.
ANY DISCREPANCIES TO BE BROUGHT TO THE ATTENTION OF PDK ARCHITECTURE AND SURVEYING . IF IN DOUBT ASK.
© THIS DRAWING IS THE COPYRIGHT OF PDK ARCHITECTURE AND SURVEYING.

APPR	DATE	STATUS

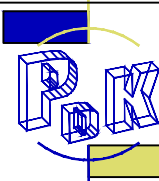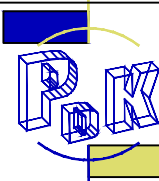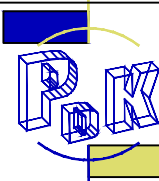REV	DATE	AMENDMENT	BY													
<table><tr><td>PROJECT HARDCOURT West Drive, Angmering Littlehampton. BN16 4JE</td><td rowspan="4"> 29 Breach Avenue, Southbourne, Emsworth, Hampshire. PO10 8NB T: 01243 697164 M: 07879471666 www.pdkconsulting.co.uk</td><td rowspan="4"> PDK Architecture and Surveying</td></tr><tr><td colspan="2">DRAWING PROPOSED SITE PLAN</td></tr><tr><td>Date August 2016</td><td>Drawn By PJC</td></tr><tr><td>Scale 1: 200 - 100 @A3</td><td>Iss. App. By DKC</td></tr><tr><td>Drawing No 003 B</td><td>File Location 0181</td><td colspan="2"></td></tr></table>				PROJECT HARDCOURT West Drive, Angmering Littlehampton. BN16 4JE	 29 Breach Avenue, Southbourne, Emsworth, Hampshire. PO10 8NB T: 01243 697164 M: 07879471666 www.pdkconsulting.co.uk	 PDK Architecture and Surveying	DRAWING PROPOSED SITE PLAN		Date August 2016	Drawn By PJC	Scale 1: 200 - 100 @A3	Iss. App. By DKC	Drawing No 003 B	File Location 0181		
PROJECT HARDCOURT West Drive, Angmering Littlehampton. BN16 4JE	 29 Breach Avenue, Southbourne, Emsworth, Hampshire. PO10 8NB T: 01243 697164 M: 07879471666 www.pdkconsulting.co.uk	 PDK Architecture and Surveying														
DRAWING PROPOSED SITE PLAN																
Date August 2016			Drawn By PJC													
Scale 1: 200 - 100 @A3			Iss. App. By DKC													
Drawing No 003 B	File Location 0181															