


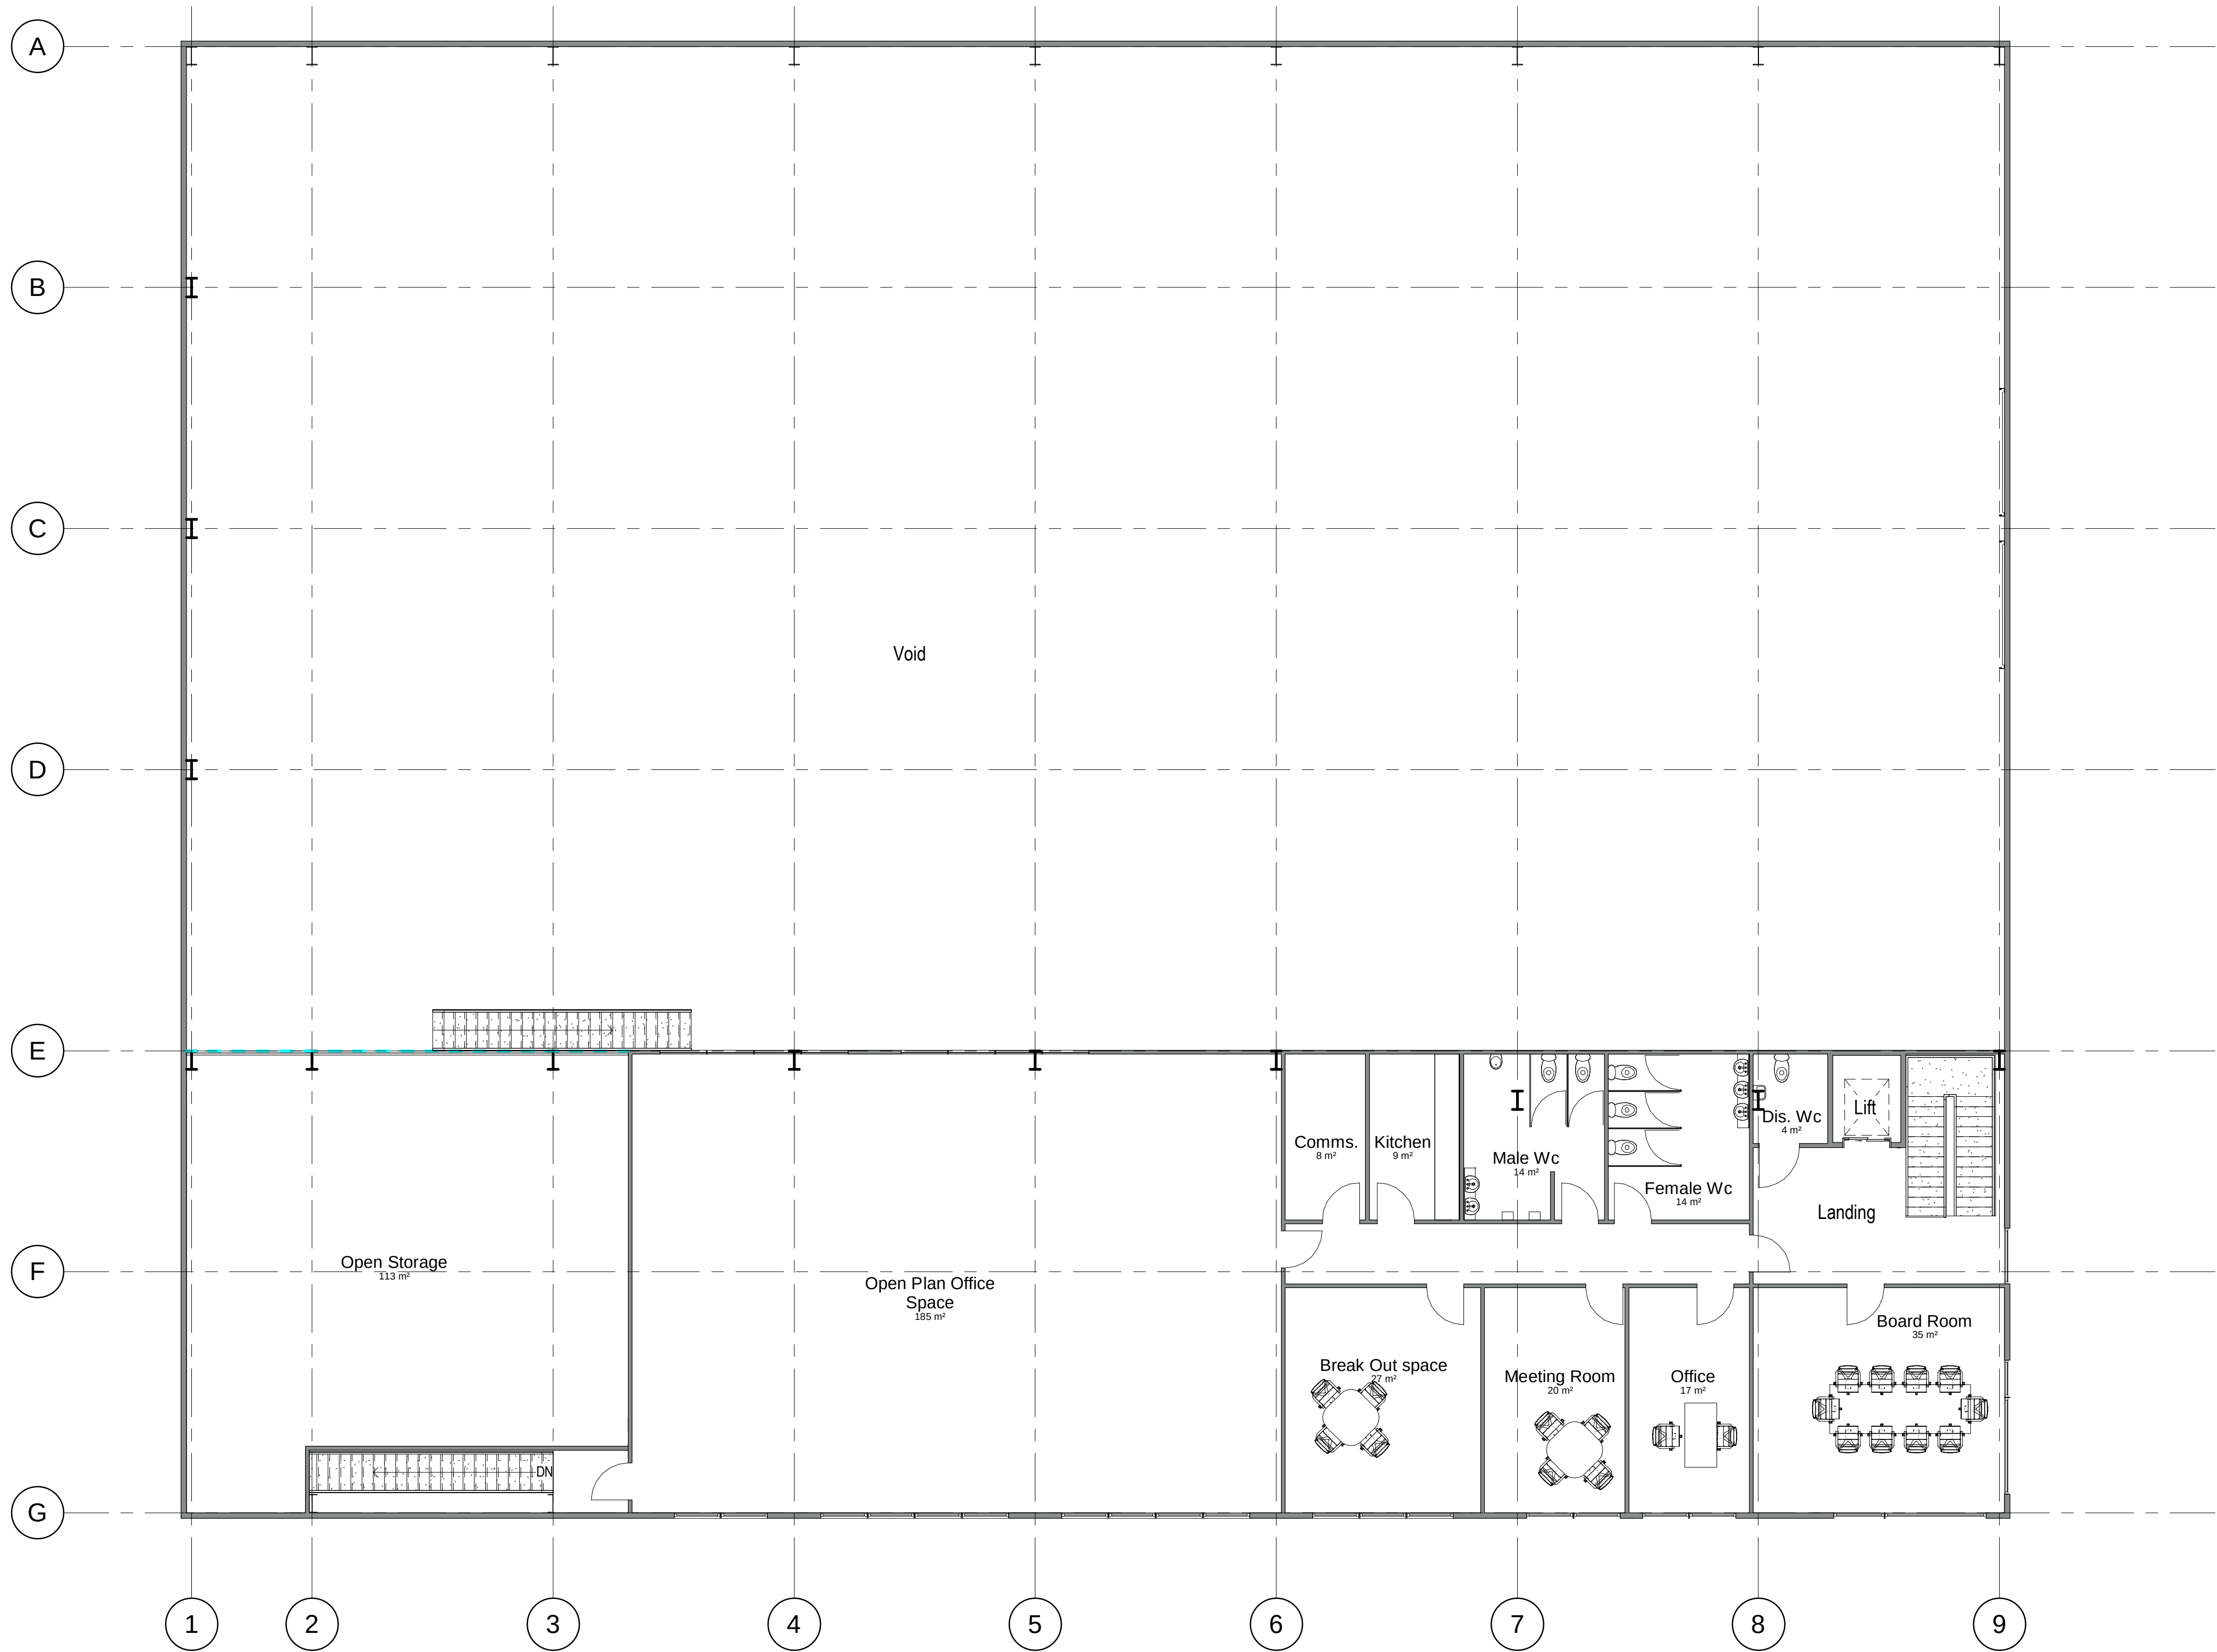

notes

- 1. This drawing is the copyright of vision architects limited
- 2. DO NOT copy, alter or reproduce in anyway or pass on to a third party without written authority
- 3. DO NOT scale these drawings - dimensions to be checked on site prior to commencing any work
- 4. READ in conjunction with other consultant documents & drawings regarding this project
- 5. DISCREPANCIES should be reported in writing to the project architect or engineer immediately

rev	description
B	Scheme amended
A	Planning Issue
P1	Preliminary Issue

date	by	ch
2020.07.17	AJC	dp
2019.12.06	AJC	dp
2019.12.04	AJC	dp

scale @ A1: 1 : 100	client: Tributes	date: Nov 2019	drawn: AJC	checked: dp
project: Plot A The Vinery, Arundel Road Poing, BN18 9PY	project: Plot A The Vinery, Arundel Road Poing, BN18 9PY	date: Nov 2019	drawn: AJC	checked: dp
drawing: Proposed First Floor Plan	drawing: Proposed First Floor Plan	date: Nov 2019	drawn: AJC	checked: dp
status: PLANNING APPLICATION	status: PLANNING APPLICATION	date: Nov 2019	drawn: AJC	checked: dp