


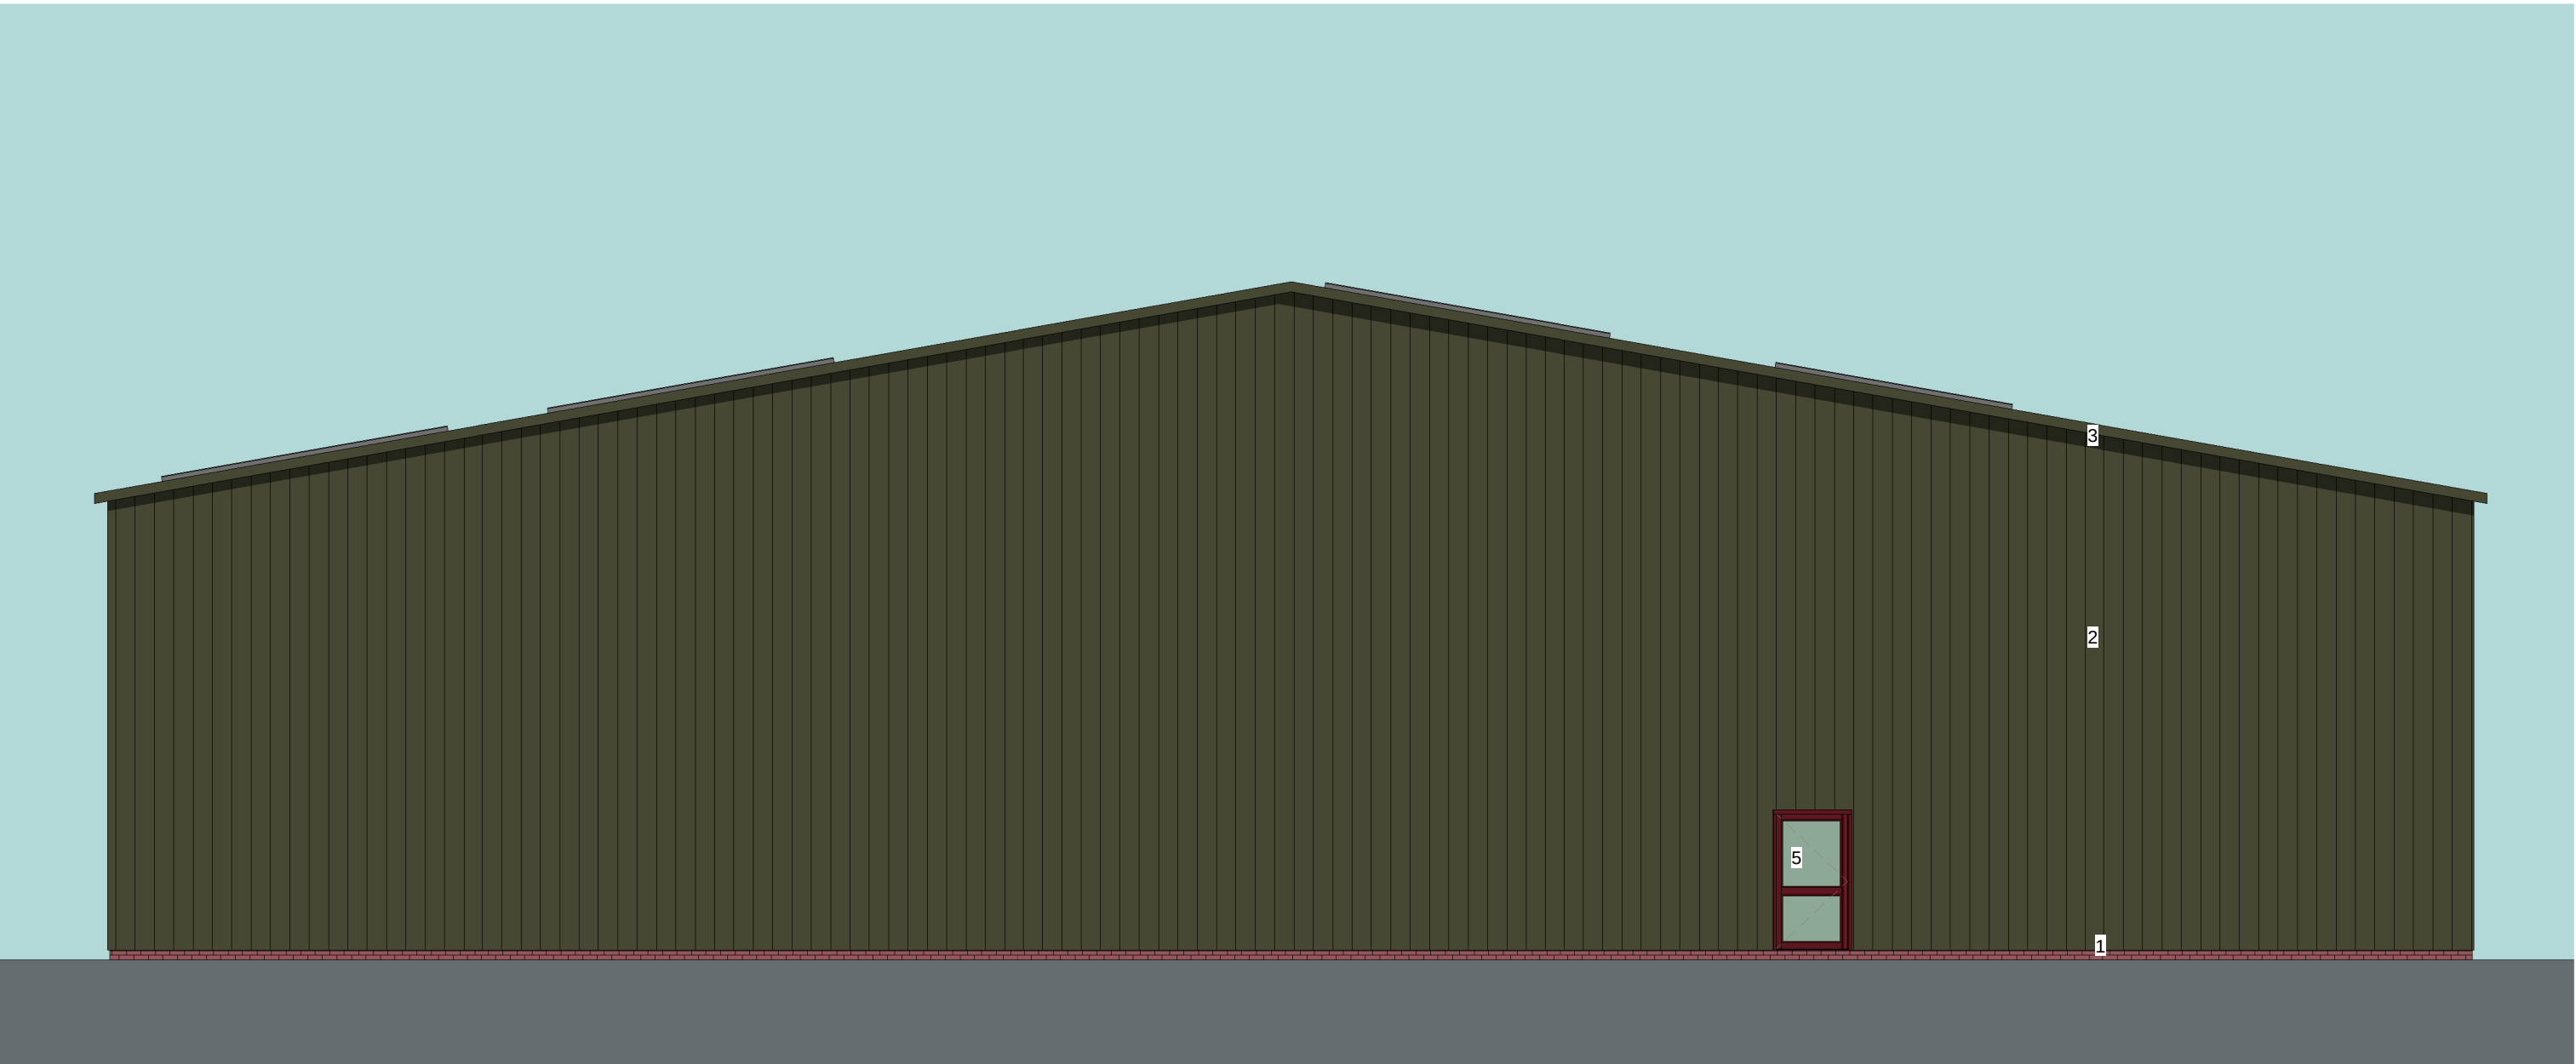


NORTH ELEVATION



WEST ELEVATION

KEY TO MATERIALS	
1	Red/orange facing brickwork plinth
2	Kingspan Spectrum Solid Greenrock RAL 6003 metal cladding panels
3	Kingspan XL Forte Goosewing Grey RAL 080 70 05 metal cladding panels
4	Kingspan XL Forte Shiraz RAL 3004 metal cladding panels
5	Colour coated (RAL 3004) aluminium windows and doors

 

notes

© copyright reserved

1. This drawing is the copyright of vision architects limited

2. DO NOT copy, alter or reproduce in anyway or pass on to a third party without written authority

3. DO NOT scale these drawings - dimensions to be checked on site prior to commencing any work

4. READ in conjunction with other consultant documents & drawings regarding this project

5. DISCREPANCIES should be reported in writing to the project architect or engineer immediately

B

Scheme amended

A

Planning issue

P2

Cladding colours amended.

P1

Preliminary issue

rev

description

2020.07.15

AJC

dp

2019.12.06

AJC

dp

2019.12.05

AJC

dp

2019.12.04

AJC

dp

date

by

ch

scale @ A1: 1 : 100

client: Tributes

date: Nov 2019

project: Plot A
The Vinery, Arundel Road
Poling, BN18 9PY

drawn: AJC

drawing: Proposed Elevations Sheet 2

checked: dp

status: PLANNING APPLICATION

wessex house upper market street eastleigh hampshire SO50 9FD
01794 830660 enquiries@vision-architects.co.uk

VISION

architects

project - originator - zone - level - type - role - number rev
19011 - VA - 19011-A-PL-006 B