


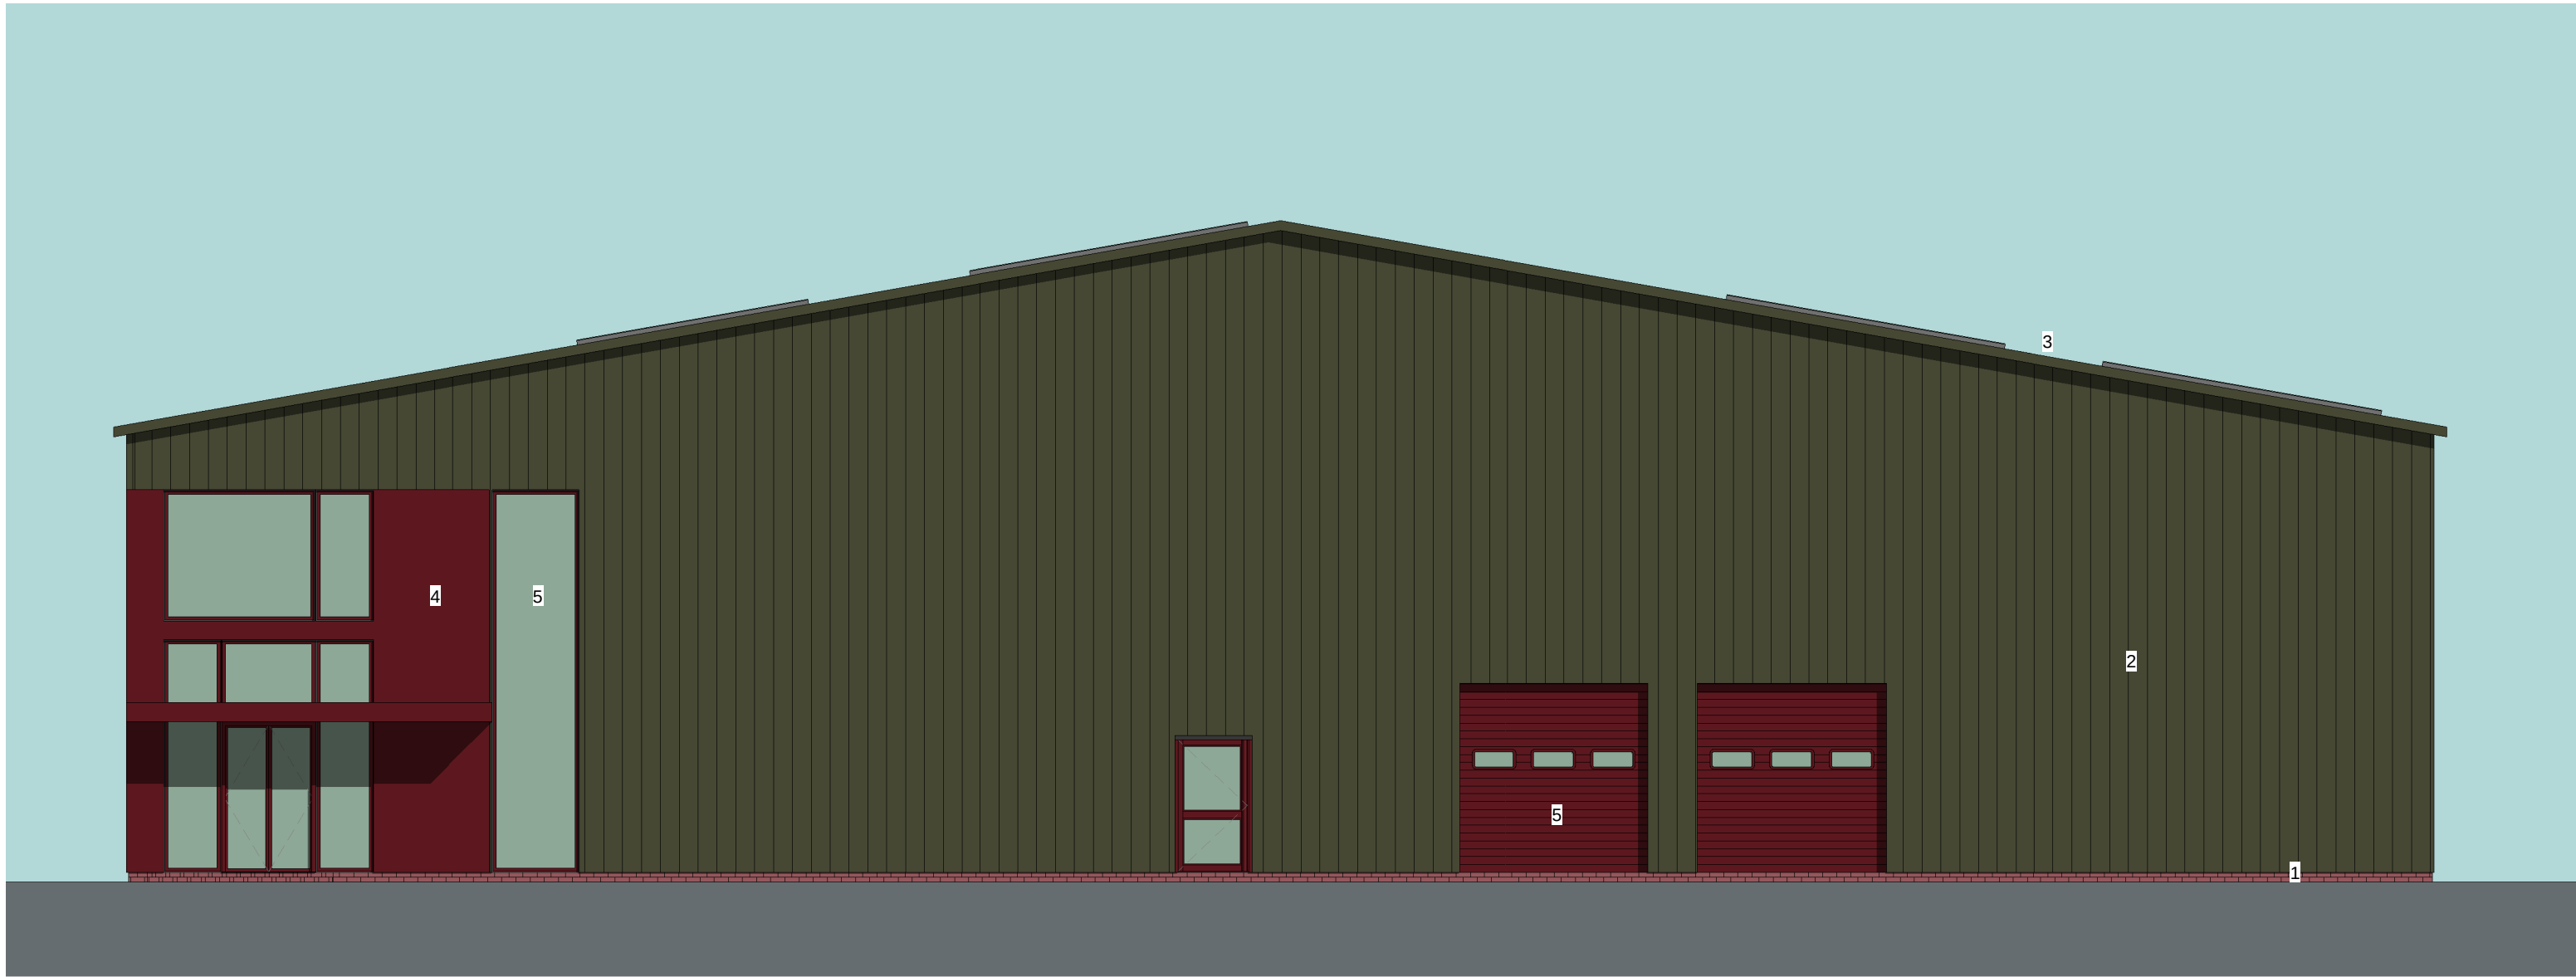


SOUTH ELEVATION



EAST ELEVATION

KEY TO MATERIALS	
1	Red/orange facing brickwork plinth
2	Kingspan Spectrum Solid Greenrock RAL 6003 metal cladding panels
3	Kingspan XL Forte Goosewing Grey RAL 080 70 05 metal cladding panels
4	Kingspan XL Forte Shiraz RAL 3004 metal cladding panels
5	Colour coated (RAL 3004) aluminium windows and doors

 

- notes
- © copyright reserved
1. This drawing is the copyright of vision architects limited
 2. DO NOT copy, alter or reproduce in anyway or pass on to a third party without written authority
 3. DO NOT scale these drawings - dimensions to be checked on site prior to commencing any work
 4. READ in conjunction with other consultant documents & drawings regarding this project
 5. DISCREPANCIES should be reported in writing to the project architect or engineer immediately

rev	description
B	Schema amended
A	Planning issue
P2	Cladding colours amended.
P1	Preliminary issue

date	by	ch
2020.07.15	AJC	dp
2019.12.06	AJC	dp
2019.12.05	AJC	dp
2019.12.04	AJC	dp

scale @ A1:	1 : 100	client:	Tributes
date:	Nov 2019	project:	Plot A The Vinery, Arundel Road Poing, BN18 9PY
drawn:	AJC	drawing:	Proposed Elevations Sheet 1
checked:	dp	status:	PLANNING APPLICATION

wessex house upper market street eastleigh hampshire SO50 9FD
01794 830660 enquiries@vision-architects.co.uk

vision
architects

project - originator - zone - level - type - role - number rev

19011 - VA - 19011-A-PL-005

B