
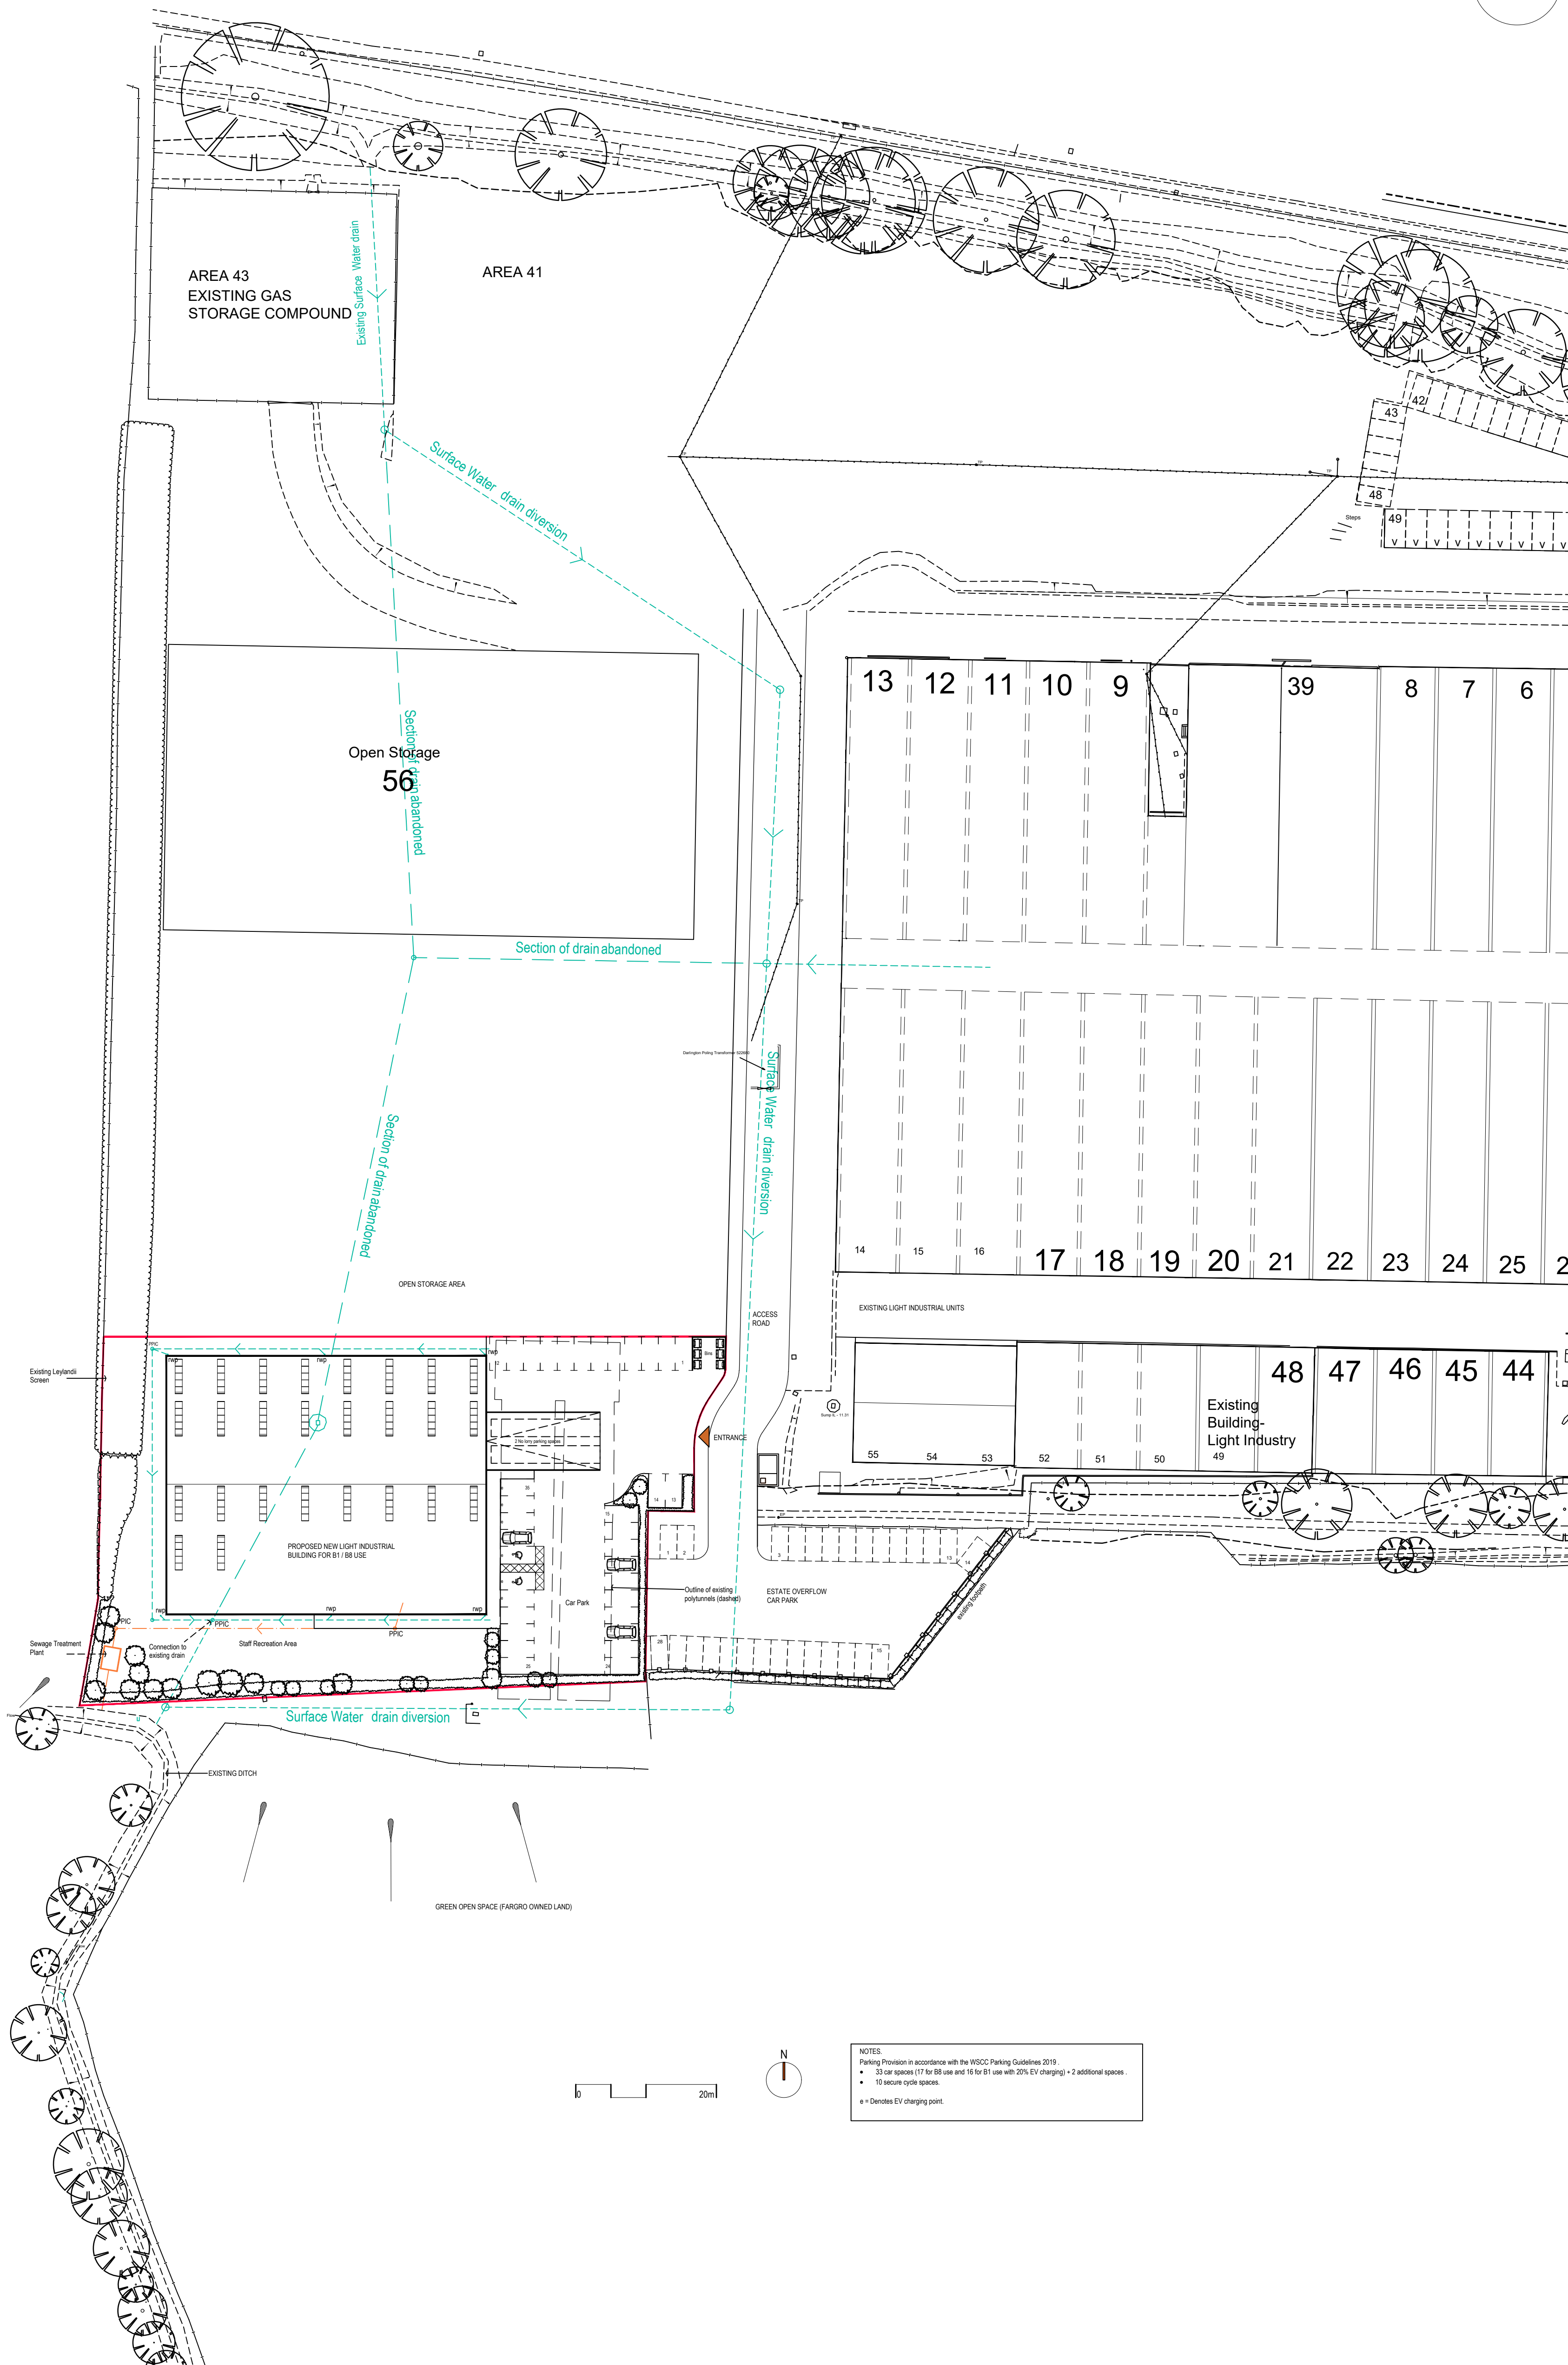


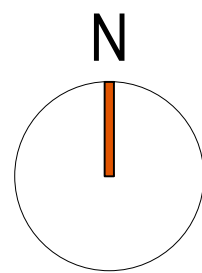

NOTES:
Parking Provision in accordance with the WSCC Parking Guidelines 2019.
• 33 car spaces (17 for B8 use and 16 for B1 use with 20% EV charging) + 2 additional spaces.
• 10 secure cycle spaces.
e = Denotes EV charging point.

0 20m

- notes
- © Copyright Reserved
1. This drawing is the copyright of vision architects limited
 2. DO NOT copy, alter or reproduced in any way or pass to a third party without written authority
 3. DO NOT scale these drawings - dimensions to be checked on site prior to commencing any work
 4. READ in conjunction with other Consultants documentation & drawings regarding this project
 5. DISCREPANCIES should be reported in writing to the project architect or engineer immediately

MODEL FILE REFERENCE- 19011-A-P-PL

rev.	description	date	by	ch
C	Building and parking amended	2020.07.15	AJC	dp
B	Diverted drain alignment amended	2019.12.12	AJC	dp
A	Planning Issue	2019.12.06	AJC	dp
P1	Preliminary Issue	2019.12.04	AJC	dp

scale: 1:500 @ A1

client: Tributes

date: November 2019

project: Plot A, The Vinery, Arundel Road, Poling. BN18 9PY.

drawn: AJC

drawing: Proposed Drainage Layout

checked: dp

status: PLANNING APPLICATION

wessex house upper market street eastleigh hampshire SO50 9FD
t: 01794 830660 e: enquiries@vision-architects.org.uk

vision
architects

drawing No: 19011-A-PL-007 revision: C