



0m 1.0m 2.0m 3.0m 4.0m 5.0m

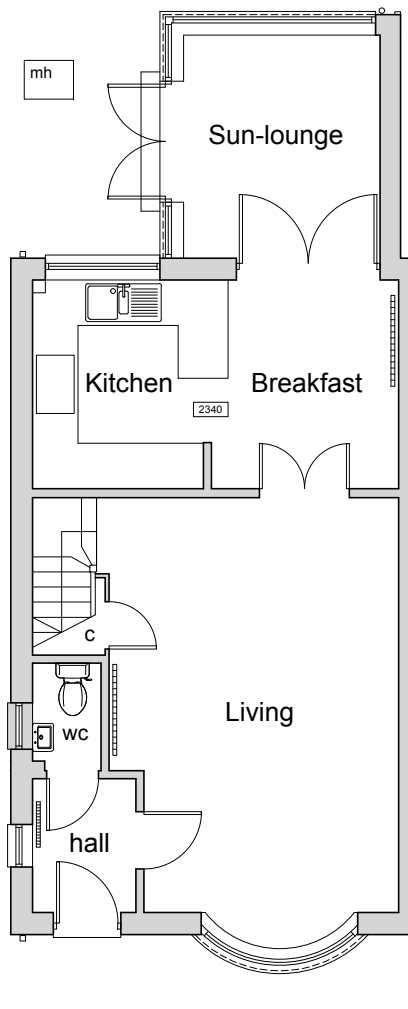


Existing Ground floor plan
1:100 @ A3

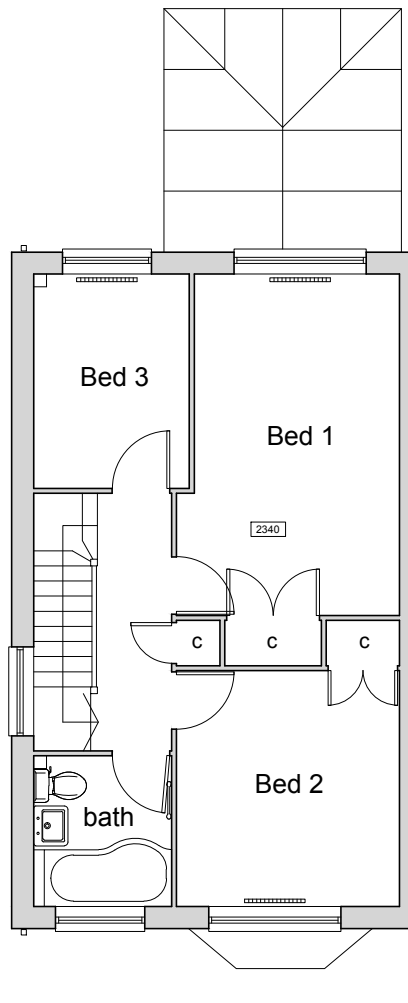

Existing First floor plan
1:100 @ A3



Existing West Elevation (rear)
1:100 @ A3

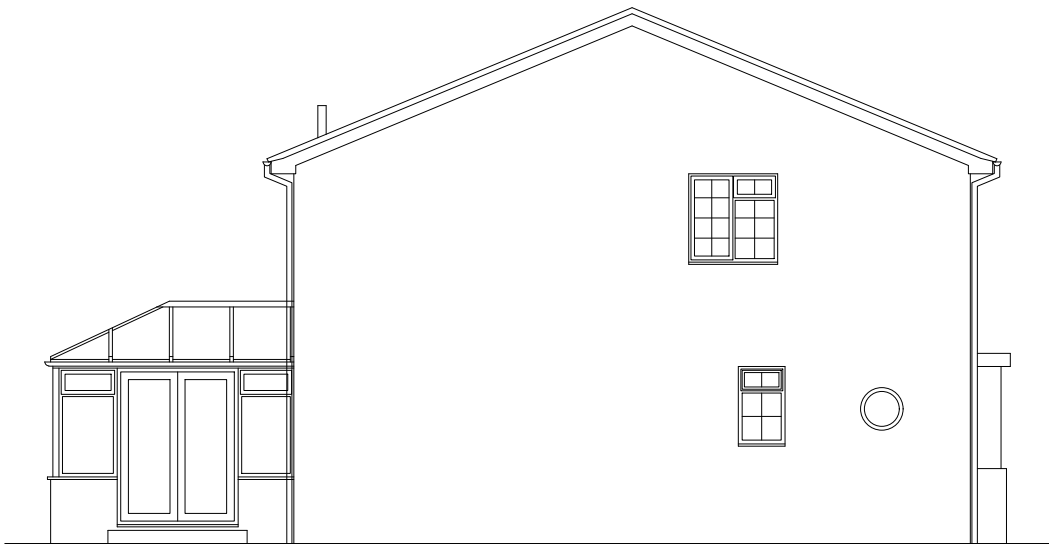

Existing South Elevation (side)
1:100 @ A3

client	project	drawing	date	drawn	drawing no	revision
Richard Hooper	Extension at 9 Brambletyne Close Angmering, BN16 4DD	Existing floor plans + elevations	Jun 20	pd	0312 / 100	-
			scale 1:100 @ A3	CAD file name:		

No dimensions to be scaled from drawing except for planning purposes. The contractor should check all dimensions on site.

Peter Davey Ltd
construction consultants
49 Park Drive
Rustington
West Sussex BN16 3DY
Tel: 01903 773105
Mob: 07941 402217
Email: peterdavey67@btinternet.com