


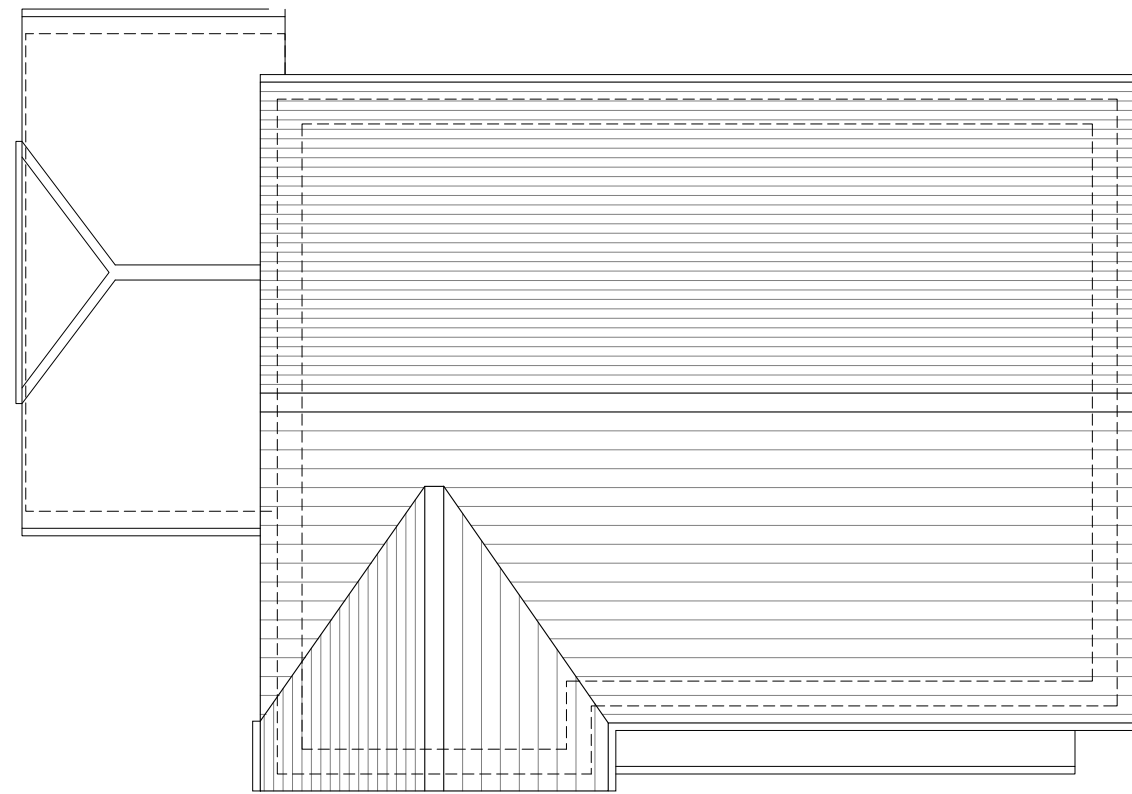


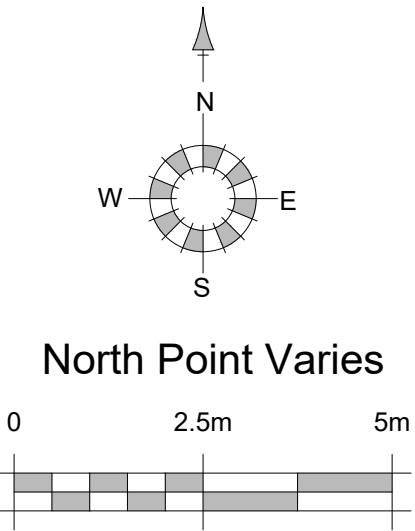

Roof Plan

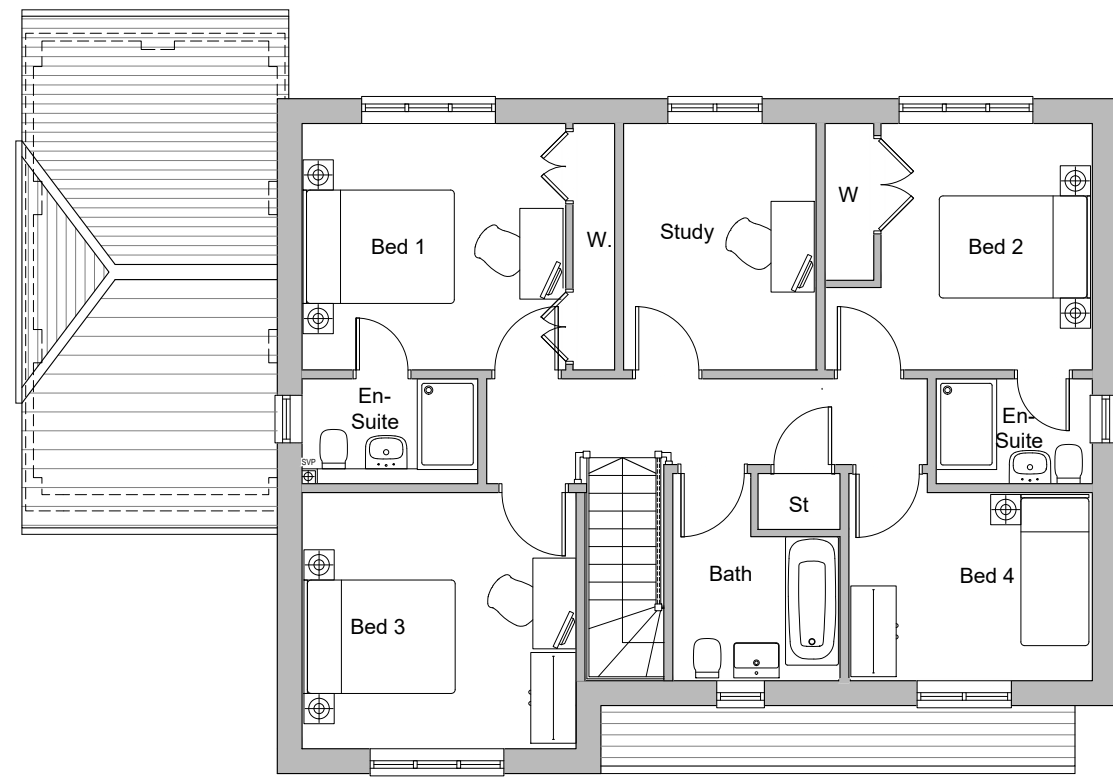

First Floor Plan

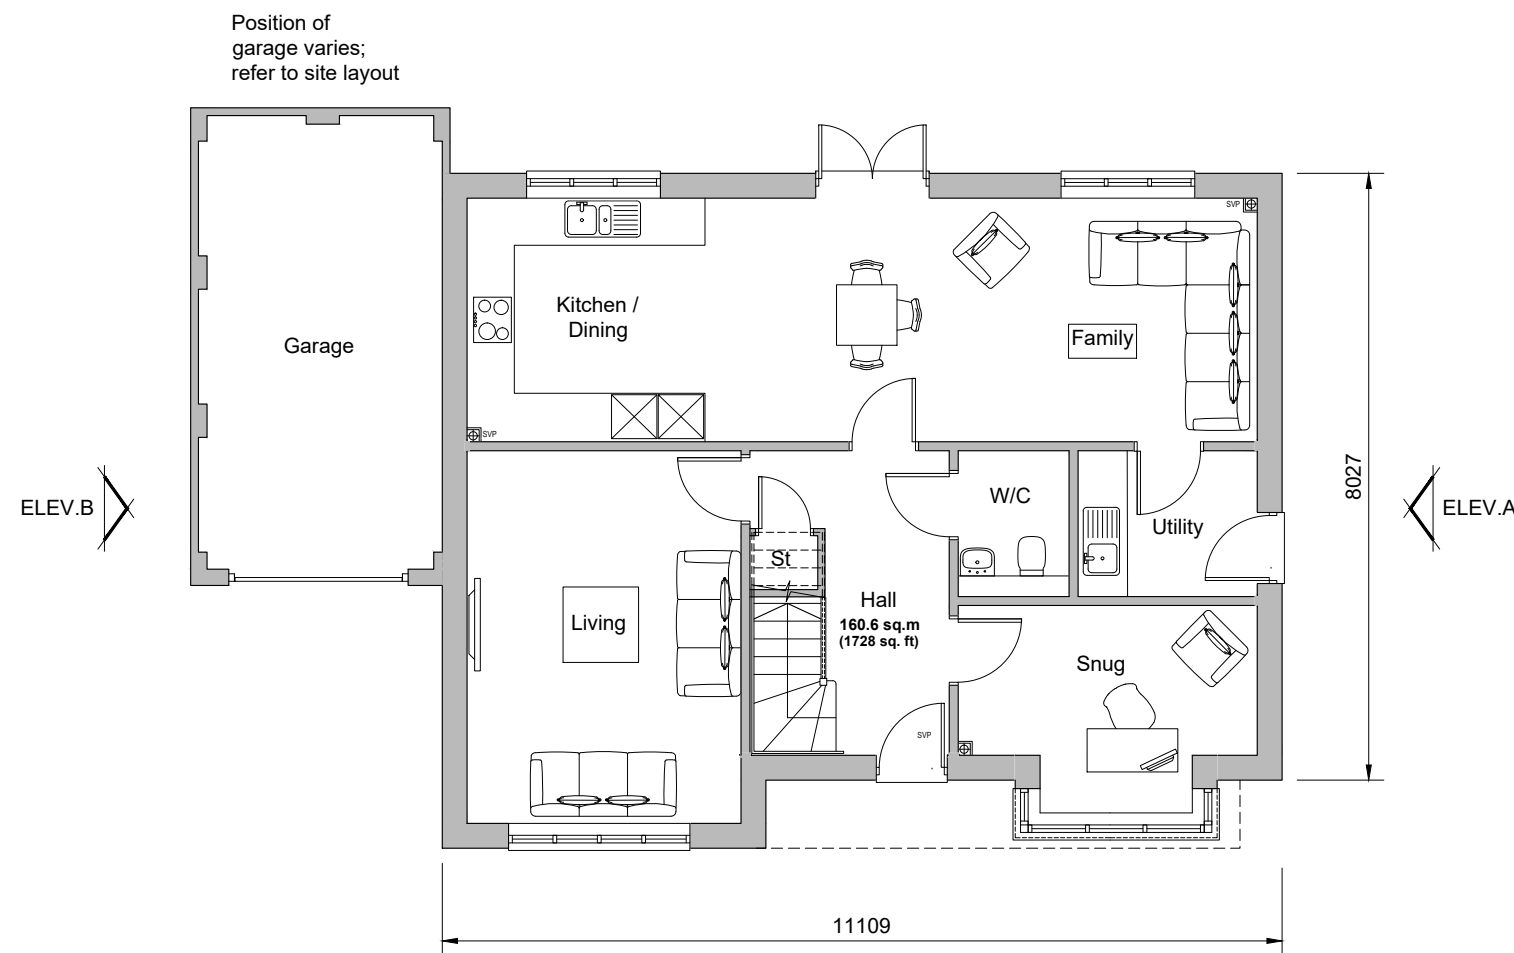

Ground Floor Plan
Plots 295 & 309
Plots 306 (handed)



Front Elevation



Side Elevation A



Rear Elevation



Side Elevation B



Keyplan

REV.	DATE	REVISIONS:	BY	REV.	DATE	REVISIONS:	BY	REV.	DATE	REVISIONS:	BY	STATUS:

Planning

CLIENT:	Rydon Homes Ltd / Gleeson Land	PROJECT:	Land North of Water Lane Angmering
SCALE:	1:100 (A1 ORIGINAL)	DRAWING:	Plots 295, 306 & 309 Proposed Plans and Elevations
DRAWN:	BH	19271	P285
DATE:	Jul '26		-

