



FIRST FLOOR PLAN

1 : 100 @ A3

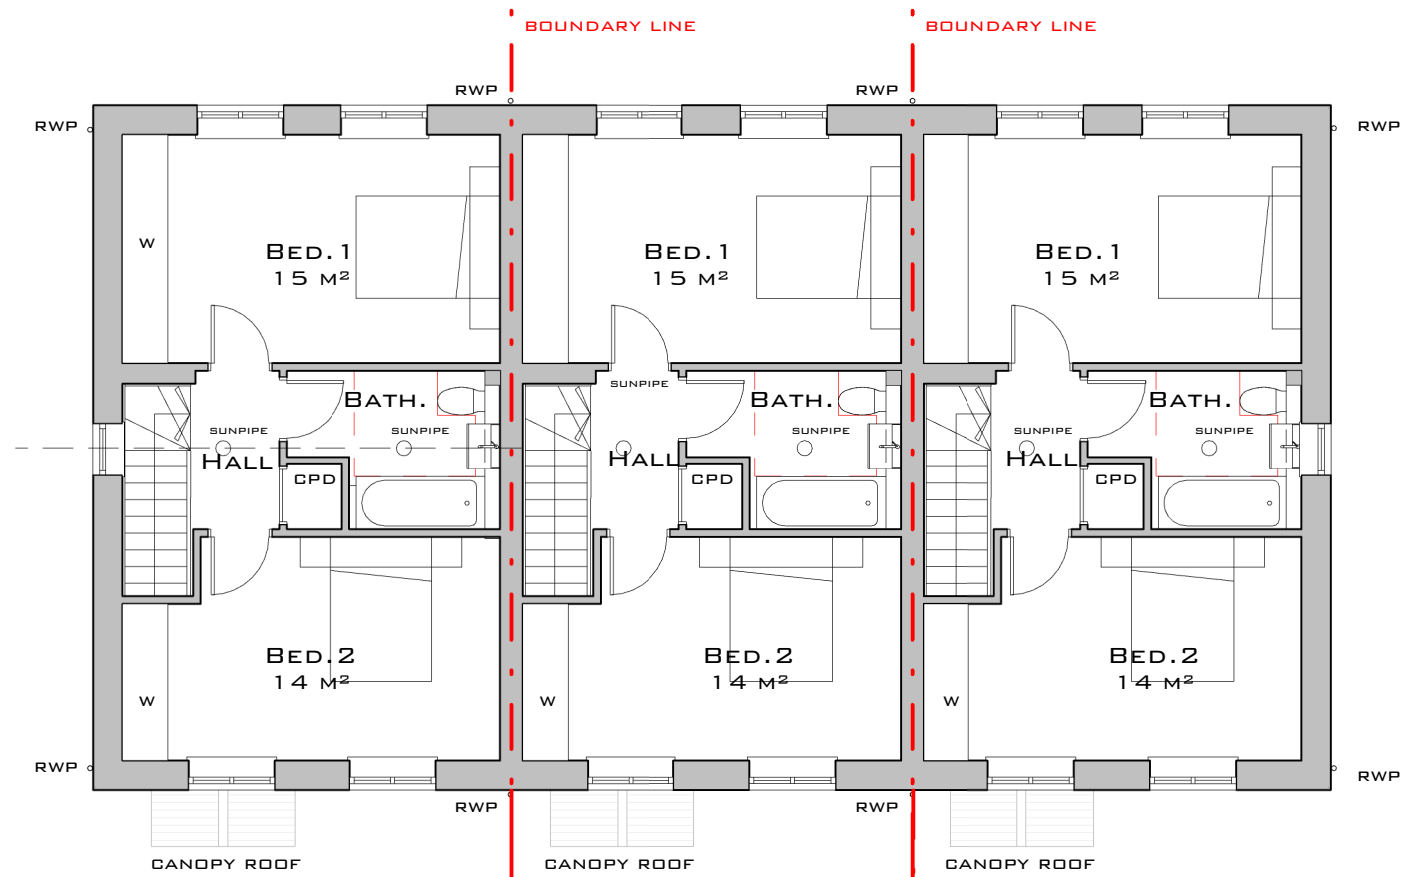

ROOF PLAN

1 : 100 @ A3

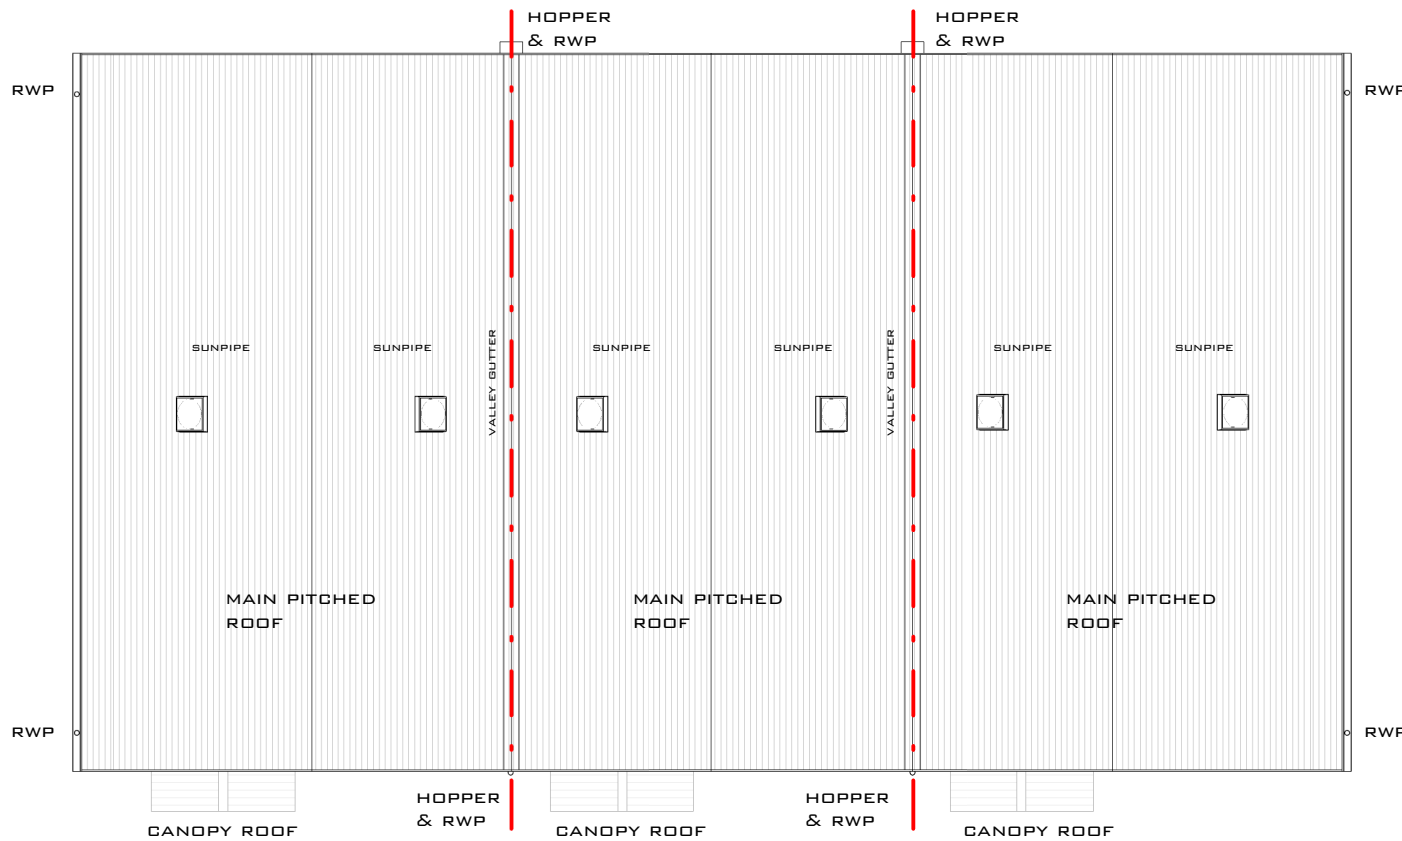

NOTES:


- ALL DIMENSIONS ARE IN MM, UNLESS STATED OTHERWISE.
- DRAWINGS SHOULD ONLY BE SCALED FOR PLANNING PURPOSES. DO NOT SCALE FROM THIS DRAWING FOR CONSTRUCTION PURPOSES.
- ANY ERRORS OR OMISSIONS TO BE NOTIFIED TO CITYZEN IMMEDIATELY.
- CITYZEN IS NOT RESPONSIBLE FOR ANY BUILDING WORK THAT IS CARRIED OUT ON SITE.
- THIS DRAWING IS FOR PLANNING PURPOSES ONLY - DO NOT BUILD FROM THIS DRAWING.

TYPE 5

GIA= 3N⁰ x 82.85M²

A	05.09.19	PLANNING ISSUE	JS	AG	AG
REV	DATE	REVISION	DRAWN	CHECKED	APPROVED

PLANNING

 

SCALE:
1 : 100 @ A3

CLIENT:
GD CONCEPTS LIMITED

PROJECT:
MERRY ENGLAND
NURSERY, DAPPERS
LANE, ANGMERING

TITLE:
TYPE 5 - FIRST & ROOF
PLAN

DESIGNER:
AINARA GOIKOETXEA

©COPYRIGHT CITYZEN LIMITED

CITYZEN
ARCHITECTURE | ENVIRONMENT
MARITIME HOUSE
BASIN ROAD NORTH
HOVE
EAST SUSSEX
BN41 1WR
CONTACT@CITYZENDESIGN.CO.UK
WWW.CITYZENDESIGN.CO.UK
01273 915010



DATE:
16.08.19

DRAWING: PROJECT REF - DRG NO. (REVISION)
1920 - PL - 259 - (A)