


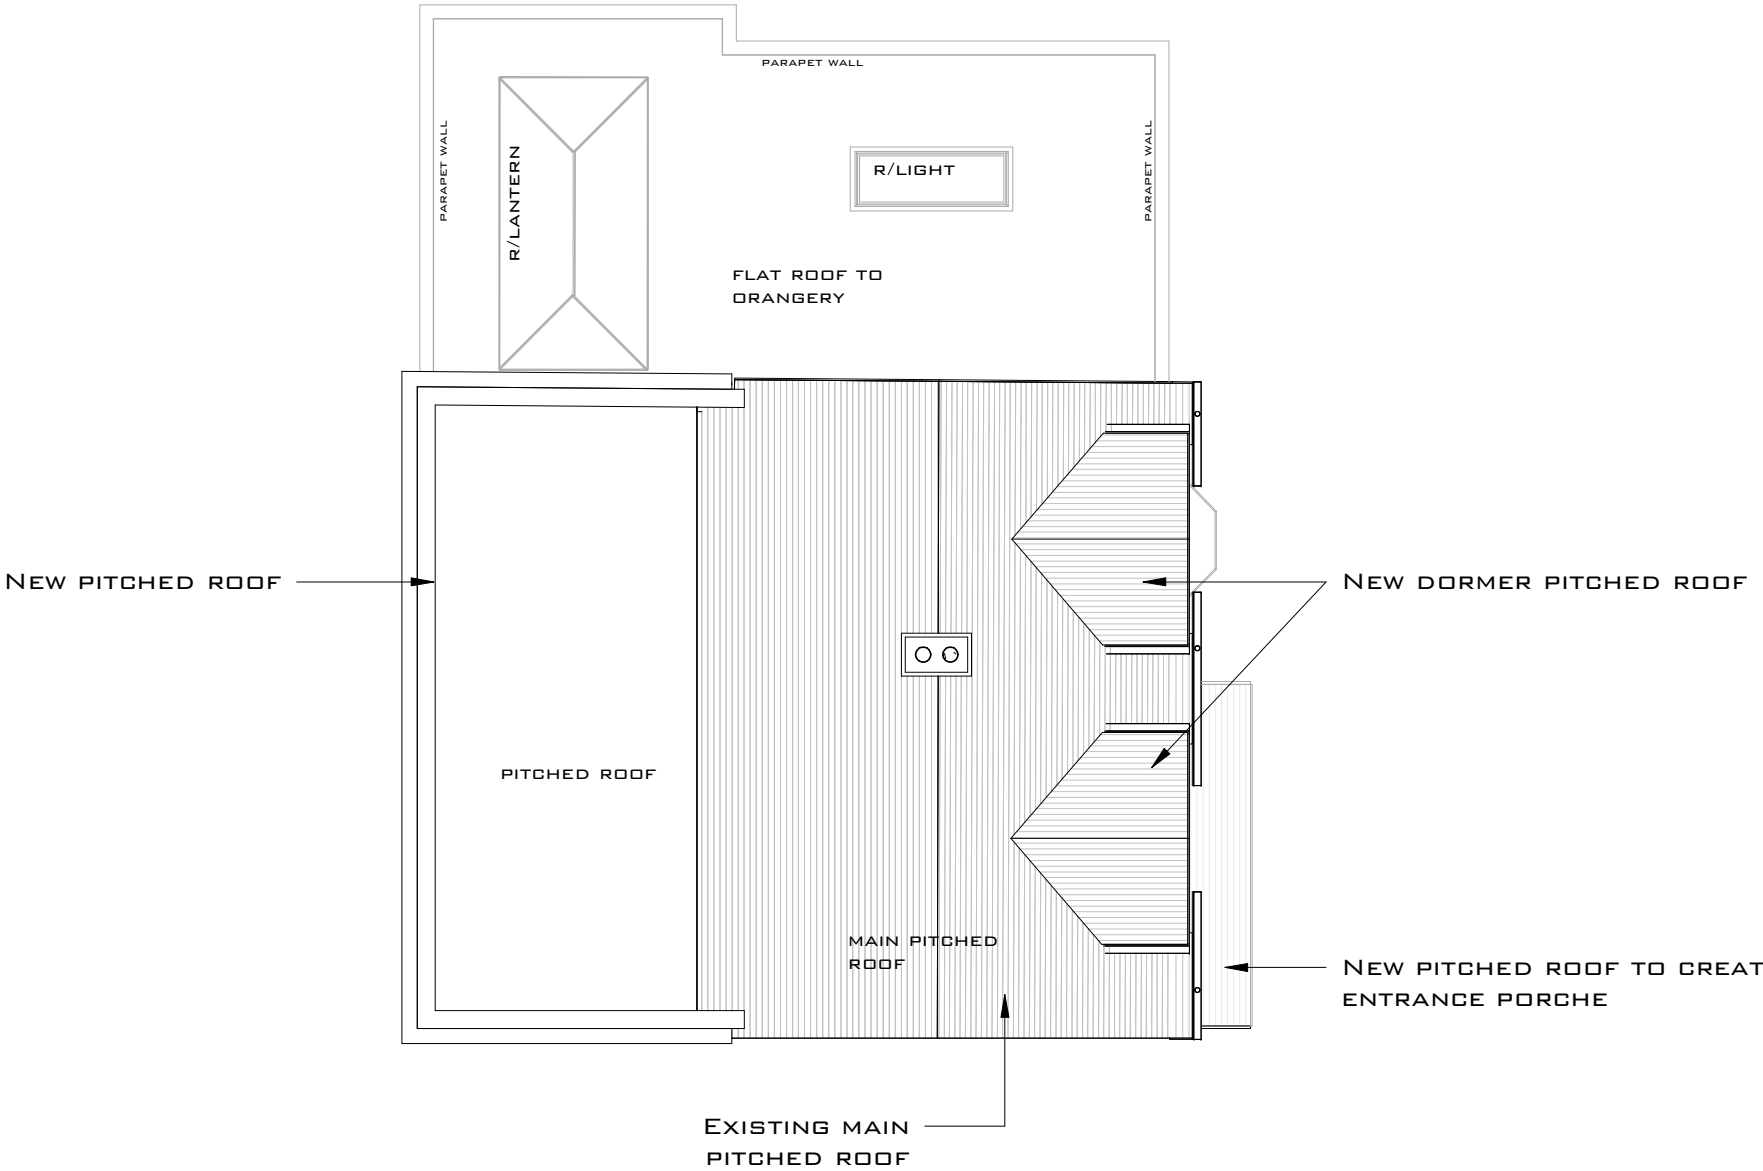


PROPOSED ROOF FLOOR

1 : 100 @ A3

- NOTES:**
- ALL DIMENSIONS ARE IN MM, UNLESS STATED OTHERWISE.
 - DRAWINGS SHOULD ONLY BE SCALED FOR PLANNING PURPOSES. DO NOT SCALE FROM THIS DRAWING FOR CONSTRUCTION PURPOSES.
 - ANY ERRORS OR OMISSIONS TO BE NOTIFIED TO CITYZEN IMMEDIATELY.
 - CITYZEN IS NOT RESPONSIBLE FOR ANY BUILDING WORK THAT IS CARRIED OUT ON SITE.
 - THIS DRAWING IS FOR PLANNING PURPOSES ONLY - DO NOT BUILD FROM THIS DRAWING.

FARMHOUSE - PROPOSED

REV	DATE	REVISION	DRAWN	CHECKED	APPROVED
PLANNING					

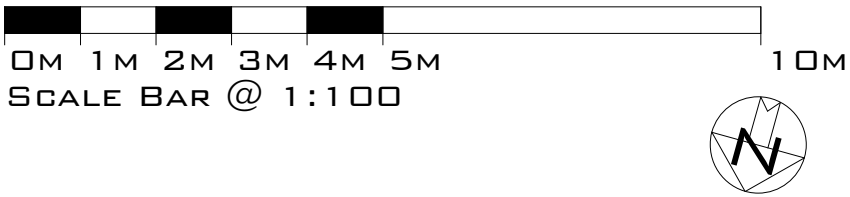

SCALE:
1 : 100 @ A3

CLIENT:
GD CONCEPTS LIMITED

PROJECT:
MERRY ENGLAND

TITLE:
FARMHOUSE - PROPOSED
ROOF PLAN

DESIGNER:
AINARA GOIKOETXEA

©COPYRIGHT CITYZEN LIMITED

CITYZEN
ARCHITECTURE | ENVIRONMENT
MARITIME HOUSE
BASIN ROAD NORTH
HOVE
EAST SUSSEX
BN41 1WR
CONTACT@CITYZENDESIGN.CO.UK
WWW.CITYZENDESIGN.CO.UK
01273 915010



DATE:
05.09.19

DRAWING: PROJECT REF - DRG NO. (REVISION)
1920 -PL - 249 -