


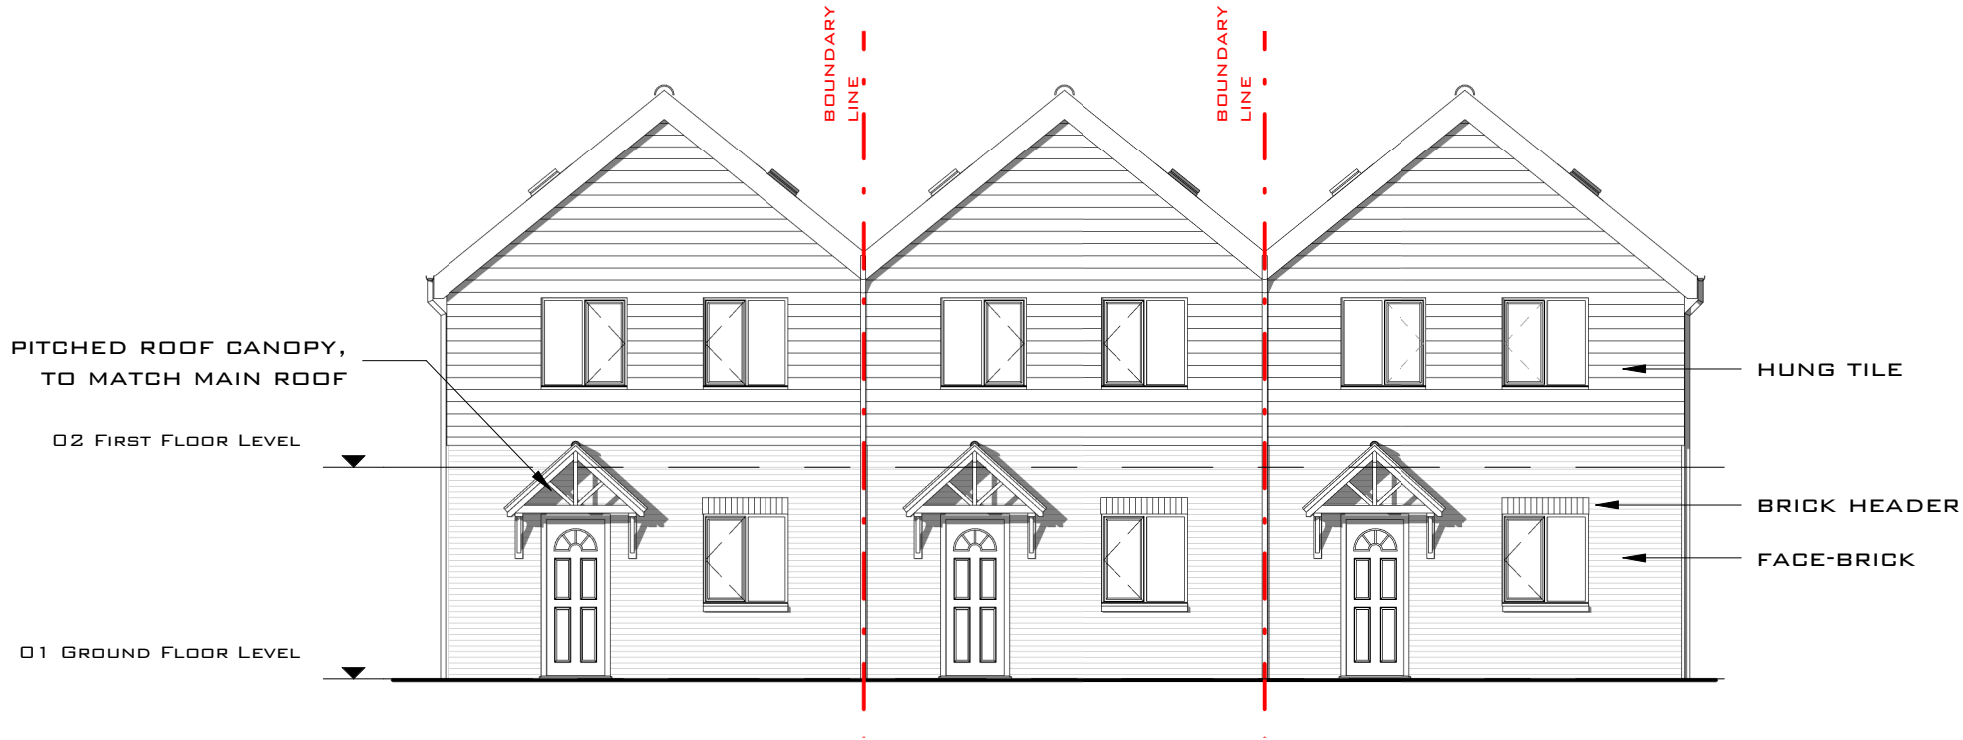

PROPOSED FRONT ELEVATION
1 : 100 @ A3



PROPOSED REAR ELEVATION
1 : 100 @ A3

NOTES:


- ALL DIMENSIONS ARE IN MM, UNLESS STATED OTHERWISE.
- DRAWINGS SHOULD ONLY BE SCALED FOR PLANNING PURPOSES. DO NOT SCALE FROM THIS DRAWING FOR CONSTRUCTION PURPOSES.
- ANY ERRORS OR OMISSIONS TO BE NOTIFIED TO CITYZEN IMMEDIATELY.
- CITYZEN IS NOT RESPONSIBLE FOR ANY BUILDING WORK THAT IS CARRIED OUT ON SITE.
- THIS DRAWING IS A SKETCH / DRAFT & FOR COMMENT ONLY.

TYPE 5

DRAFT - FOR COMMENT

REV	DATE	REVISION	DRAWN	CHECKED	APPROVED
B	05.09.19	PLANNING ISSUE	JS	AG	AG
A	30.08.19	MATERIALS UPDATED TO GD COMMENTS	JS	AG	AG

FOR COMMENT

 

SCALE:
1 : 100 @ A3

CLIENT:
GD CONCEPTS LIMITED

PROJECT:
MERRY ENGLAND
NURSERY, DAPPERS
LANE, ANGMERING

TITLE:
TYPE 5 - FRONT & REAR
ELEVATIONS

DESIGNER:
AINARA GOIKOETXEA

©COPYRIGHT CITYZEN LIMITED

CITYZEN
ARCHITECTURE | ENVIRONMENT
MARITIME HOUSE
BASIN ROAD NORTH
HOVE
EAST SUSSEX
BN41 1WR
CONTACT@CITYZENDESIGN.CO.UK
WWW.CITYZENDESIGN.CO.UK
01273 915010



DATE:
16.08.19

DRAWING: PROJECT REF - DRG NO. (REVISION)
1920 -SK - 358 - (B)