


This drawing has been prepared for the purpose of gaining planning permission only and does not purport to be a working or contractual drawing and should not be used for any building or contractual purposes. This drawing has been prepared based on survey drawings and information prepared by others. All dimensions and levels on all drawings must be checked and verified on site before commencement of works


© VICTORIA HOLLAND ARCHITECTURE LTD 2021

GENERAL NOTES

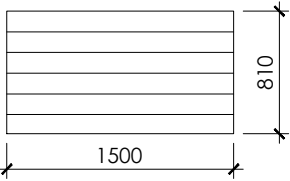

BIN STORE PLAN
SCALE 1:50

Storage for 2 wheelie bins with lifting lids for easy access. Pressure treated timber stained to match main house external joinery.

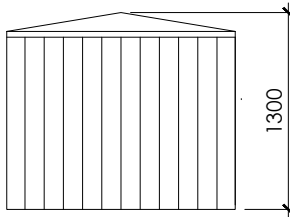

BIN STORE ELEVATION
SCALE 1:50

Storage bin available from southern timber co.ltd or Rowlinson Garden Products.



PRODUCT IMAGE SHOWS NATURAL FINISH


WEAVERS COTTAGE
WEAVERS HILL,
ANGMERING, WEST SUSSEX
BN16 4BP

PROPOSED SITE PLAN - NEW BIN STORE

DATE. JUNE 2021
SCALE. 1:100
JOB No. 1075
DRWG No. 302 Rev.



Victoria Holland RIBA
71 Peppering High Barn · Burpham
Arundel · West Sussex · BN18 9RN
Tel 01903 882923

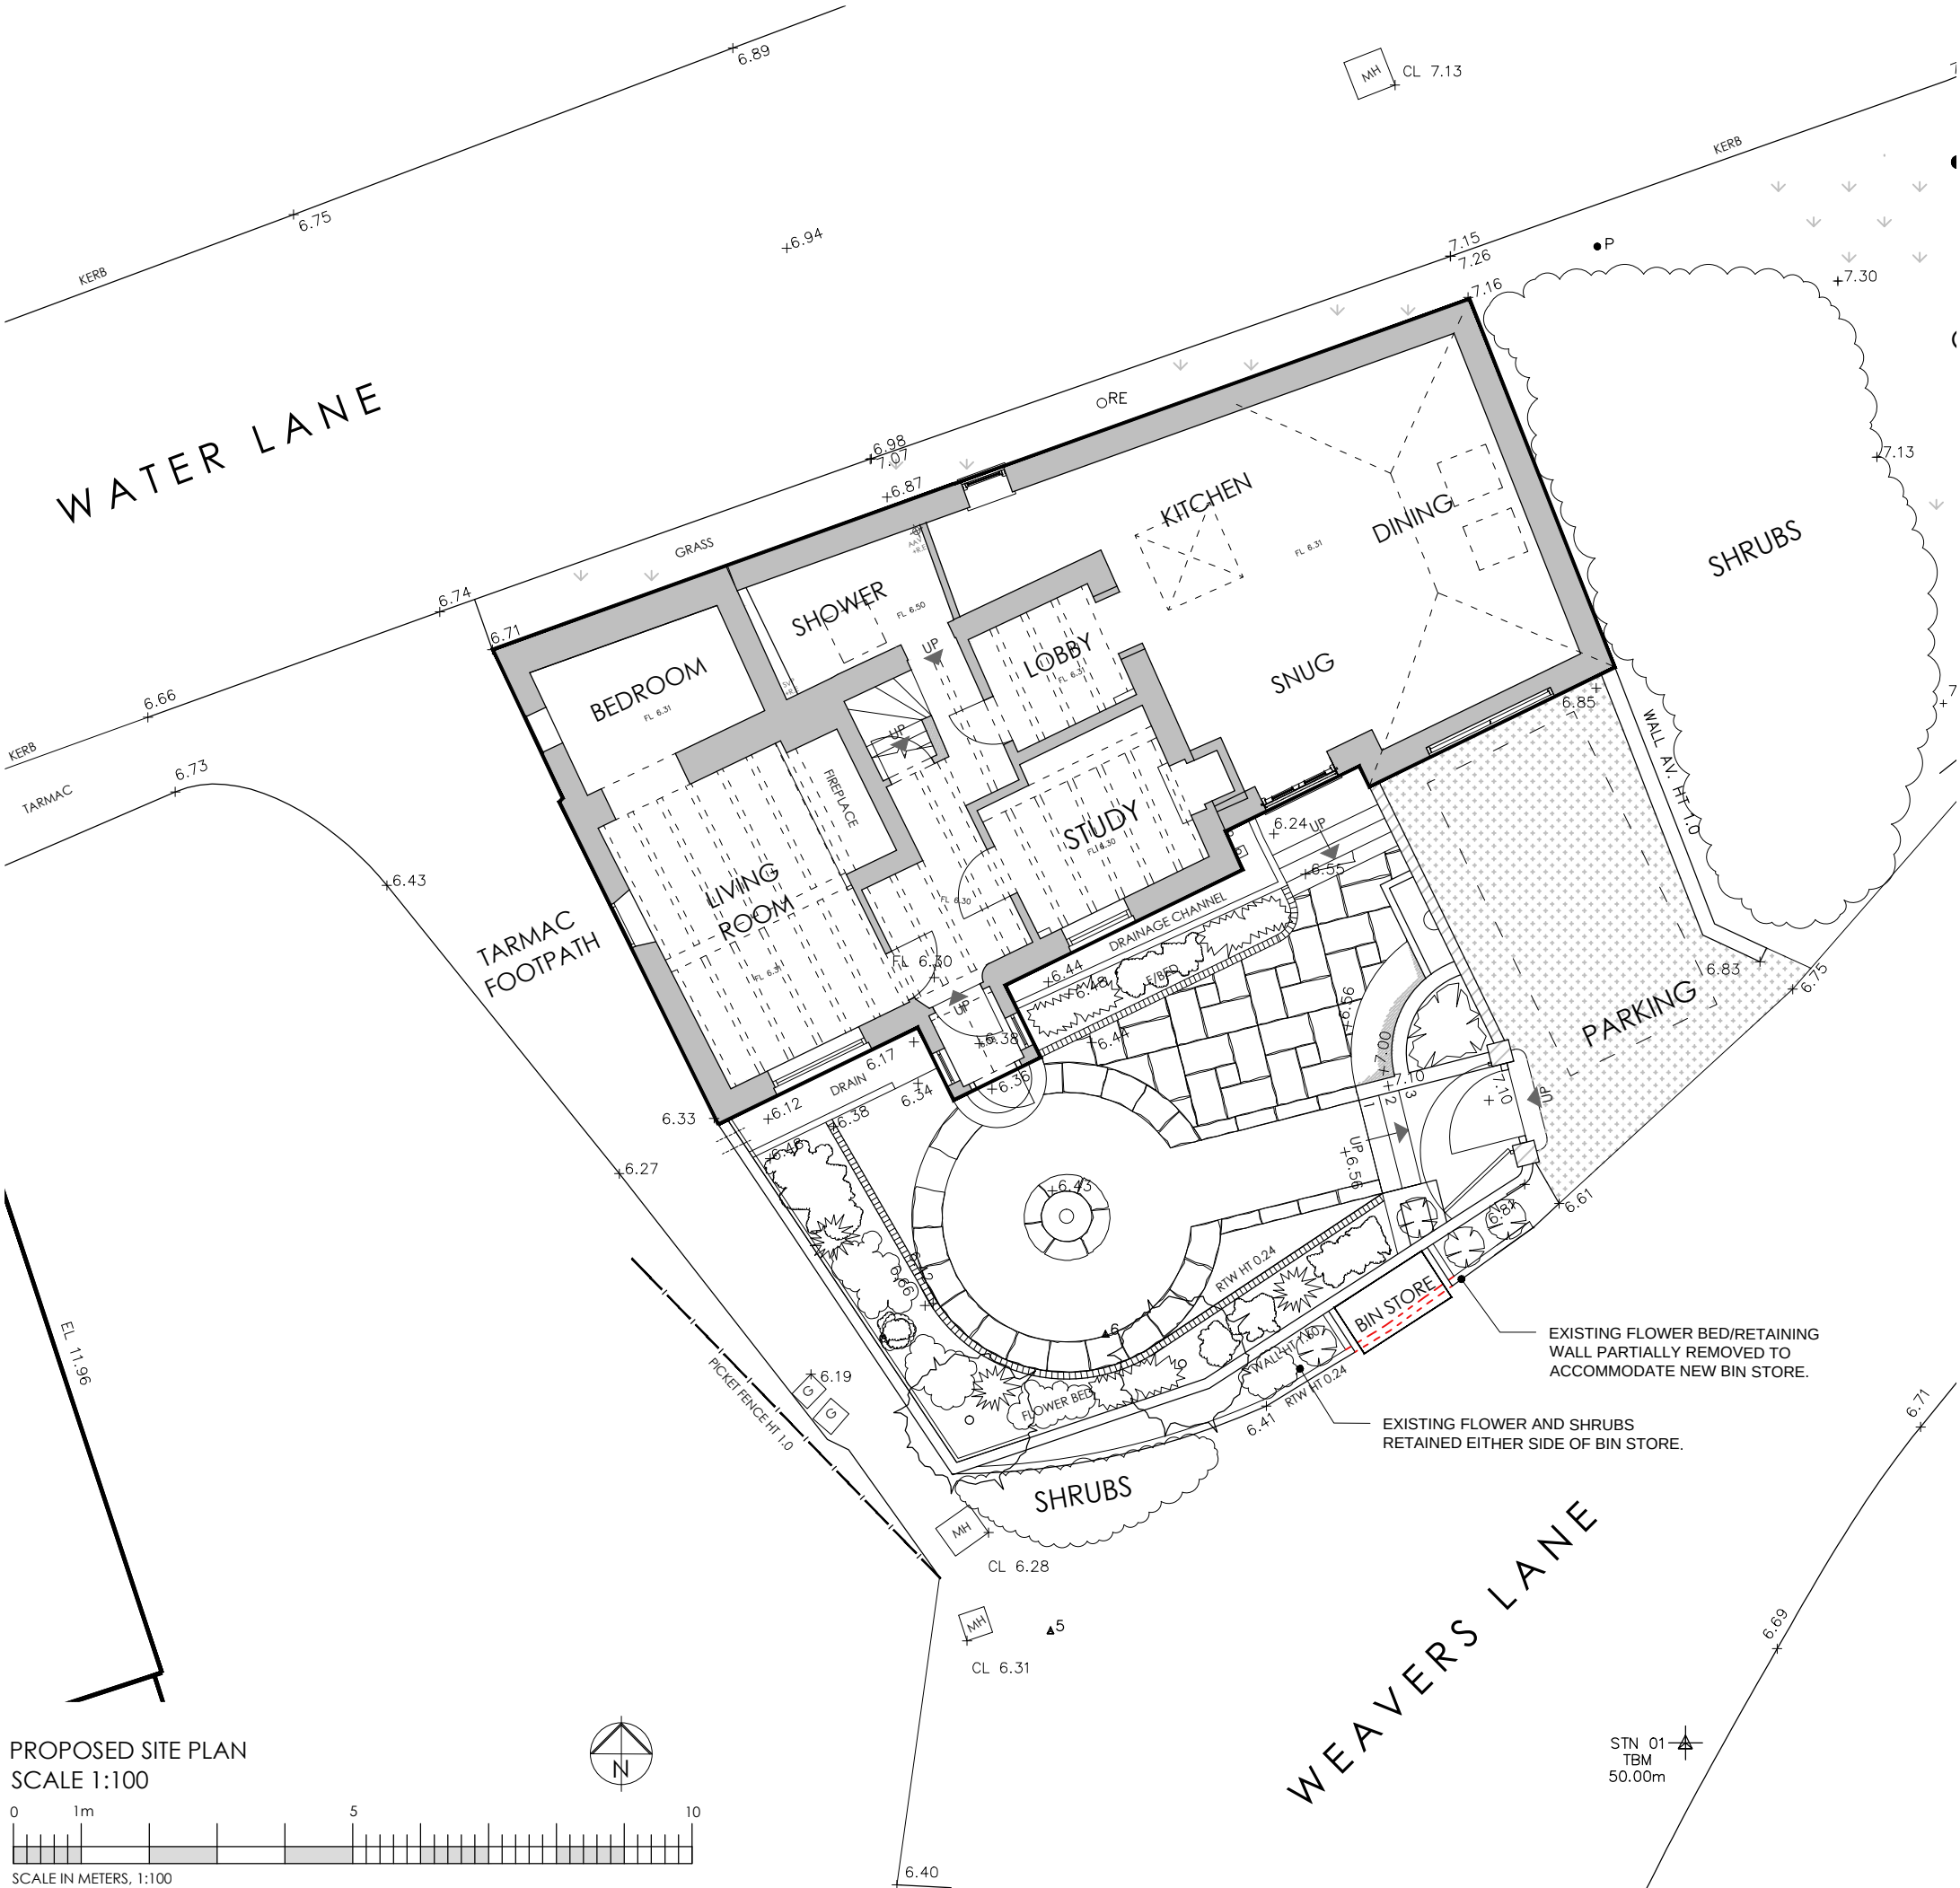

PROPOSED SITE PLAN
SCALE 1:100

