




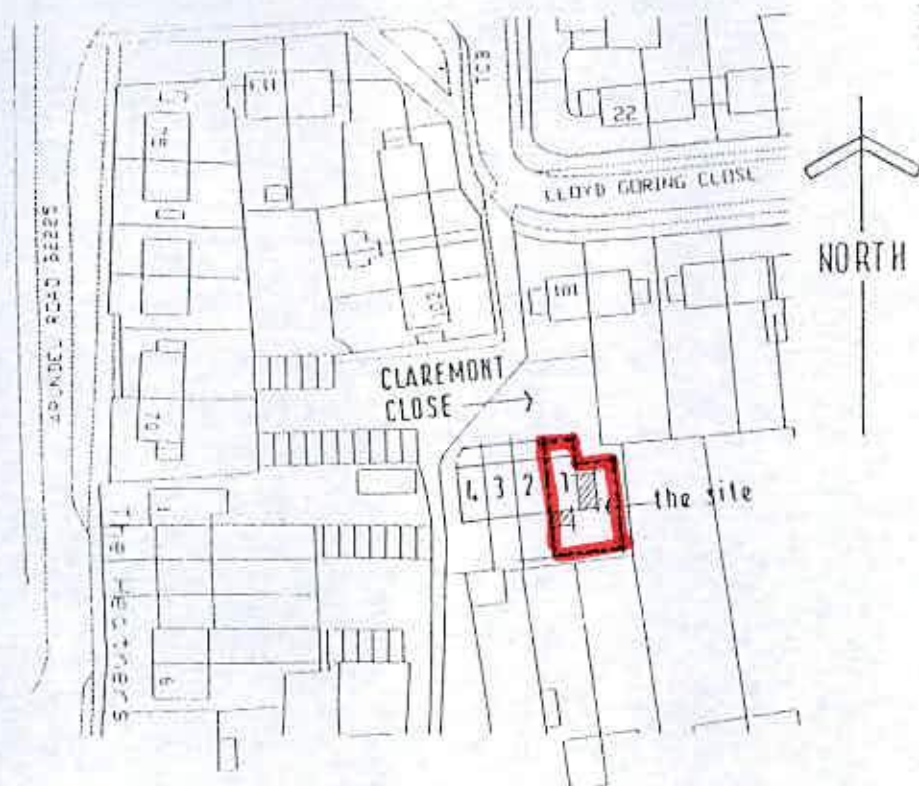


LOCATION 1/1250

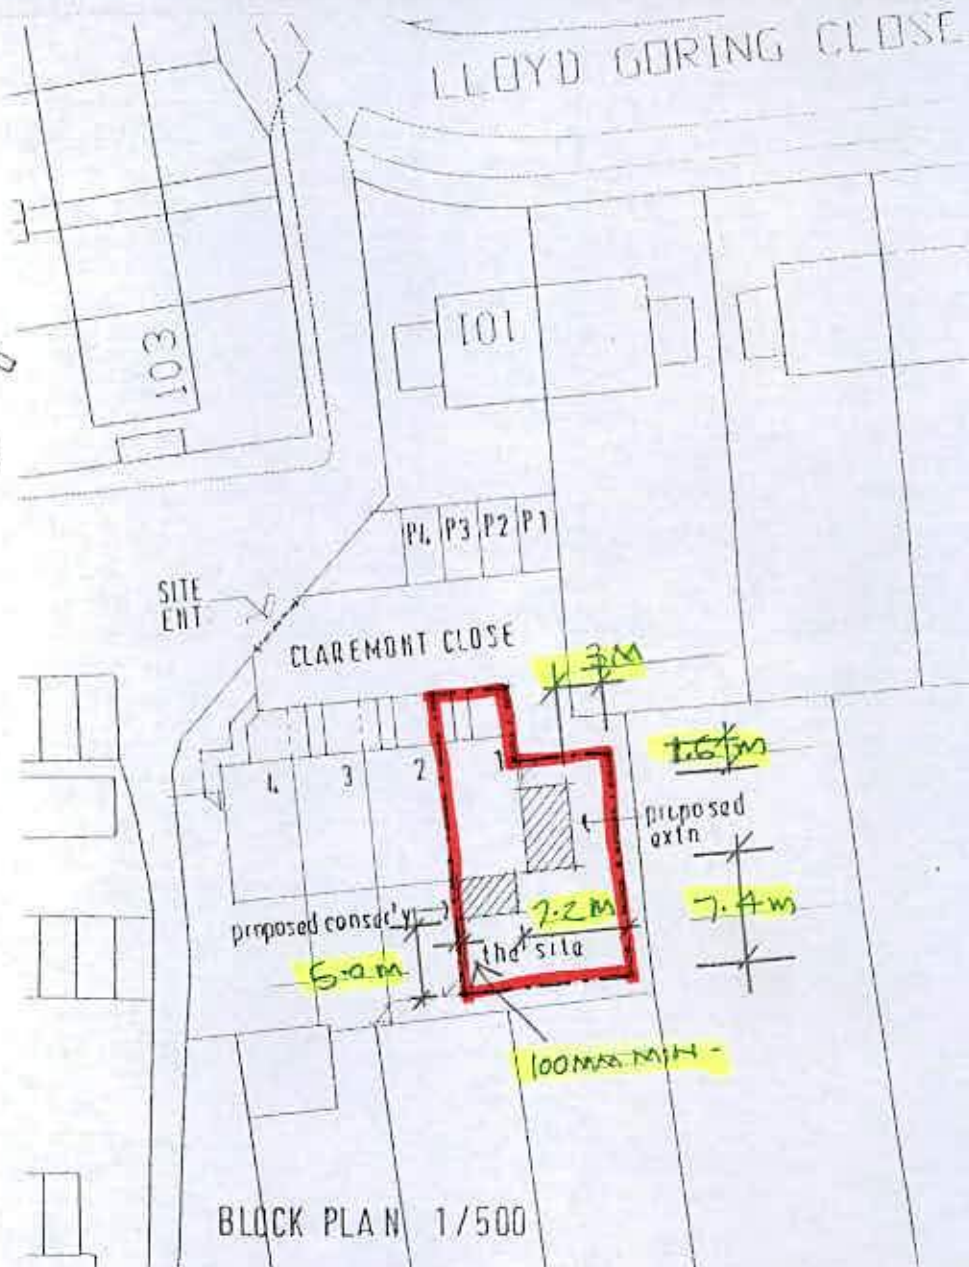

BLOCK PLAN 1/500

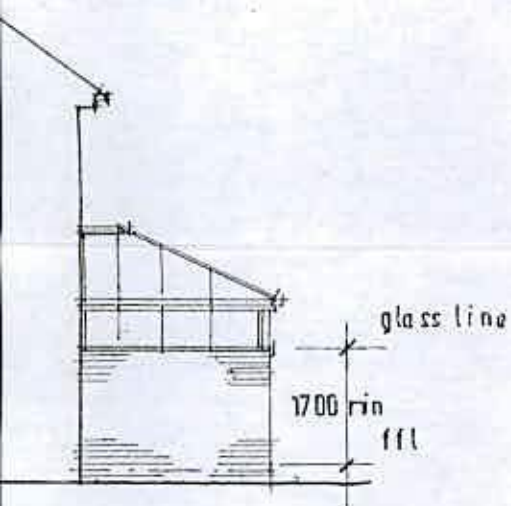

WEST 1/100

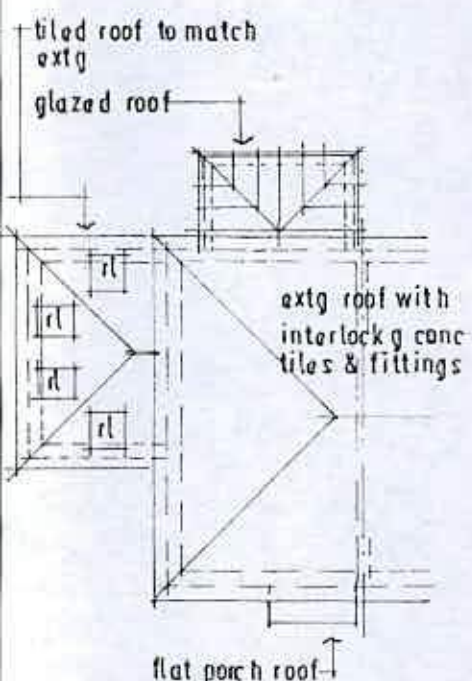

ROOF PLAN 1/200

REVISION 28 OCT 2013 TO SHOW DIMENSIONS TO THE BOUNDARY OF THE PROPOSED EXTENSIONS. ALL AS KEPT BY L.P.A.

TREVOR E. UNSTED LTD

55-57 SEA LANE • RUSTINGTON • WEST SUSSEX • BN16 2PD Tel: 01903 859090

Client: MR: R. MARTIN

Project: EXTENSION / ALTERATION; 1; CLAREMONT CL: ANGMERING; W / SUSSEX; BN 16; 4PB.

Drawing: PROPOSED

Scale: AS SHOWN

Date: OCT: 2013

Drawn: t.u.

Copyright:

Drawing No.:

13/4102/1

Revisions:

The contractor must check all dimensions and levels on site and no dimensions are to be scaled from drawings.

It is the contractor's responsibility to ensure compliance with all statutory authority requirements, carry out works with total regard to existing and retained structure. Works and materials to latest CP/BS.

Drawing to be read in strict accordance with engineer's information where applicable.

All structural timber C16 unless otherwise noted. All structural and external timber pressure impregnated with preservative, cut ends site swabbed with Cuprinol or similar treatment.

Local authority to witness satisfactory test on all new and affected foul/storm drainage.