



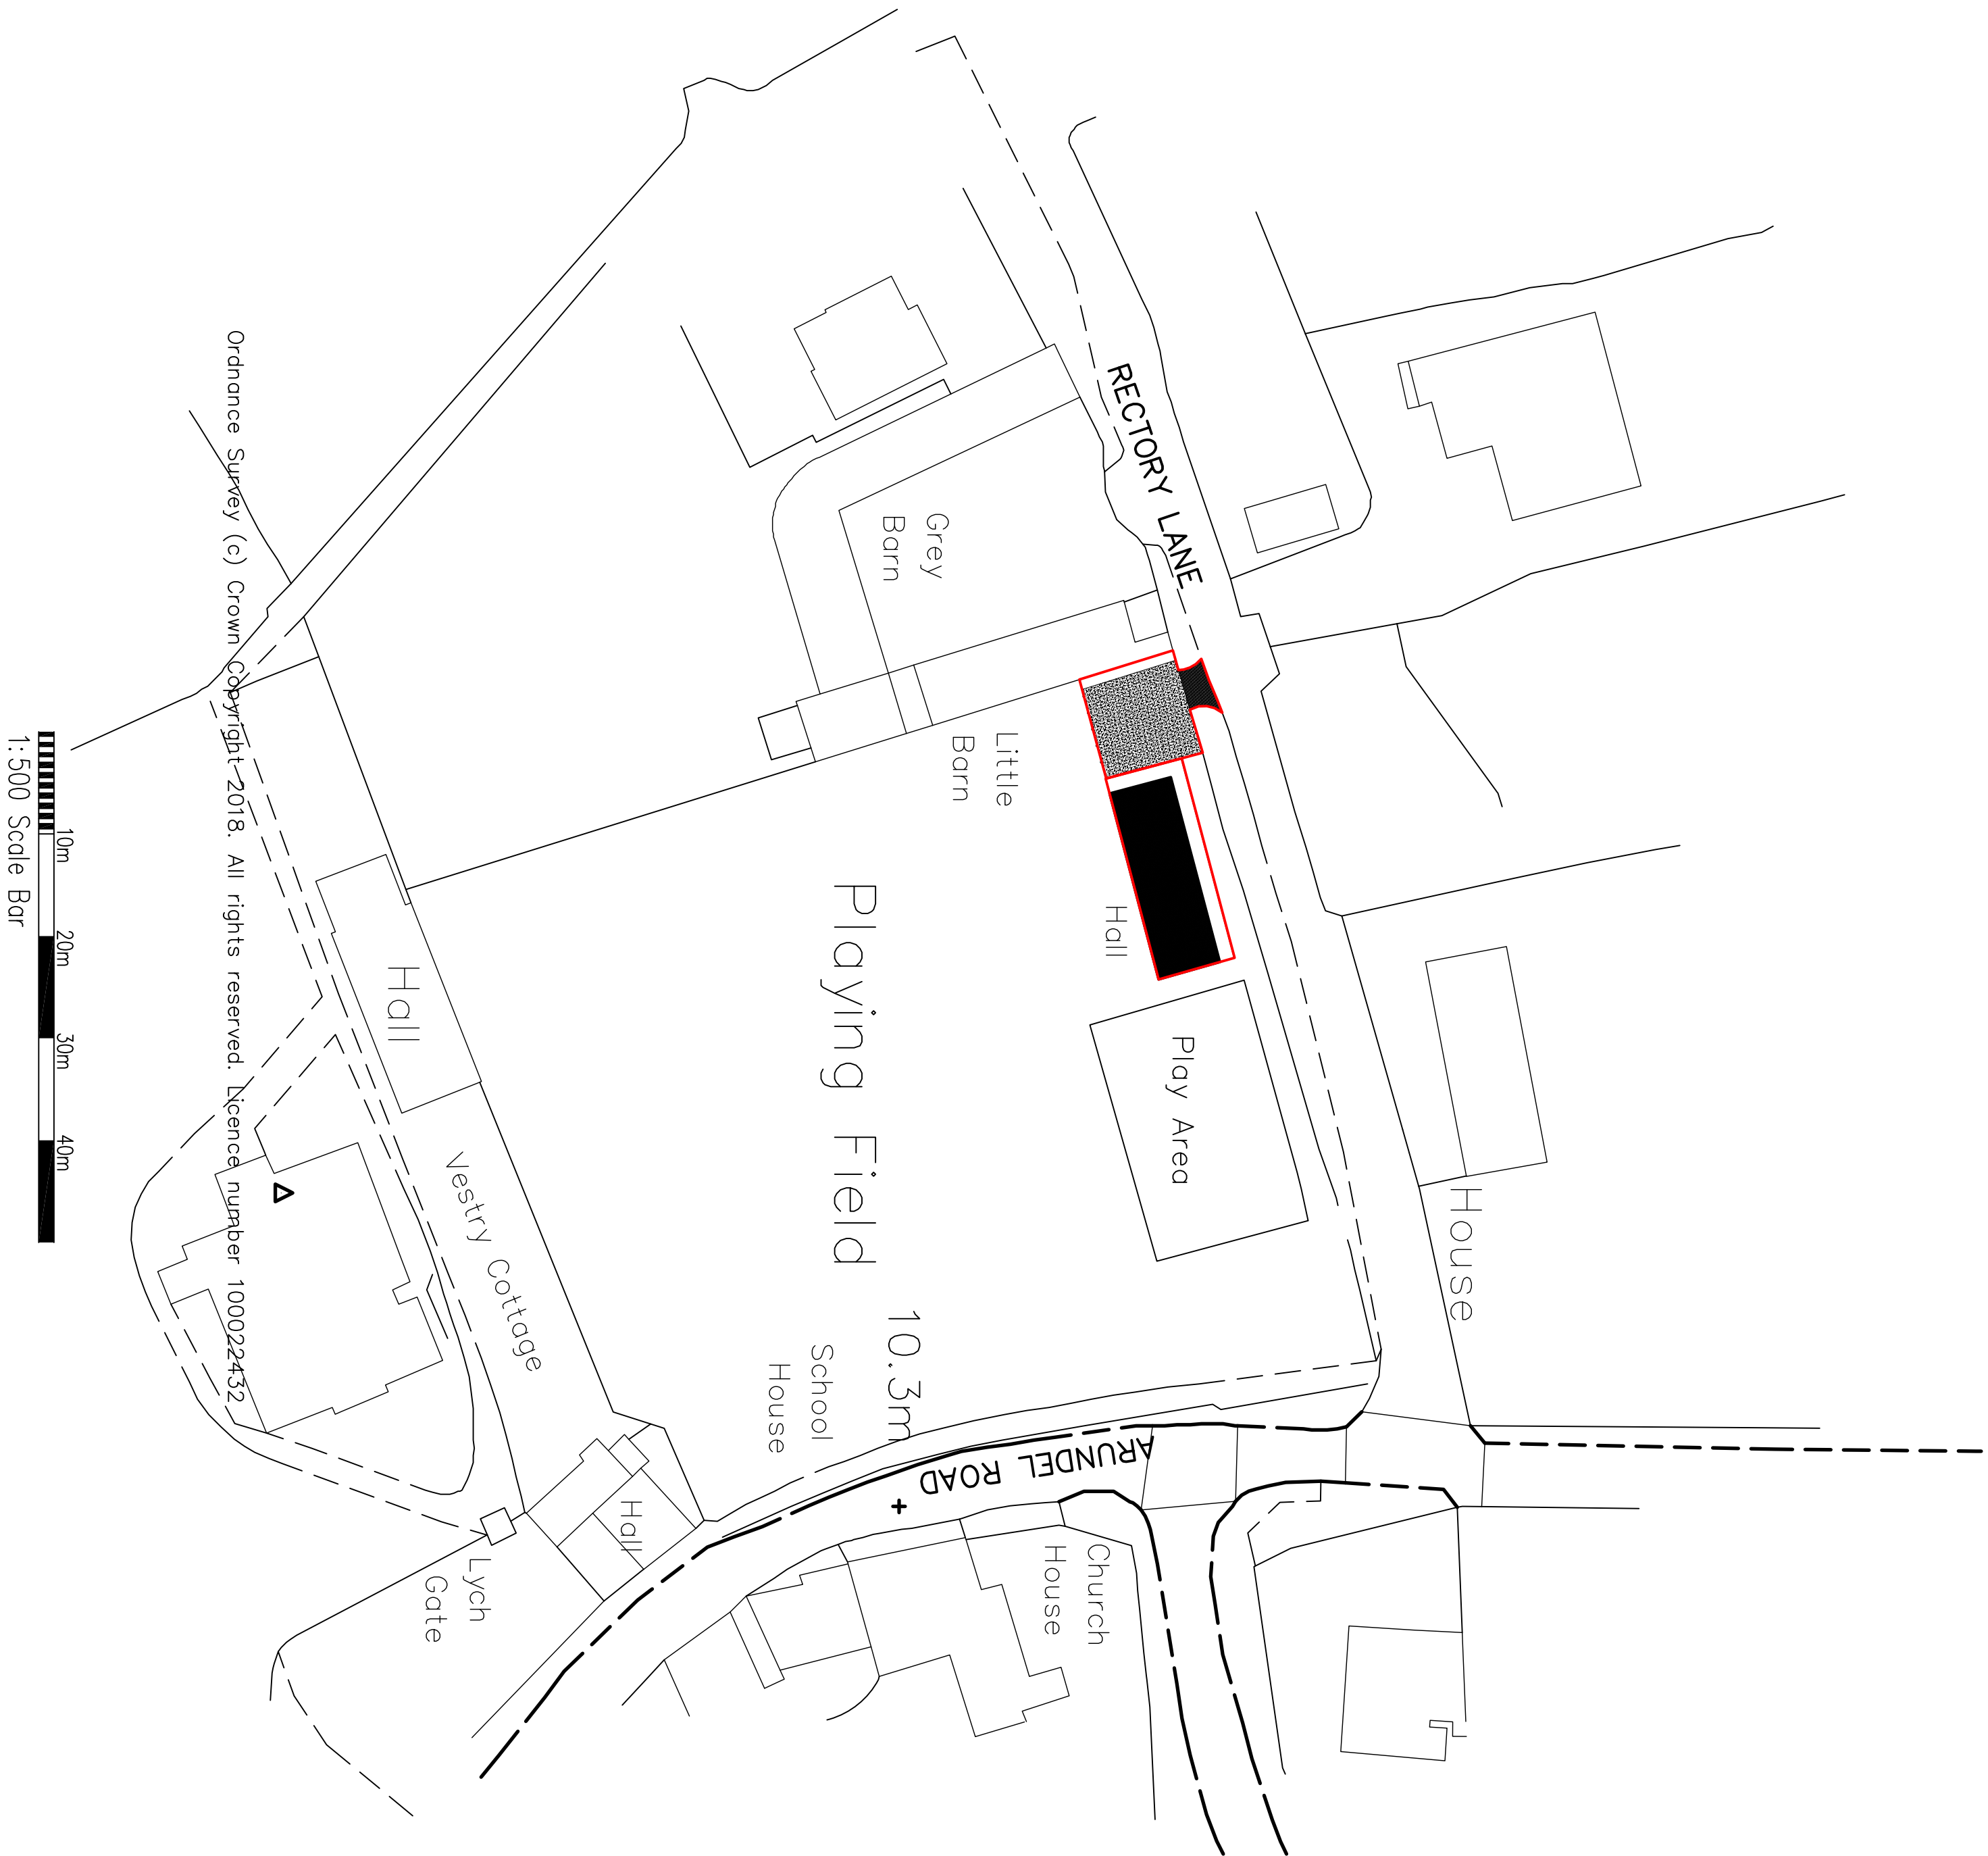


Proposed Block Plan 1:500

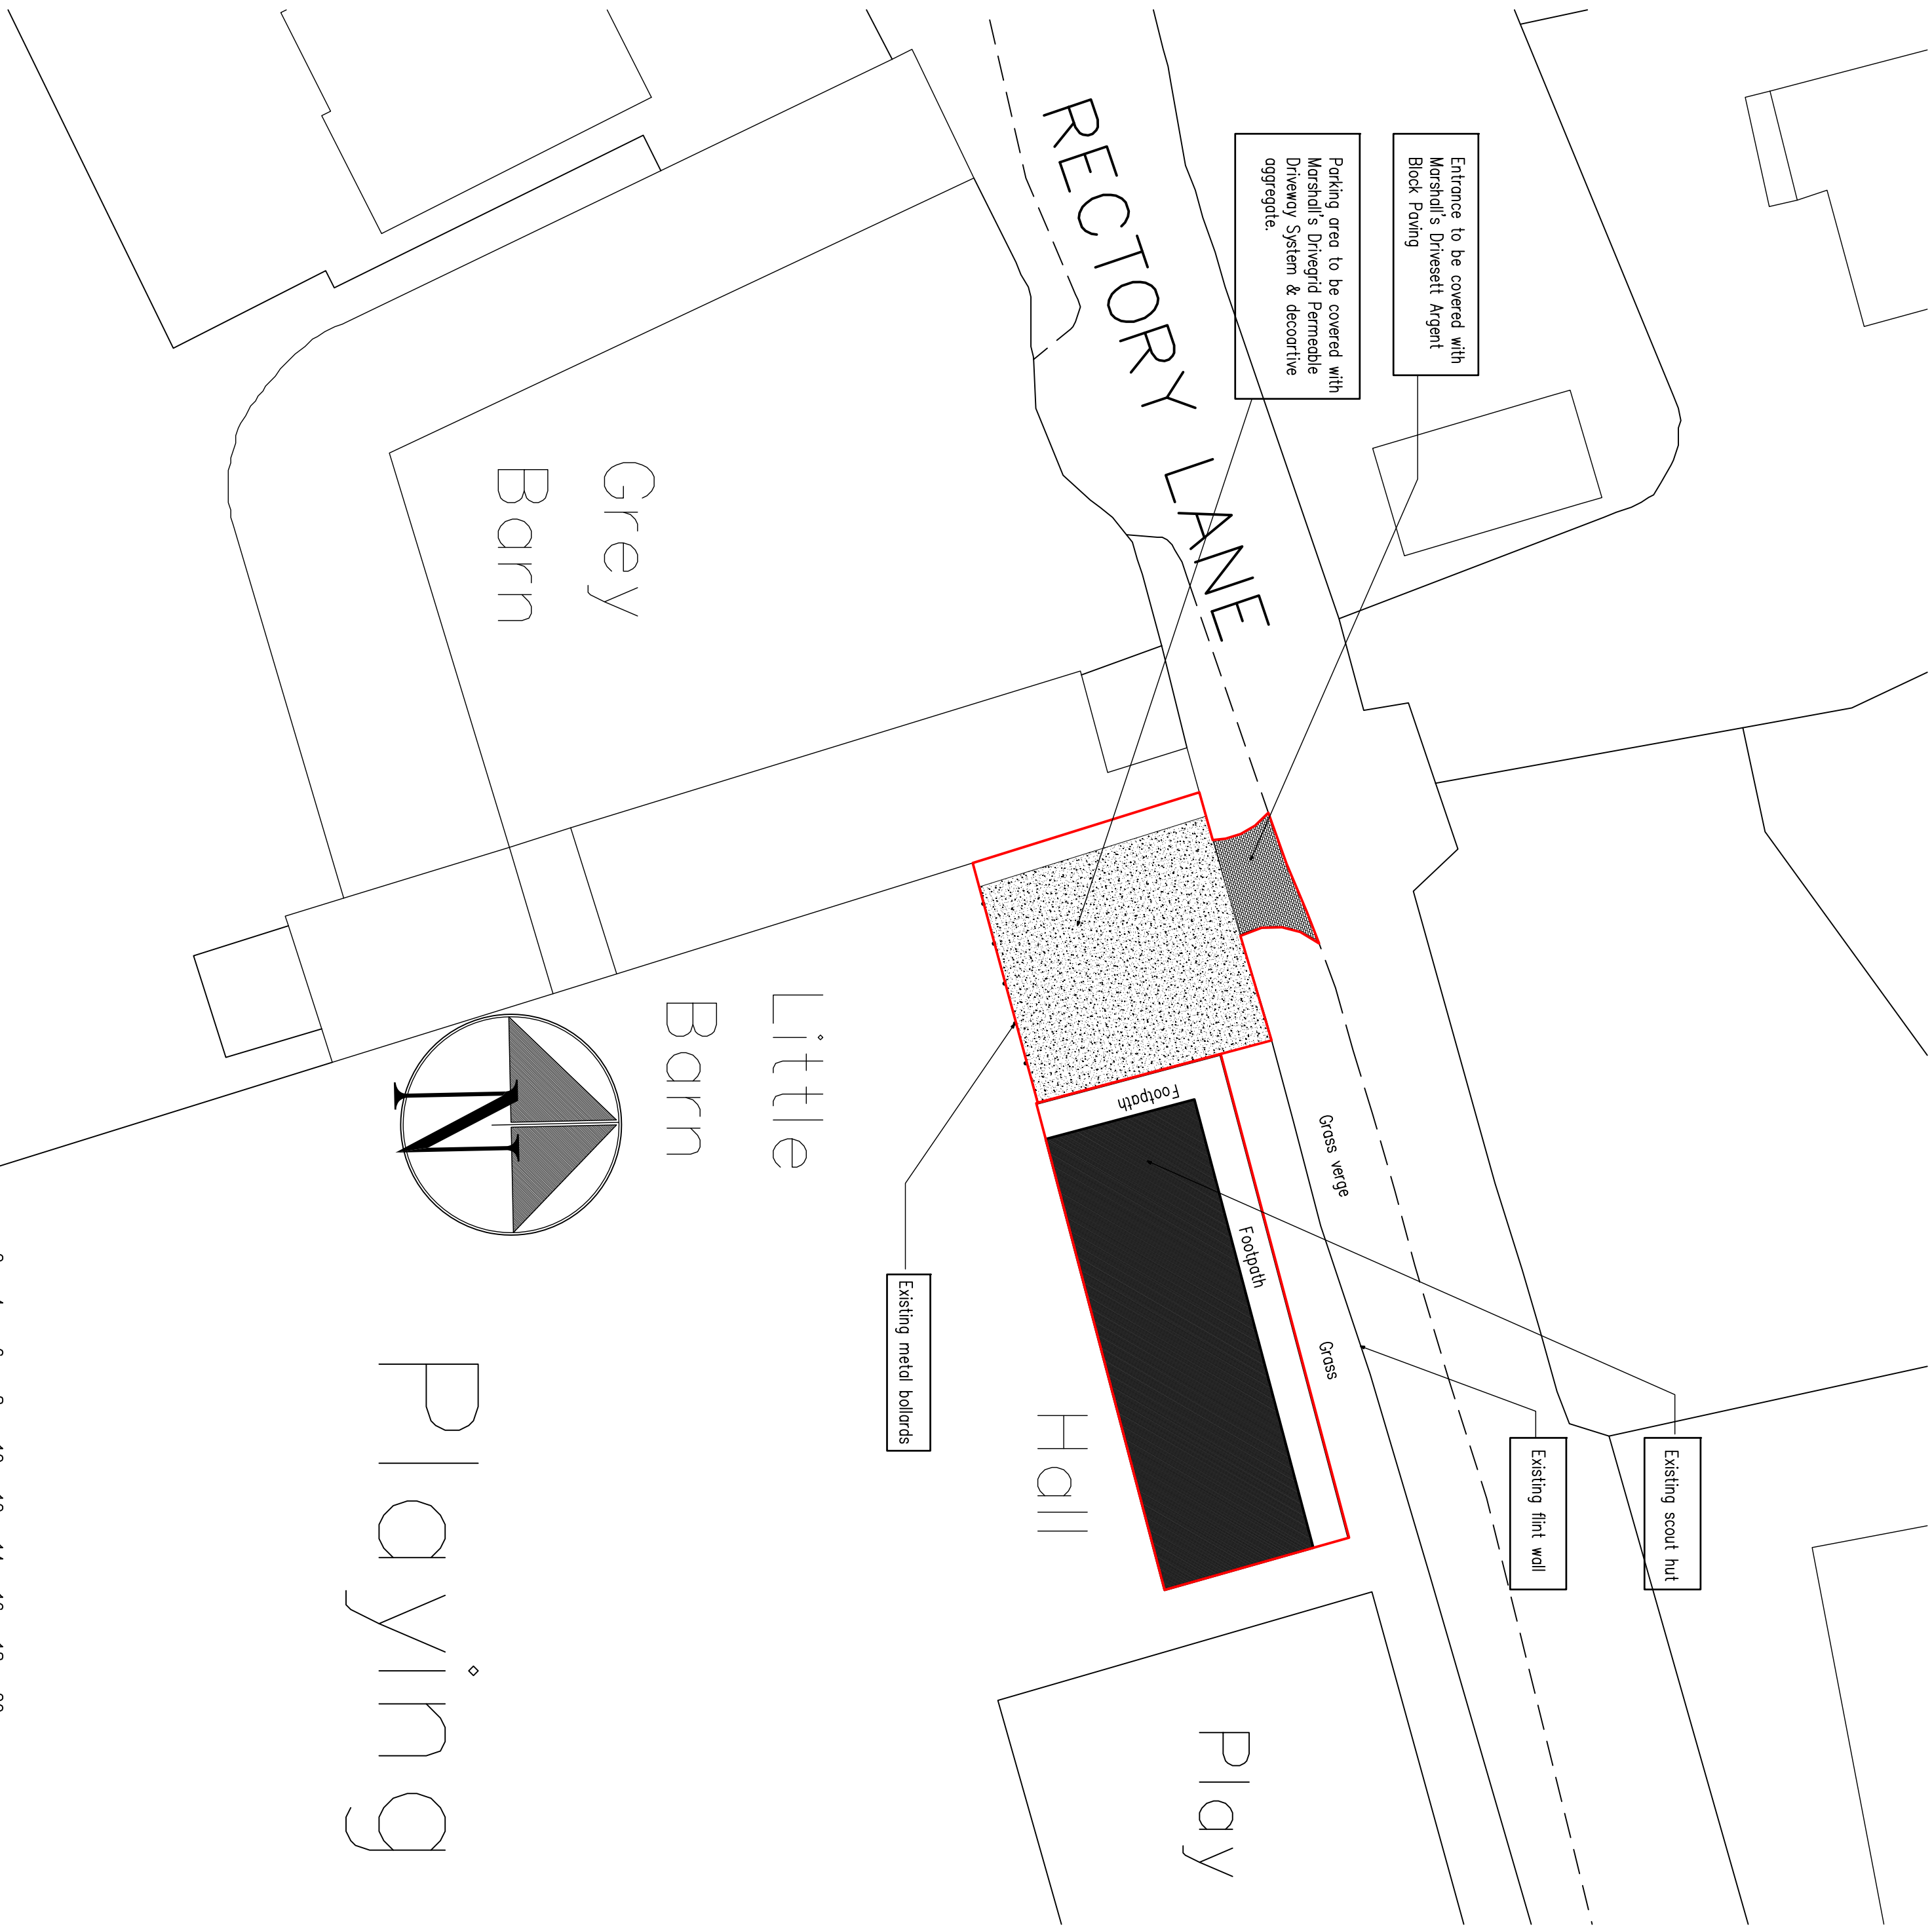

Proposed Site Plan 1:200

Scout Headquarters, 1st Angmering Scout Group, Rectory Lane, Angmering, West Sussex

JPS Planning & Building Consultants Ltd.
1st Floor
10 High Street
Shoreham-by-Sea
West Sussex BN43 5DA
t: 01273 467297 mob: 07973 375739
e: red@jpbcc.co.uk web: www.jpbcc.co.uk

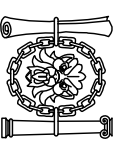

Chartered Institute of
Architectural Technologists

PROJECT			
Scout Headquarters, Rectory Lane, Angmering, West Sussex			
DRAWING TITLE			
Existing & Proposed Plans			
CLIENT		DWG NO.	REVISION
1st Angmering Scout Group		18/01-01	
SCALE: 1:200, 1:500 @ A1		DATE: 15.08.18	DRAWN: ex