


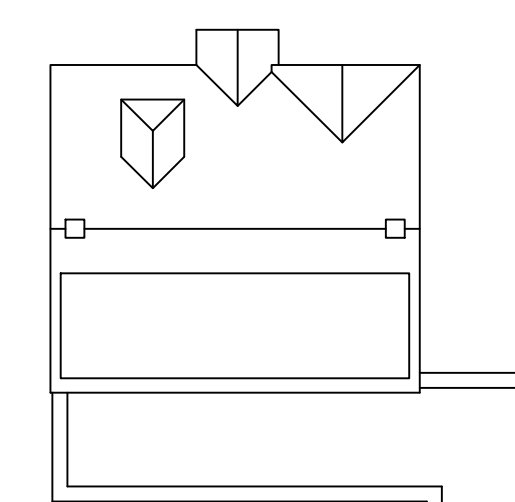


 


PROPOSED ELEVATIONS 1:100

 

PROPOSED ROOF PLAN 1:200

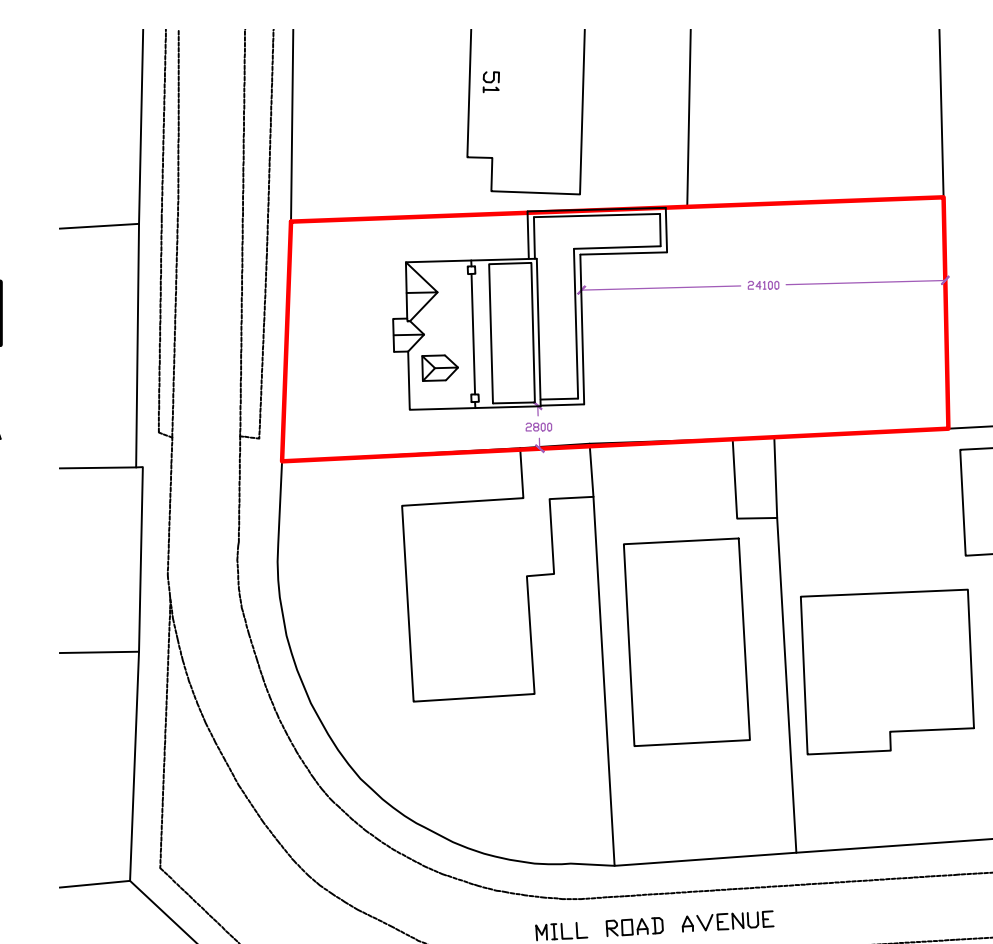

BLOCK 1:500

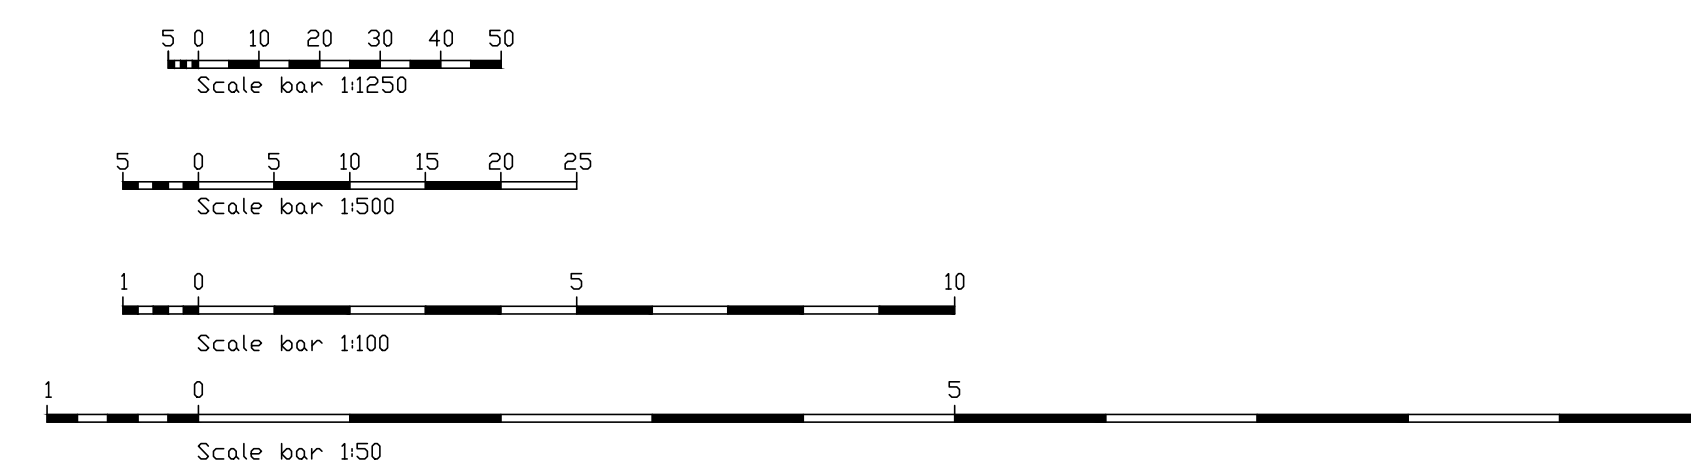

All dimensions to be checked on site prior to commencement of work, except for planning purposes.

This drawing is the copyright of
CALDOTEC LTD
and may not be copied, altered or reproduced
in any way without written authority.

CALDOTECH LTD
11 THE PARADE
WILLOWHAYNE CRESCENT
EAST PRESTON
WEST SUSSEX
BN16 1NS
Telephone
01903 859176

PROPOSED FOR LAWFUL DEVELOPMENT
APPLICATION
53 Mill Road Avenue
Angmering
West Sussex
BN16 4HX

CLIENT	Mr & Mrs Whittaker
--------	--------------------

Issue	Details	By	Date
SCALE		AS SHOWN ON	
DATE			06/09/1
DRAWING NUMBER			15060/LI