



NOTE:
The contractor is to check all site dimensions and levels before work starts.
Do not scale from the drawing. Report any discrepancies.

This drawing must be read with and checked against all structural and other
specialist drawings, specifications and bills of quantities.
Report any discrepancies.


The contractor is to comply with all current British Standards and Building
Regulations whether or not specifically stated on these drawings.

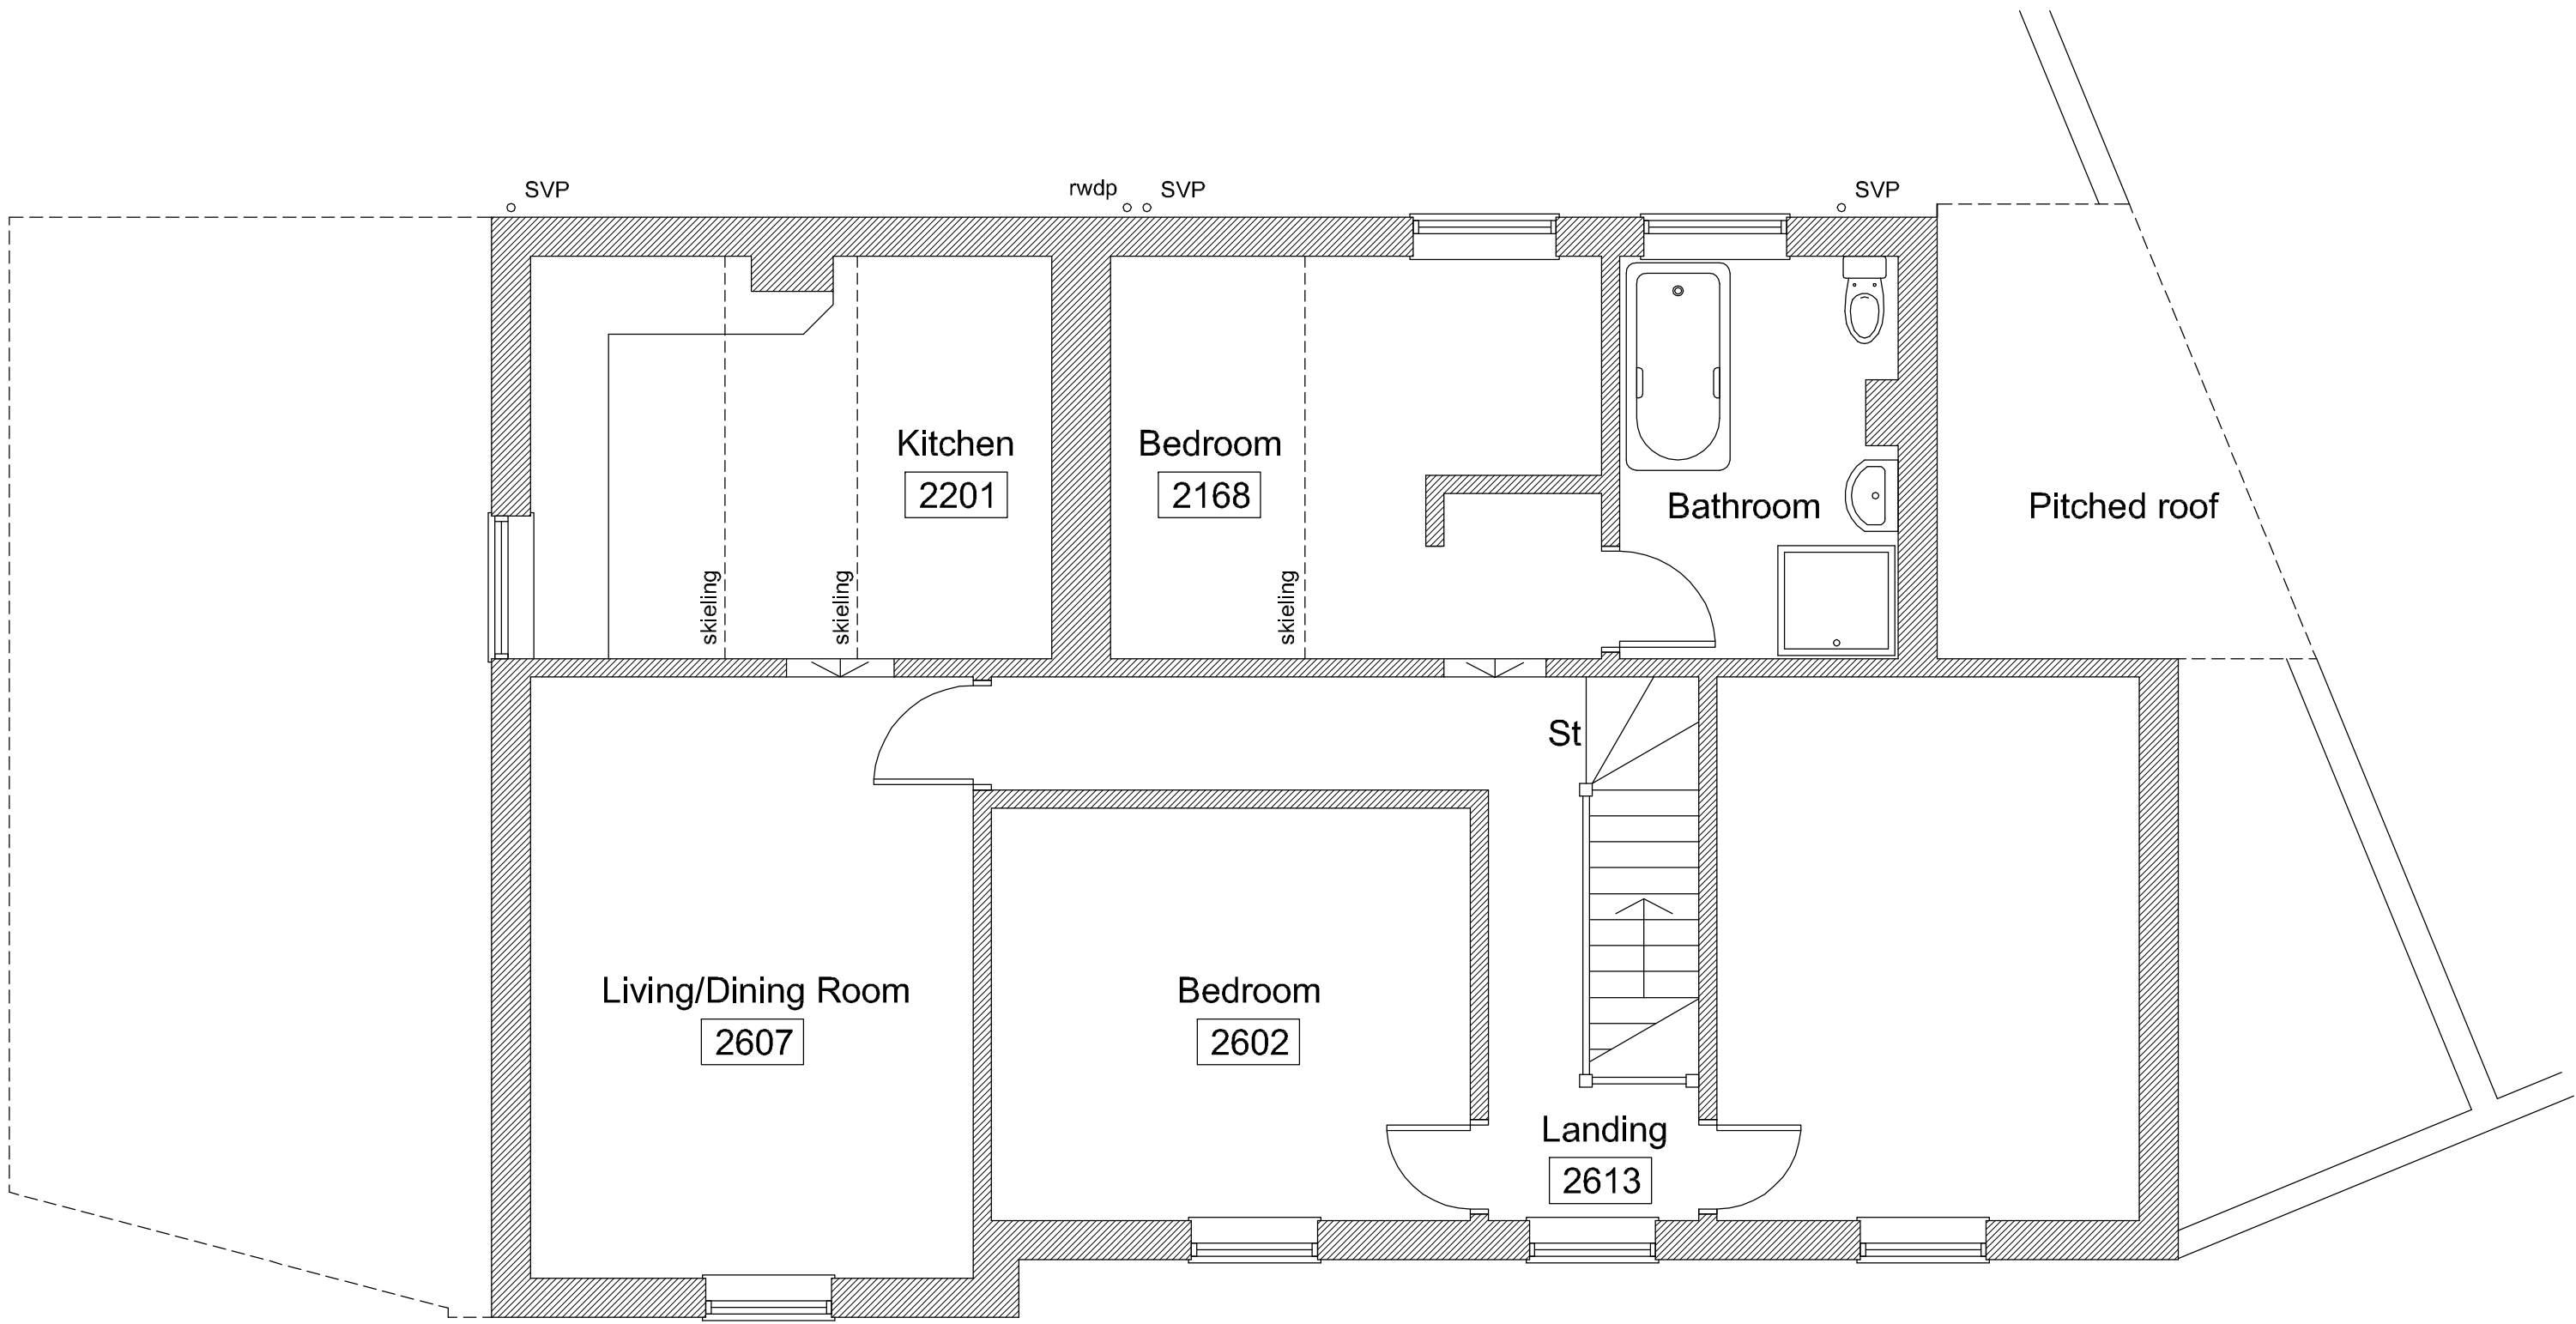


First Floor Plan 1:50

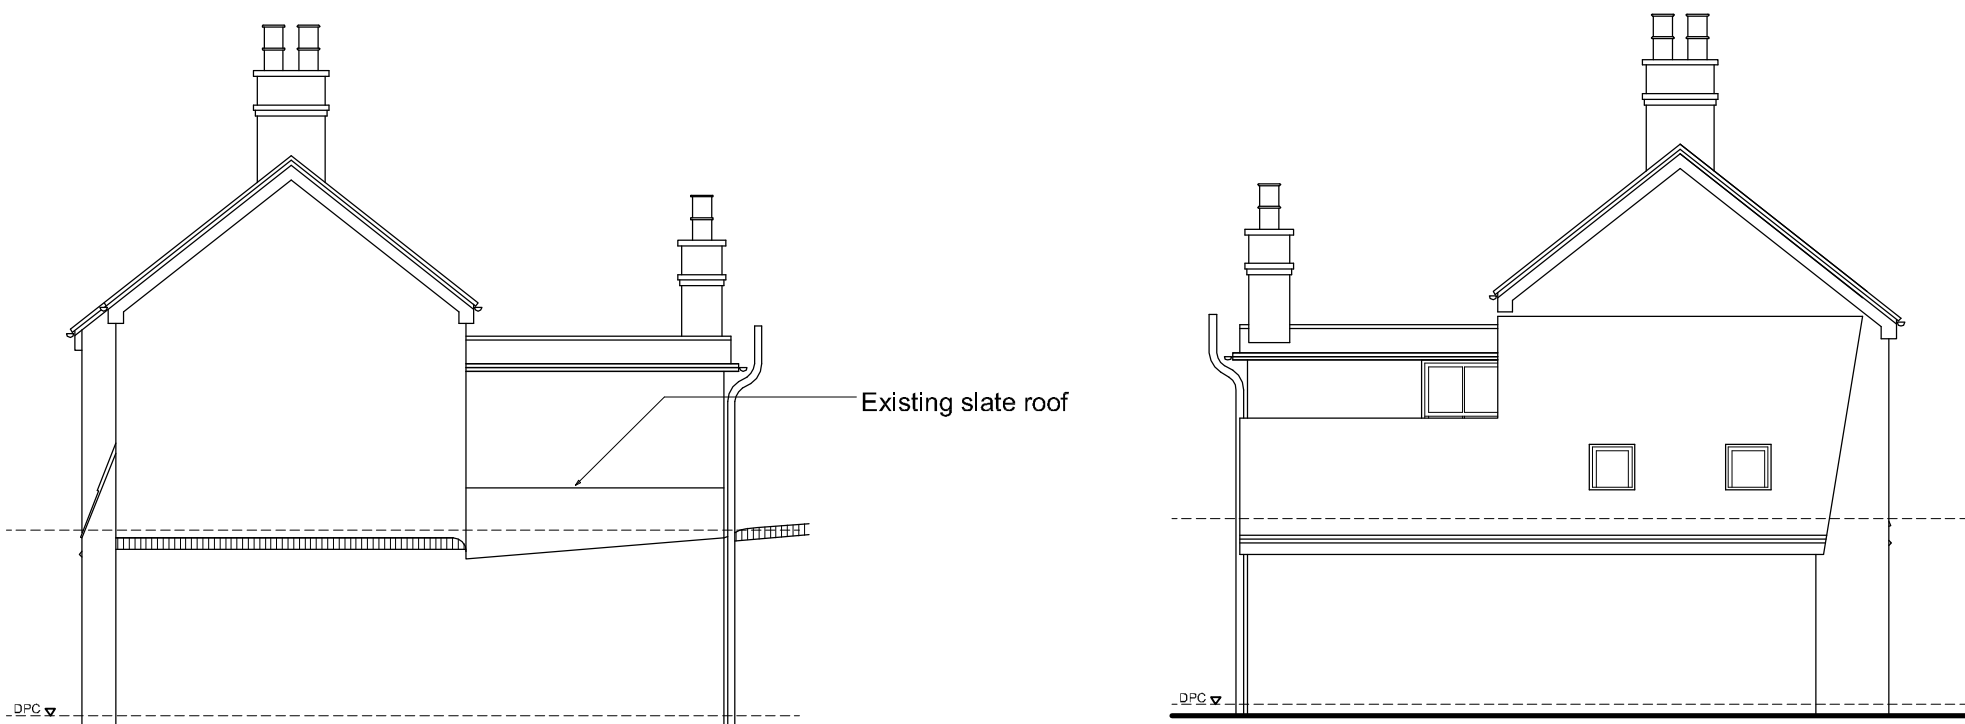

Side Elevation 1:100 Side Elevation 1:100

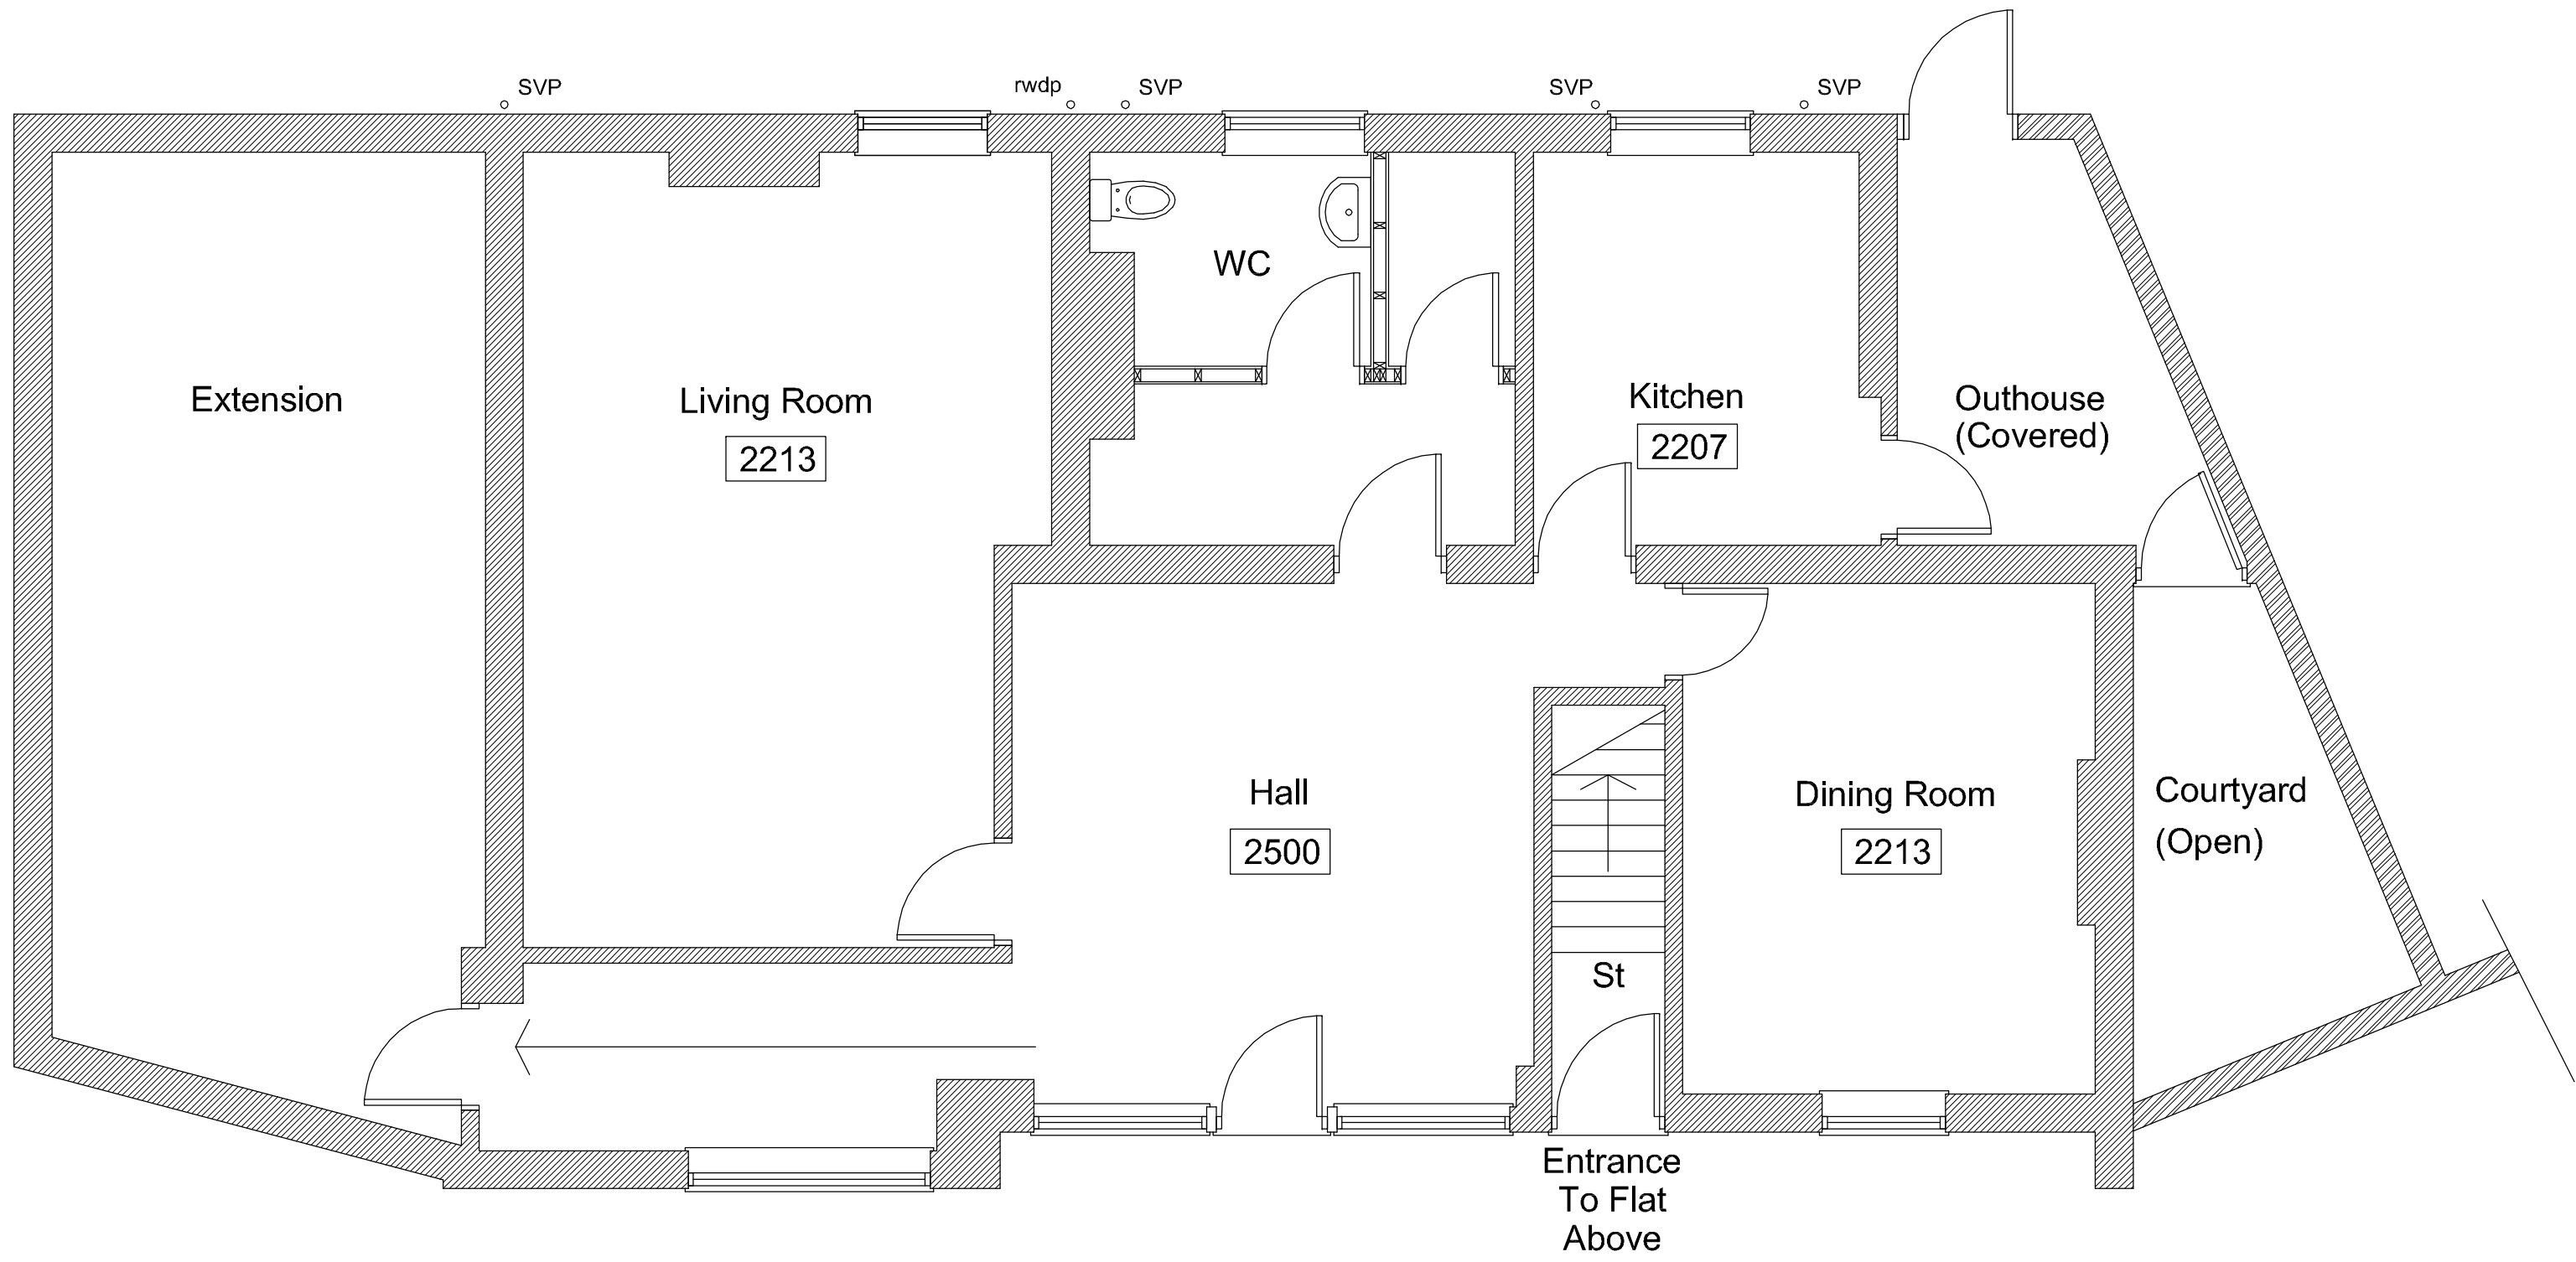

Ground Floor Plan 1:50

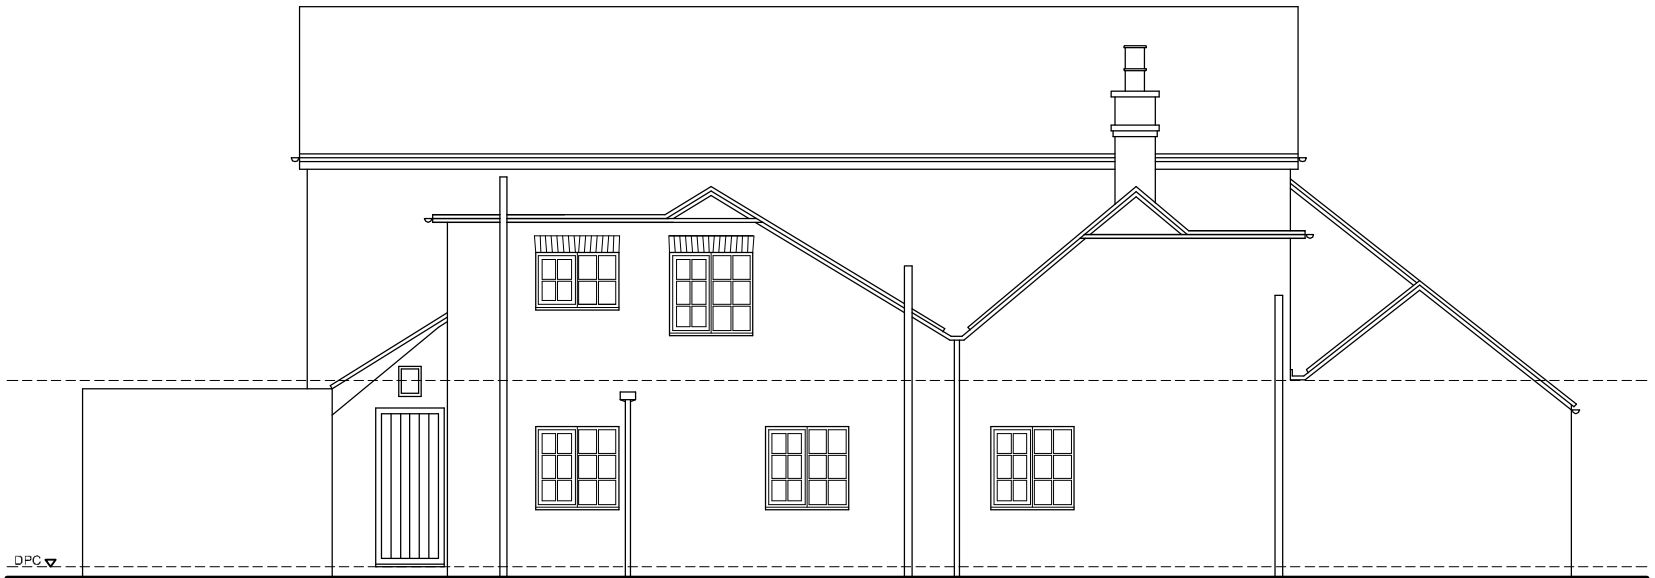

Rear Elevation 1:100



Front Elevation 1:100

2620 Floor to ceiling spot heights

1m 2m 3m 4m 5m

1:100 Scale Bar

1m 2m 3m 4m 5m

1:50 Scale Bar

FOR PLANNING

Rev.	Date	Description	By
------	------	-------------	----

Client Mr Stan Lee	
Project Alterations to: Pearl Dental, the Blaber House, Angmering	
Drawing Title Plans and Elevations as Existing	
Copyright of: Sussex Architectural Services Wicket View Cuckfield Lane Warringlid West Sussex Tel: (01444) 461355 Email: info@sussexarchitecturalservices.co.uk	
Scale: 1:50, 1:100@A1	Drawing Number
Date: August 2014	14-136-01
Drawn: -	