
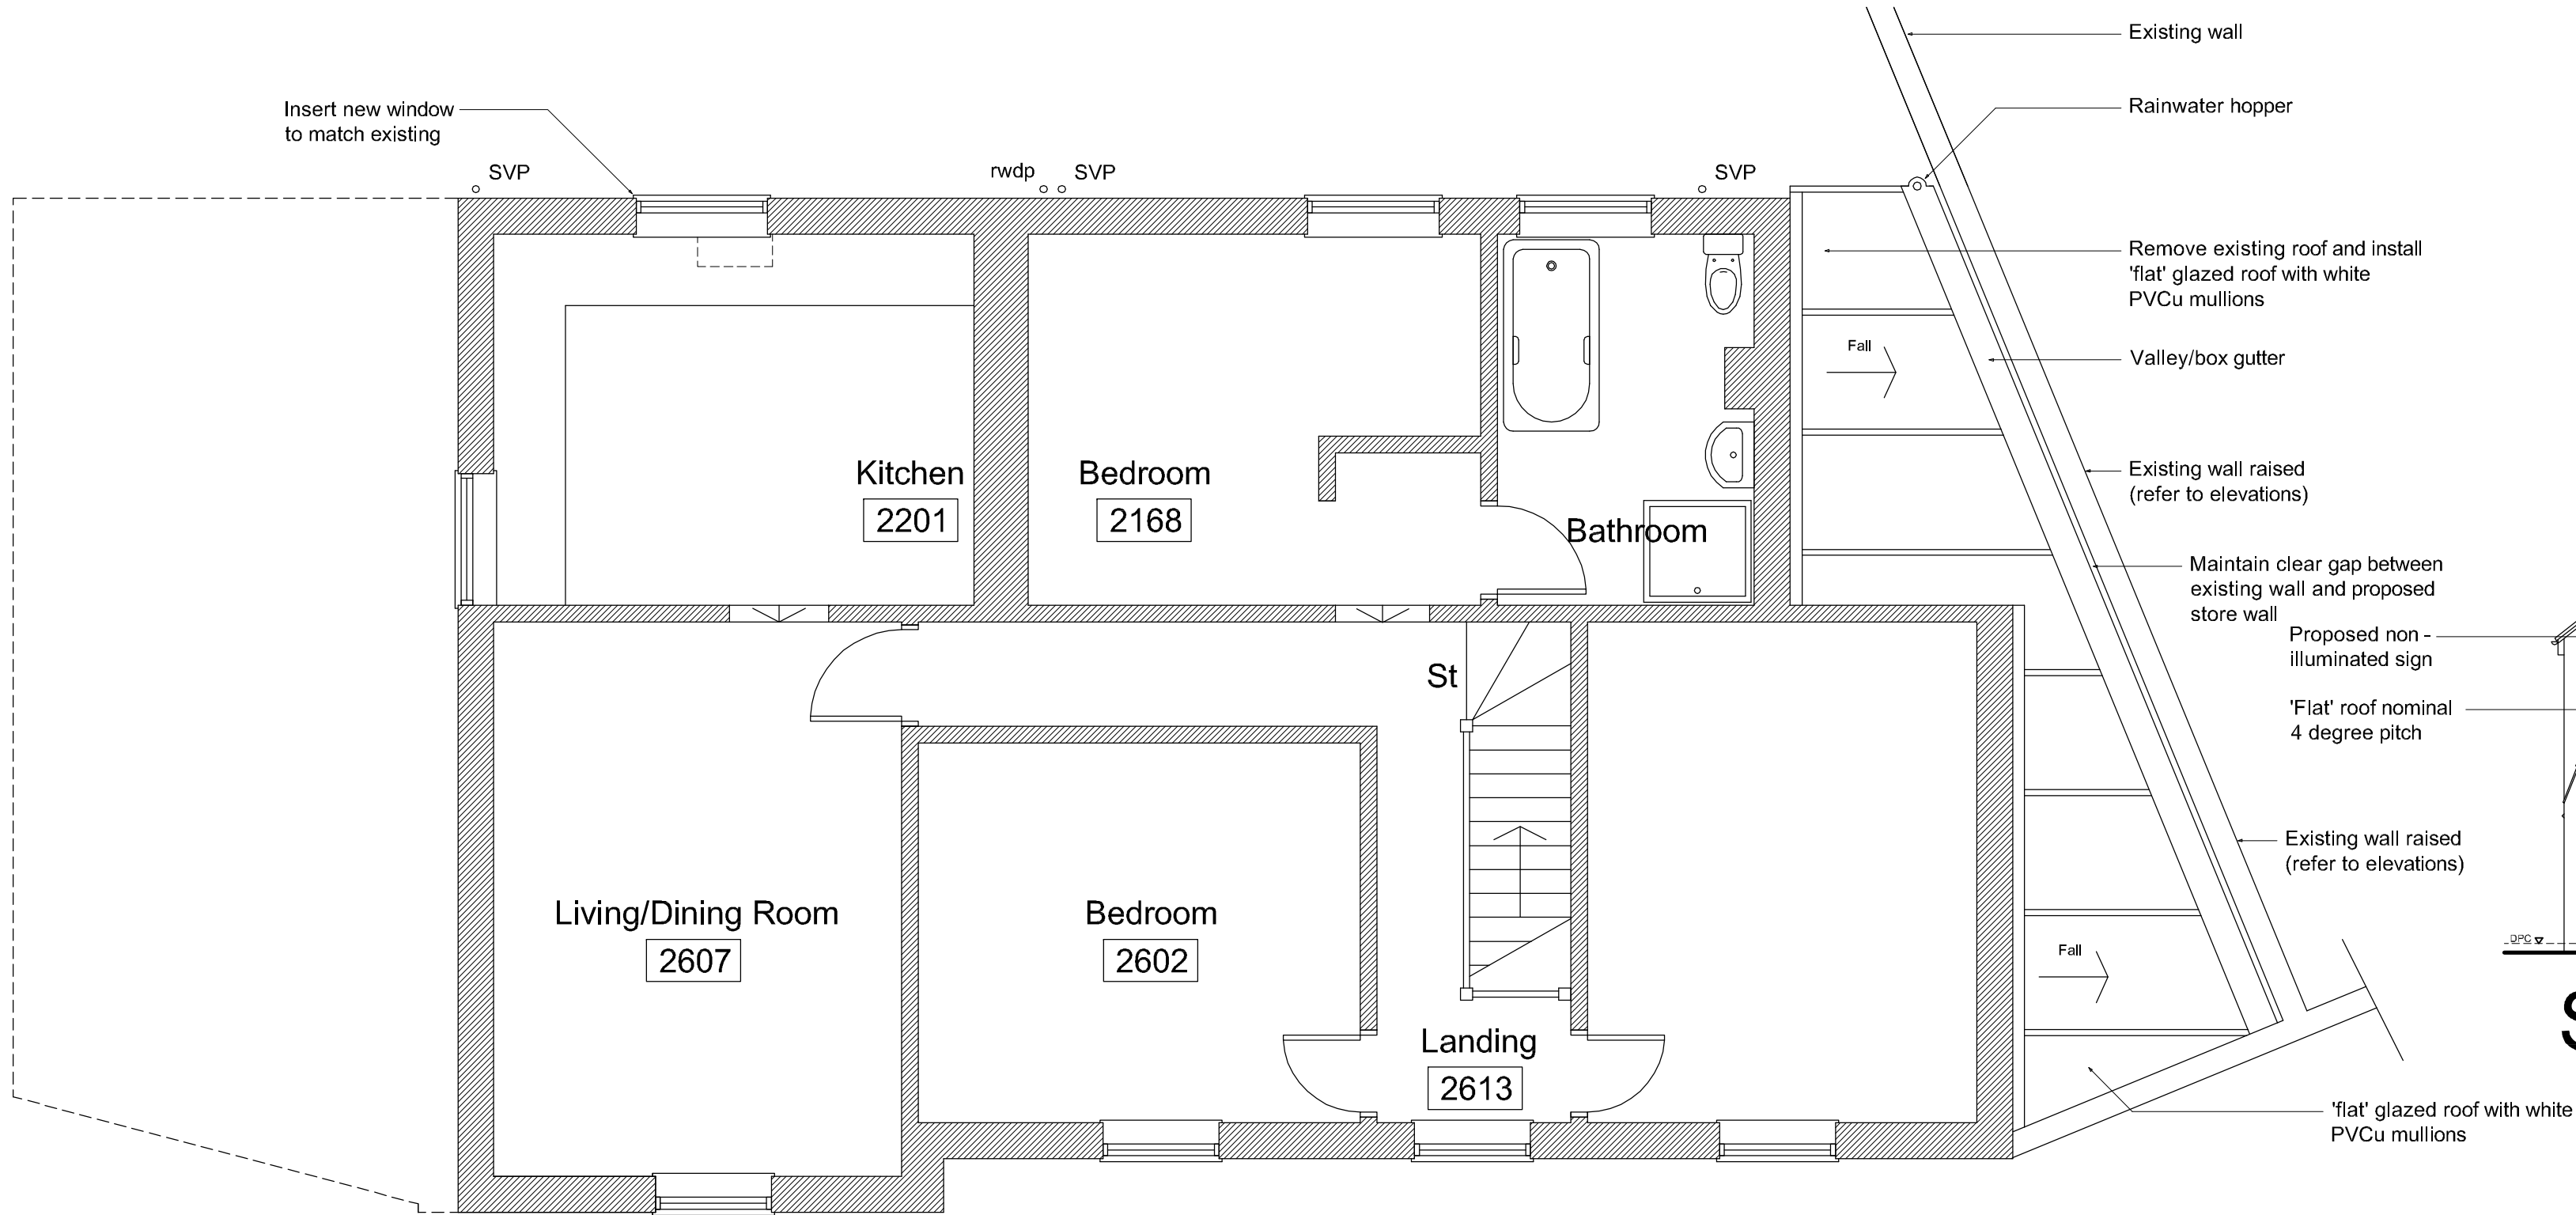


NOTE:
The contractor is to check all site dimensions and levels before work starts.
Do not scale from the drawing. Report any discrepancies.

This drawing must be read with and checked against all structural and other specialist drawings, specifications and bills of quantities.
Report any discrepancies.


The contractor is to comply with all current British Standards and Building Regulations whether or not specifically stated on these drawings.

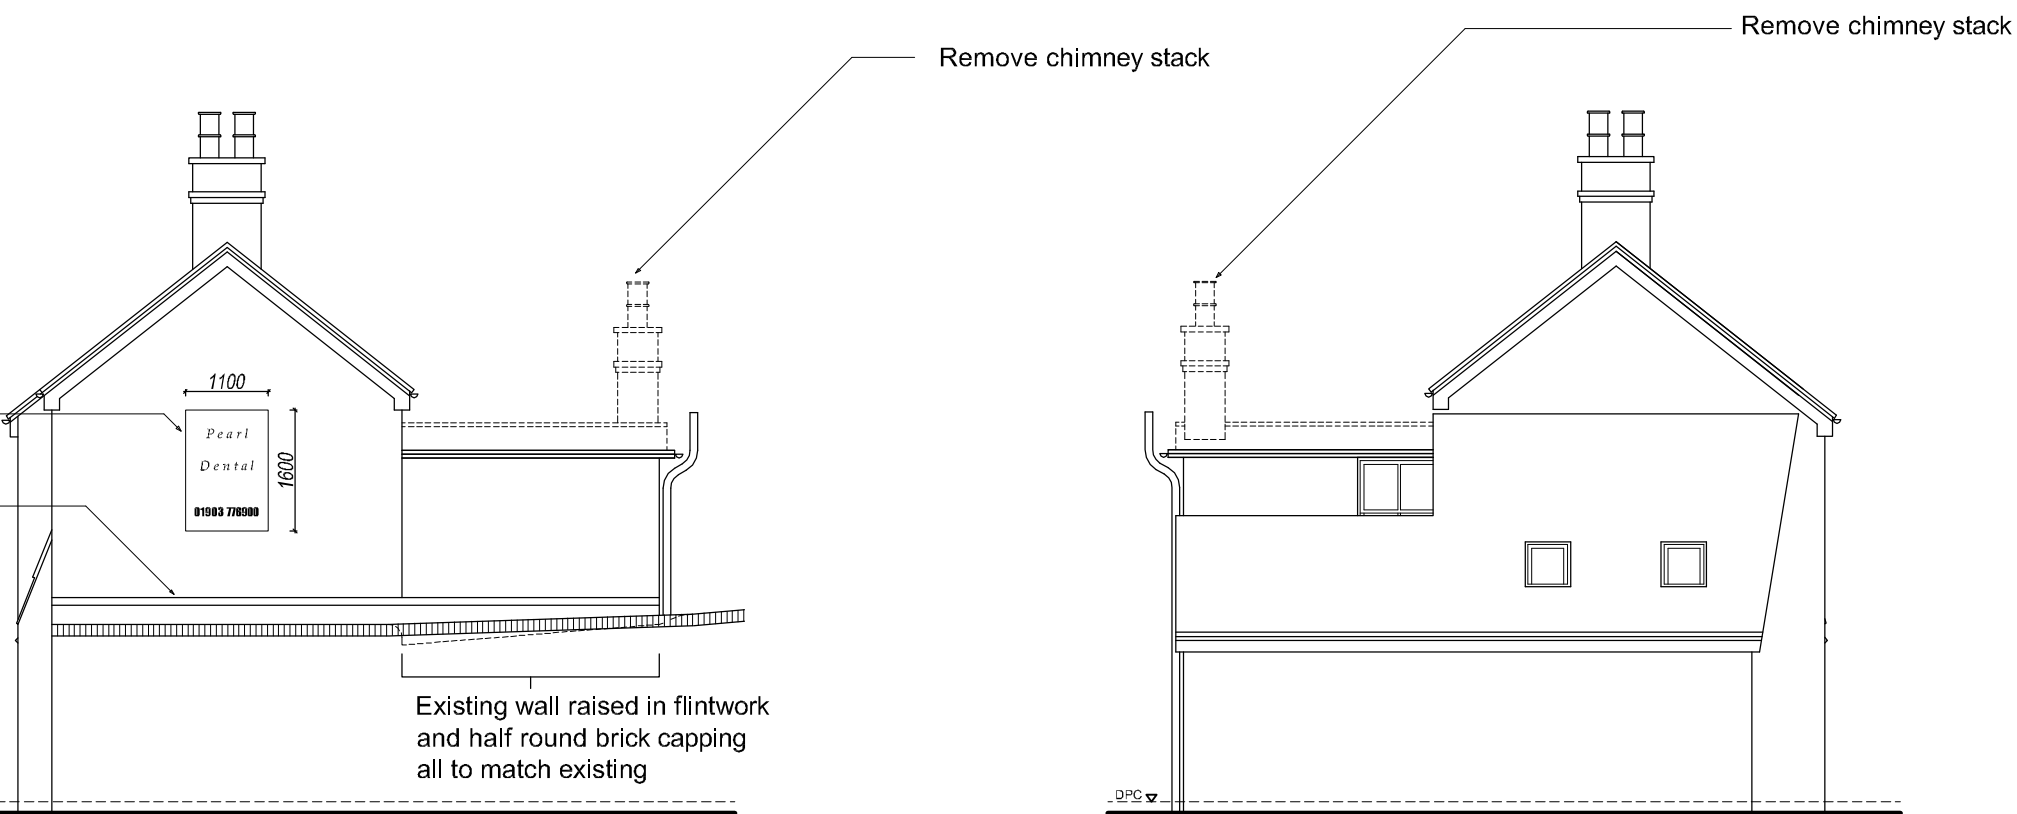

Side Elevation 1:100

Side Elevation 1:100

First Floor Plan 1:50

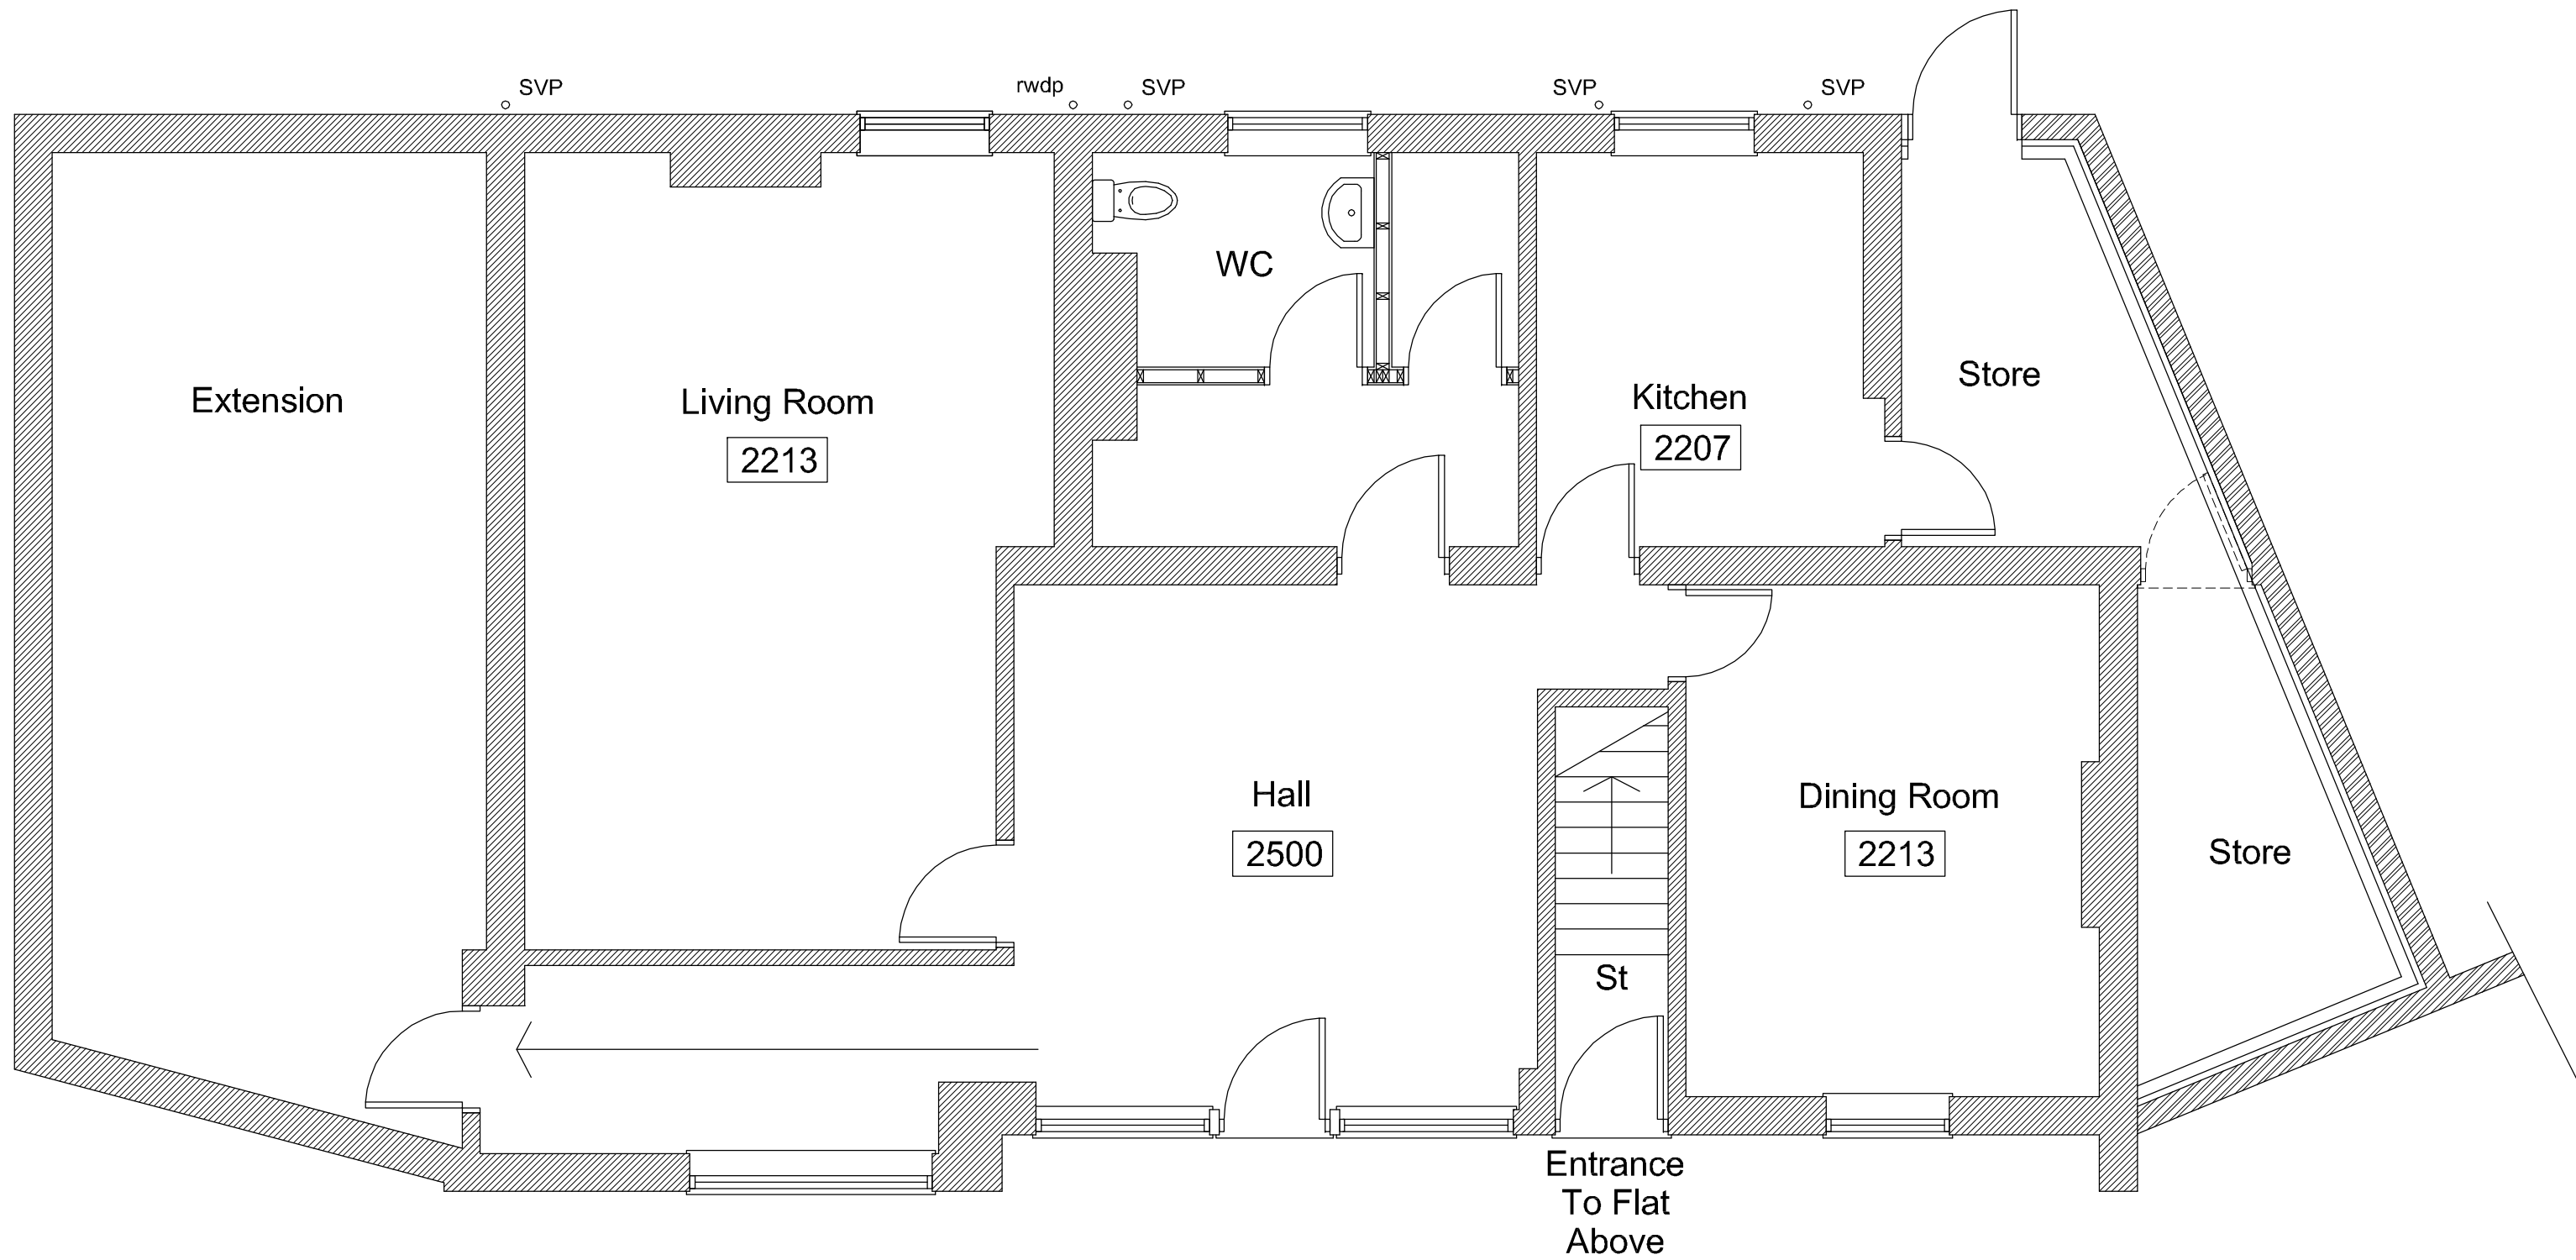

Rear Elevation 1:100



Front Elevation 1:100

Ground Floor Plan 1:50

----- ITEMS SHOWN DASHED TO BE REMOVED

2620 Floor to ceiling spot heights

1m 2m 3m 4m 5m
1:100 Scale Bar

1m 2m 3m 4m 5m
1:50 Scale Bar

FOR PLANNING

Rev.	Date	Description	By
------	------	-------------	----

Client Mr Stan Lee	
Project Alterations to: Pearl Dental, the Blaber House, Angmering	
Drawing Title Plans and Elevations as Proposed	
Copyright of: Sussex Architectural Services Wicket View Cuckfield Lane Warringlid West Sussex Tel: (01444) 461355 Email: info@sussexarchitecturalservices.co.uk	
Scale 1:50, 1:100@A1	Drawing Number 14-136-02
Date August 2014	
Drawn -	