
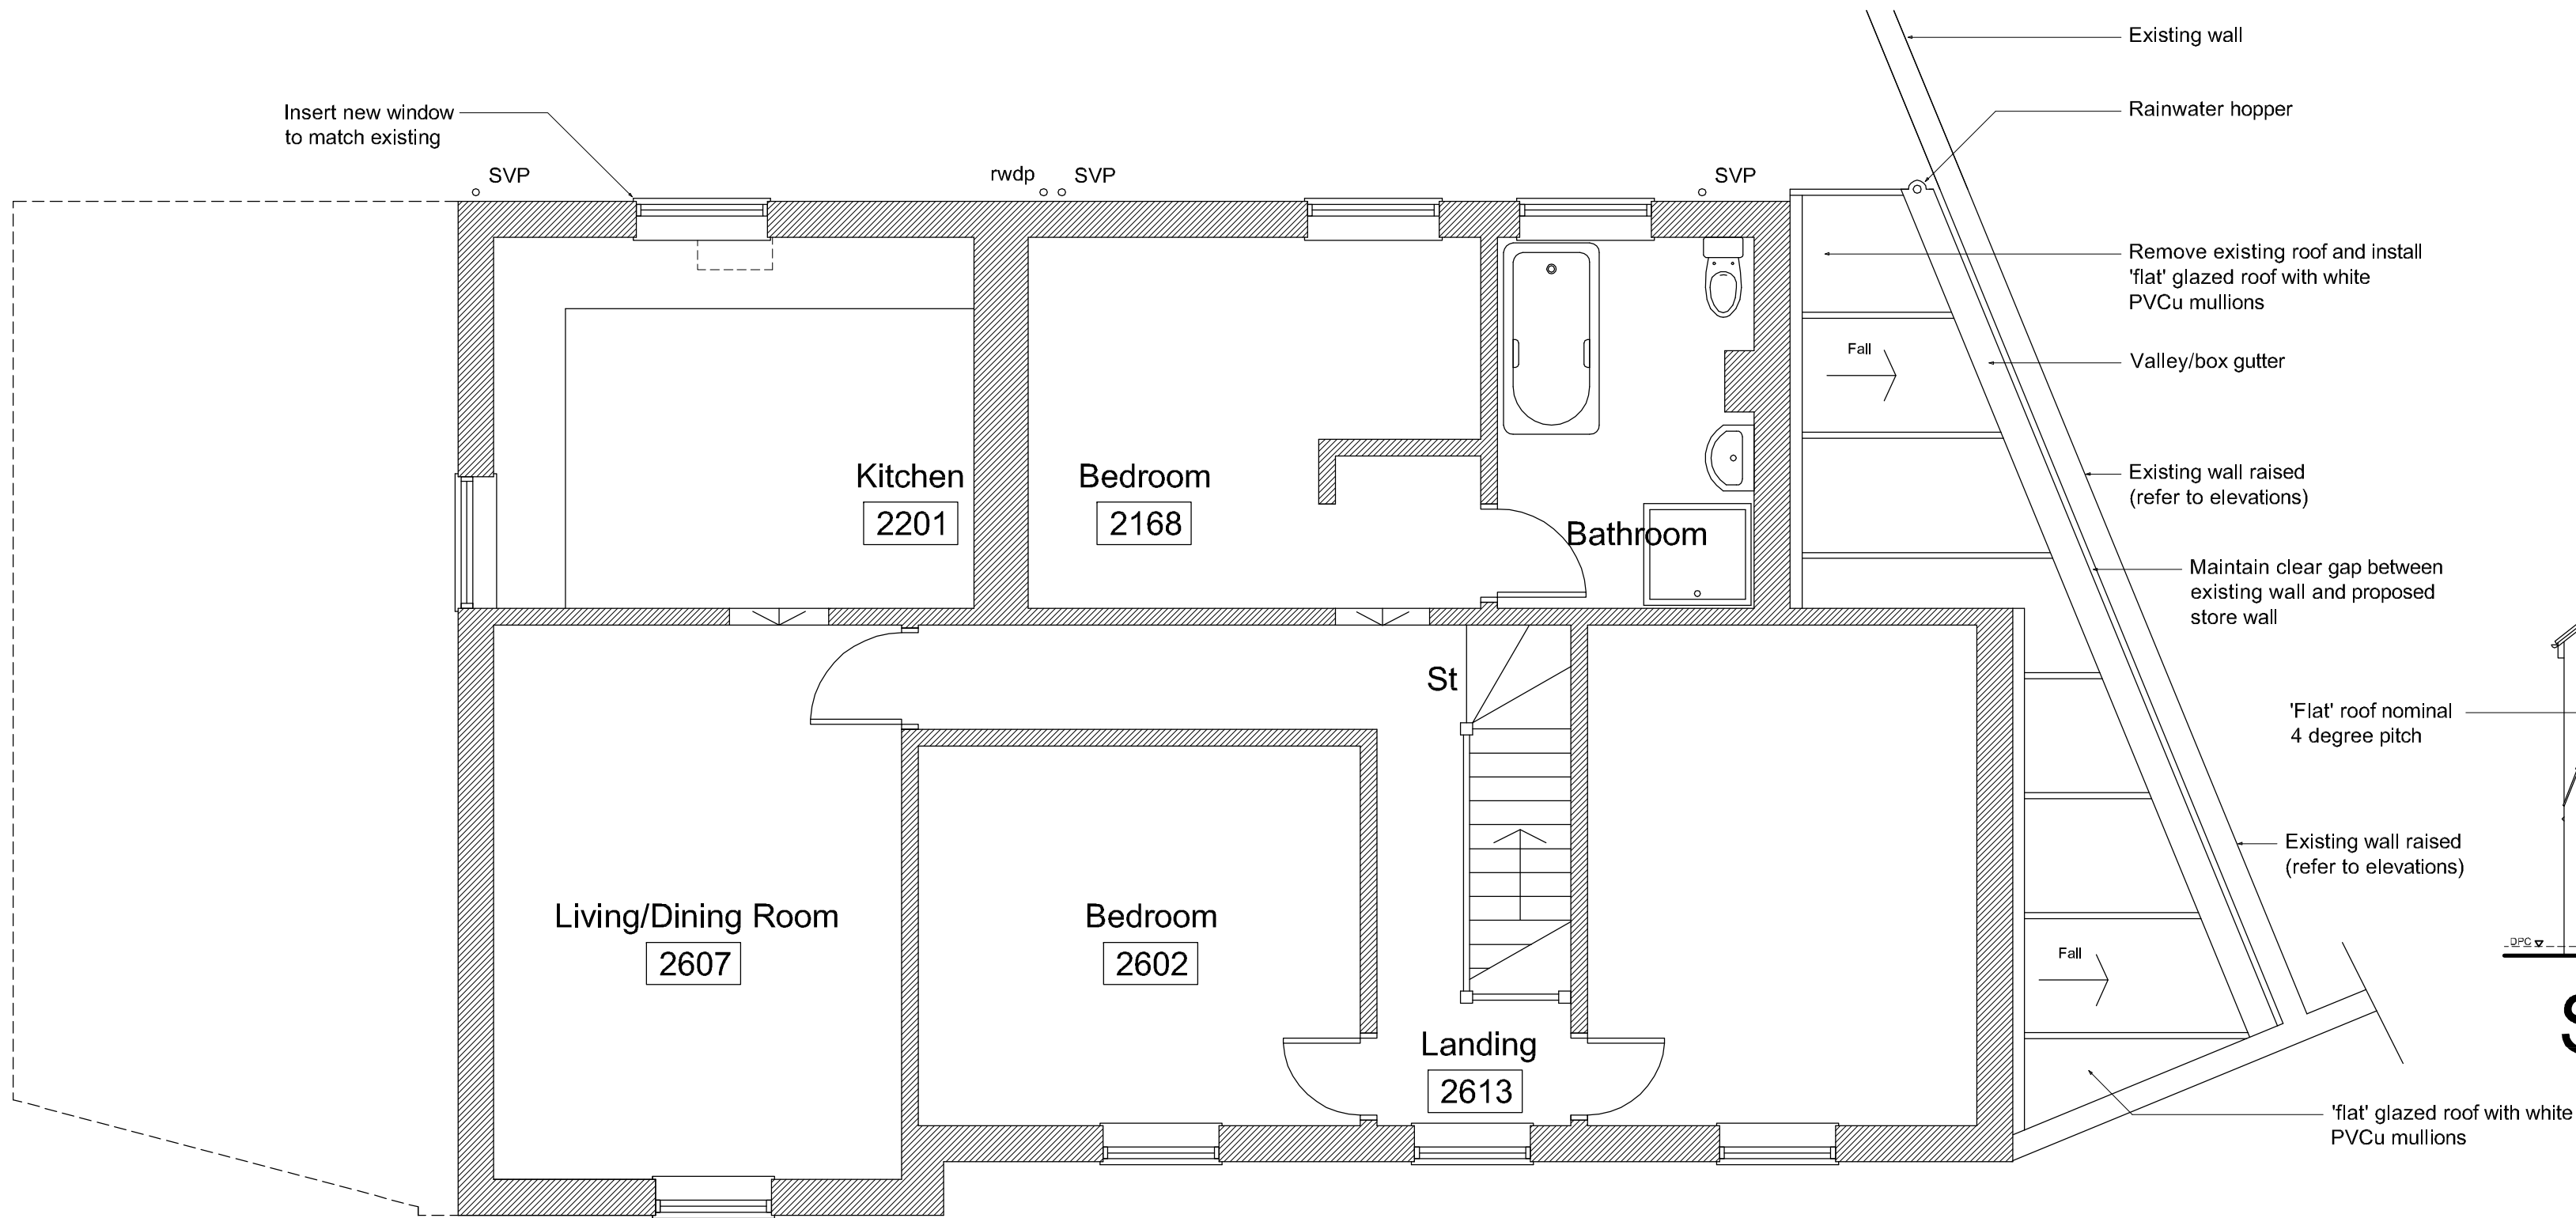


NOTE:
The contractor is to check all site dimensions and levels before work starts.
Do not scale from the drawing. Report any discrepancies.

This drawing must be read with and checked against all structural and other specialist drawings, specifications and bills of quantities.
Report any discrepancies.


The contractor is to comply with all current British Standards and Building Regulations whether or not specifically stated on these drawings.

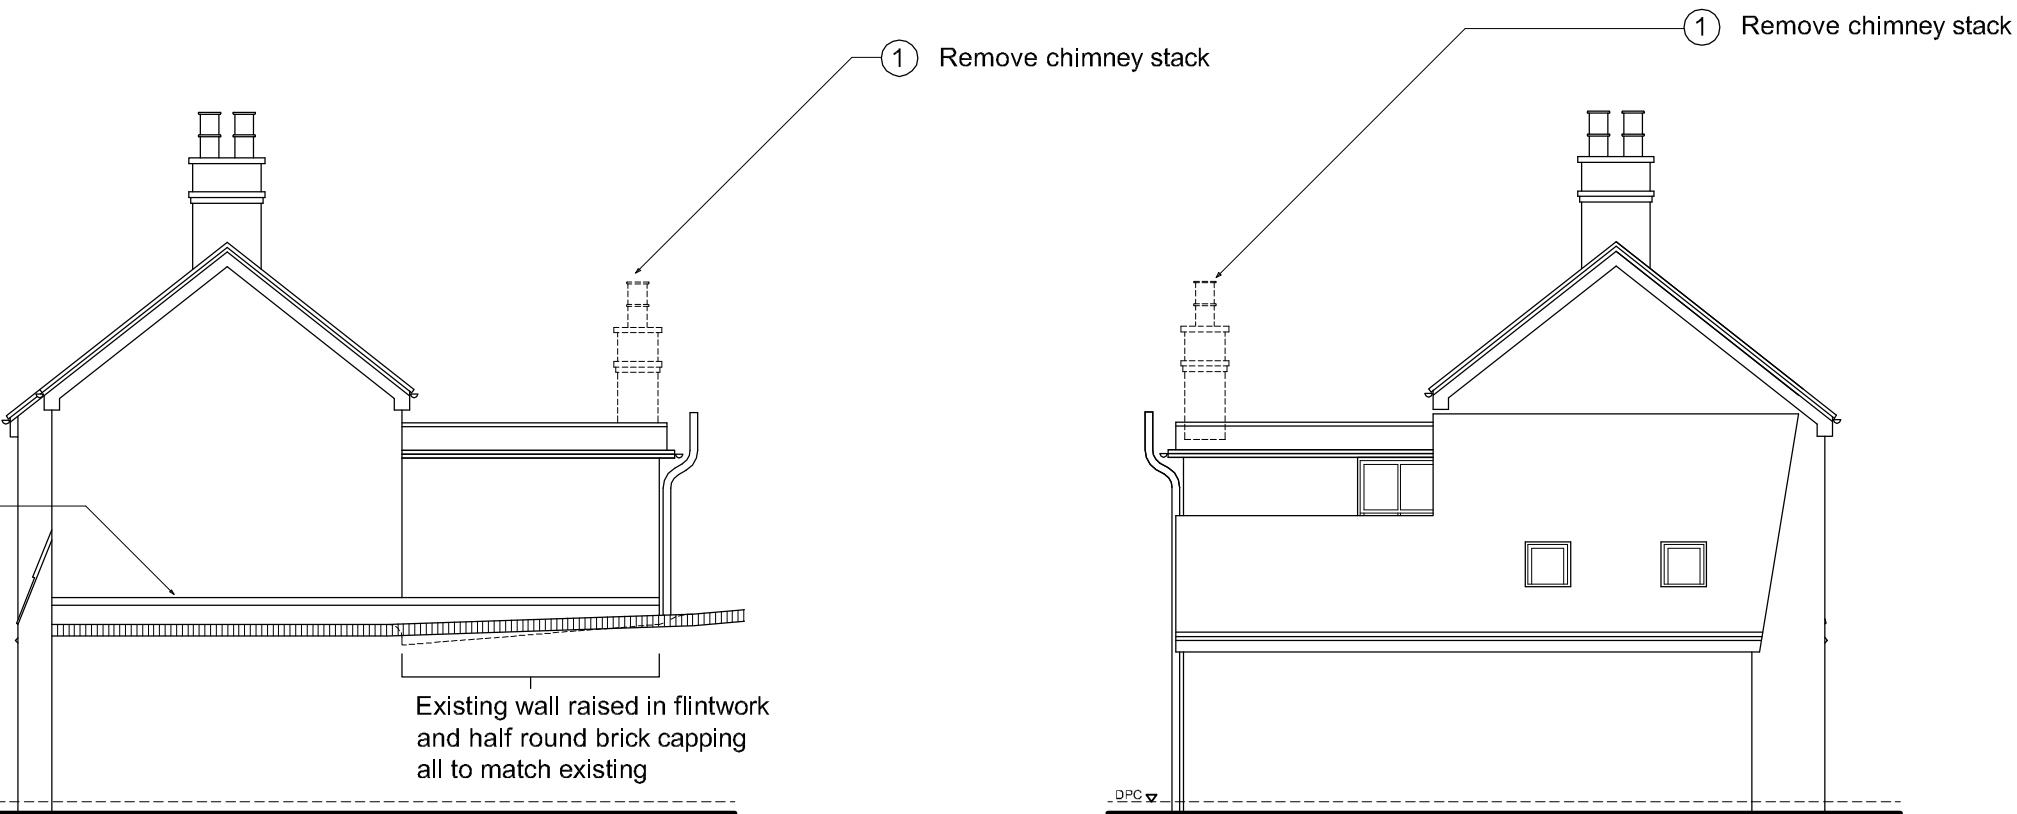


Side Elevation 1:100

Side Elevation 1:100

First Floor Plan 1:50

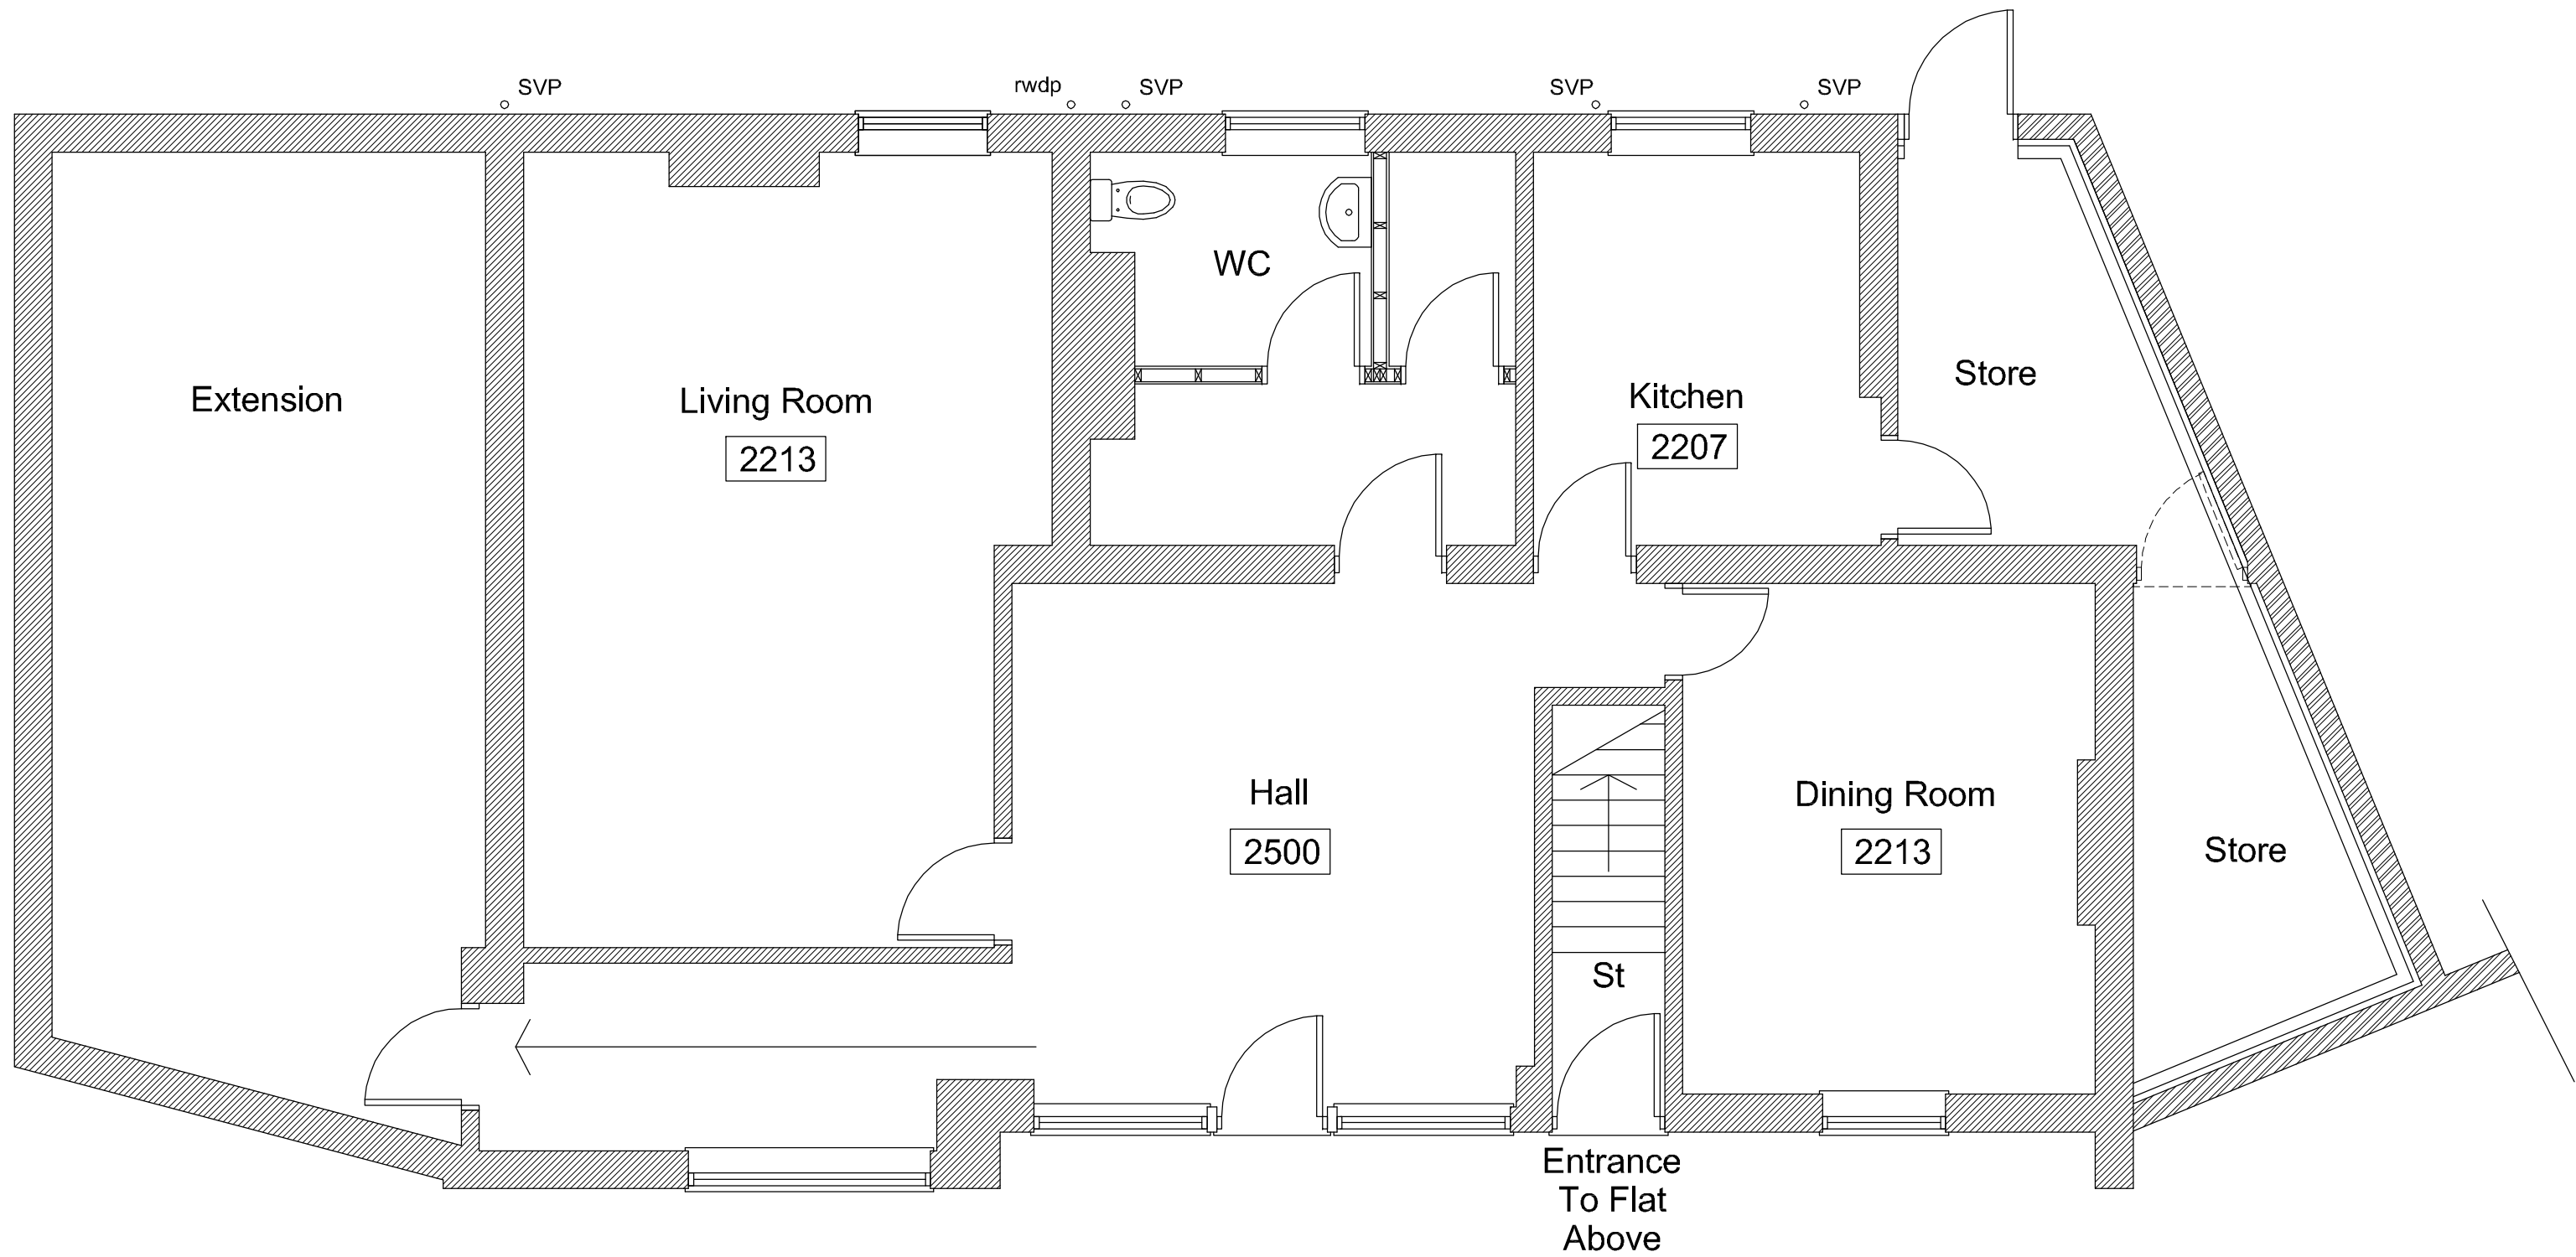

Ground Floor Plan 1:50

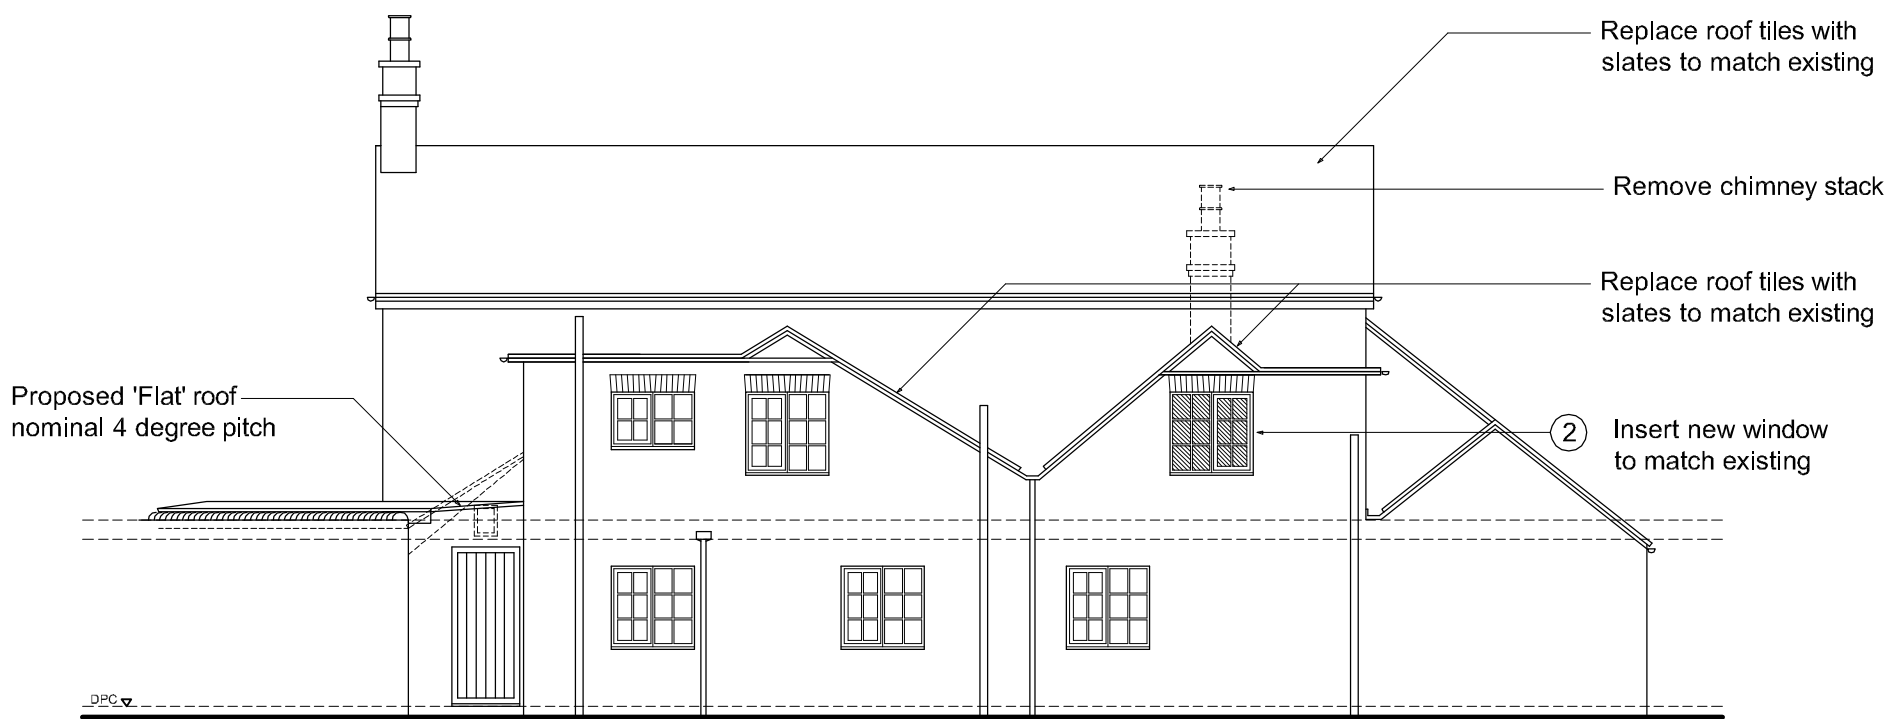

Rear Elevation 1:100



Front Elevation 1:100

- ① Stack is in a poor state of repair and responsible for ingress of water at 1st floor. Stack is located to the rear of the property and only visible from limited public areas. Its removal would not be considered detrimental to the Principal elevation
- ② Proposed new window is to be a direct copy of the adjacent 1st floor window

----- ITEMS SHOWN DASHED TO BE REMOVED

2620 Floor to ceiling spot heights

1m 2m 3m 4m 5m

1:100 Scale Bar

1m 2m 3m 4m 5m

1:50 Scale Bar

FOR PLANNING

Rev.	Date	Description	By
------	------	-------------	----

Client
Mr Stan Lee

Project
Alterations to:
Pearl Dental, the Blaber House,
Angmering

Drawing Title
Plans and Elevations
as Proposed

Copyright of:
Sussex Architectural Services
Wicket View
Cuckfield Lane
Warringlid
West Sussex
Tel: (01444) 461355
Email: info@sussexarchitecturalservices.co.uk

Scale	1:50, 1:100@A1	Drawing Number	14-136-02
Date	August 2014		
Drawn	-		A