

103900m.N

103880m.N


103860m.N

103840m.N

103820m.N

103800m.N

Site Plan (1:200)

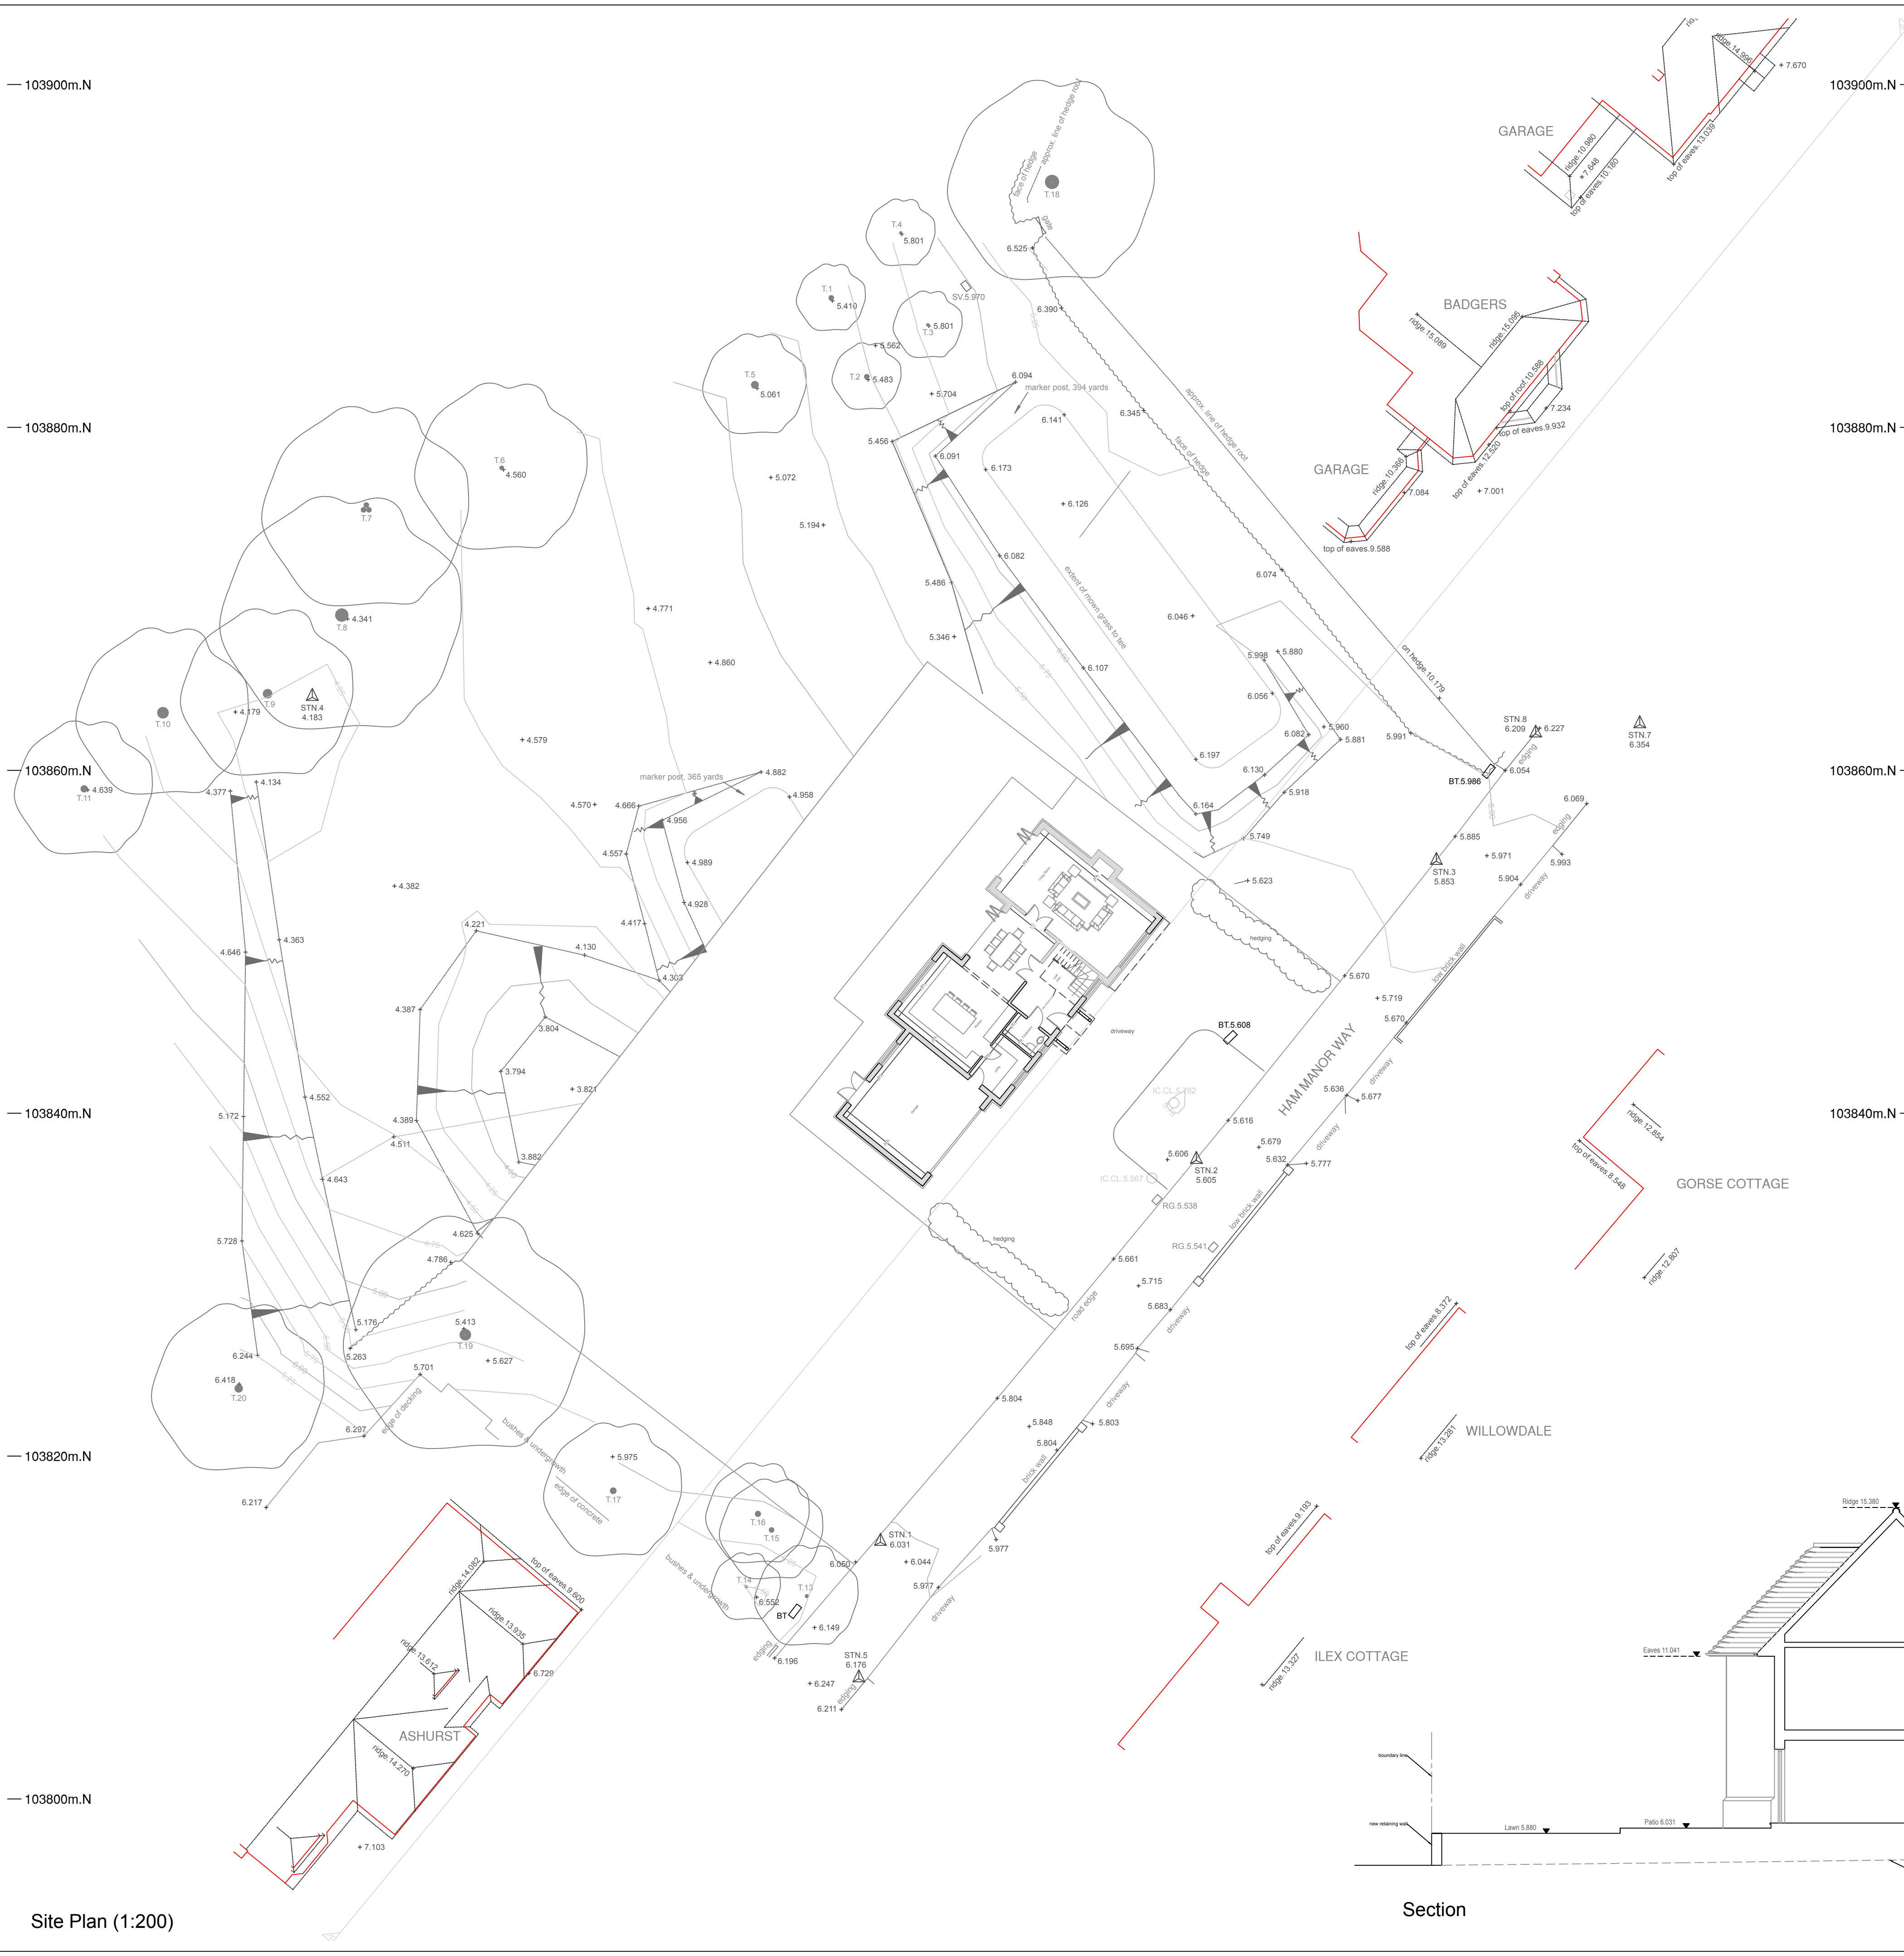

GARAGE

BADGERS

GARAGE

GORSE COTTAGE

WILLOWDALE

ILEX COTTAGE

Section

Ridge 15.360

Eaves 11.041

Lawn 5.880

Path 6.031

Driveway 6.031

Ridge of road

Site Location Plan (1:1250)

Ordnance Survey (c) Crown Copyright 2017. All rights reserved. Licence number 100022432

Site Block Plan (1:500)

"For the avoidance of doubt the land identified in this plan is exactly the same as land approved for development in the Certificate of Law Development A/212/17/CLP"

Revisions		
Rev	Description	By
d	Block Plan Amendment	LW
c	Site Boundary Amendment	LW
b	Client Amendments	LW
a	Section Through Site Added	LW

All dimensions to be checked on site prior to commencement of work, except for planning purposes.
This drawing is the copyright of
Inspired Design Studio Ltd.
and may not be copied, altered or reproduced in any way without written authority.

Client: Mr & Mrs Jones	
Project Address: Land at the 9th Tee Ham Manor Way Angmering	
Drawing Title: Proposed Site Plans & Section	
Drawing Number: 1202.02.d	
Scale:	As stated printed @ A1
Date:	06/02/2019