




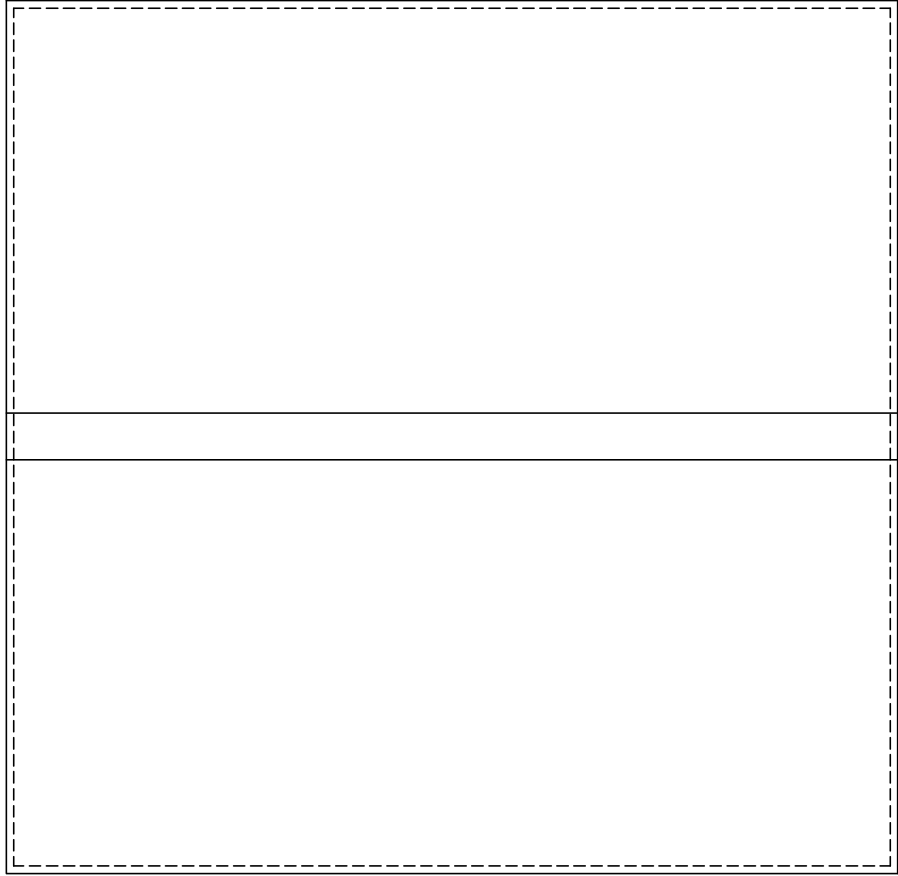

ROOF PLAN
EXISTING GARAGE 1:50

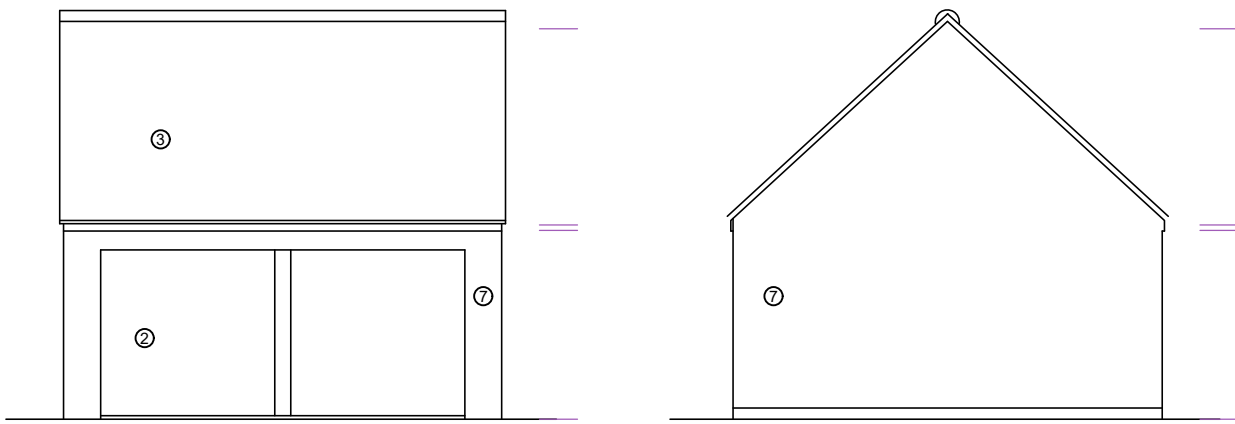

SIDE ELEVATION
SOUTH

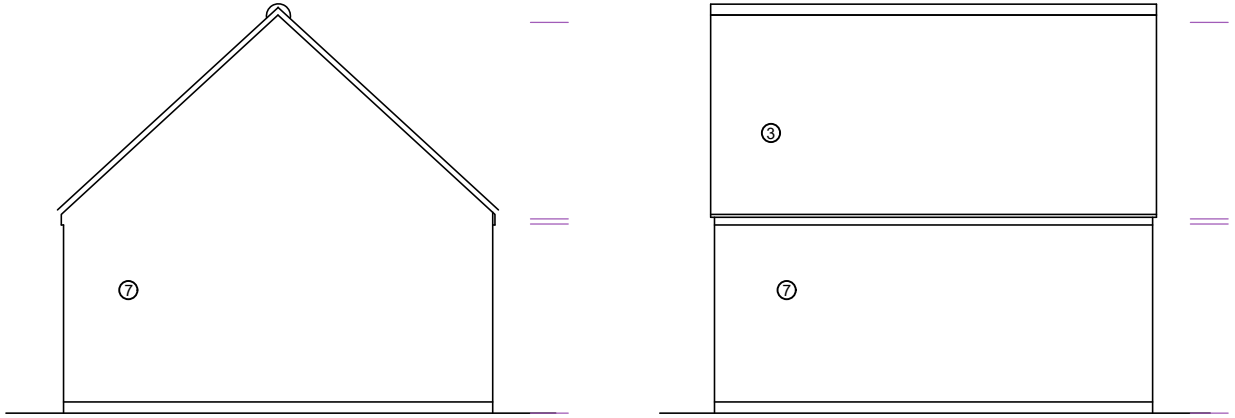


REAR ELEVATION
WEST


EXISTING ELEVATIONS (GARAGE) 1:100

Elevations Key:

- ① _ Existing brick wall
- ② _ Existing window/door
- ③ _ Existing roof tiles
- ④ _ Proposed window/door
- ⑤ _ New brick wall matching existing
- ⑥ _ New tiles matching existing
- ⑦ _ Existing render wall
- ⑧ _ New screen

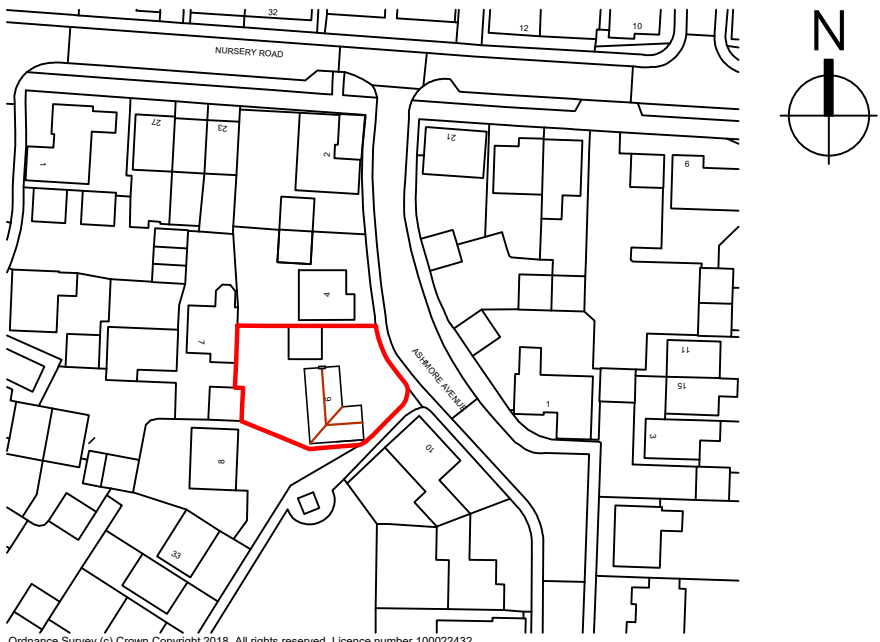

LOCATION PLAN 1:1250

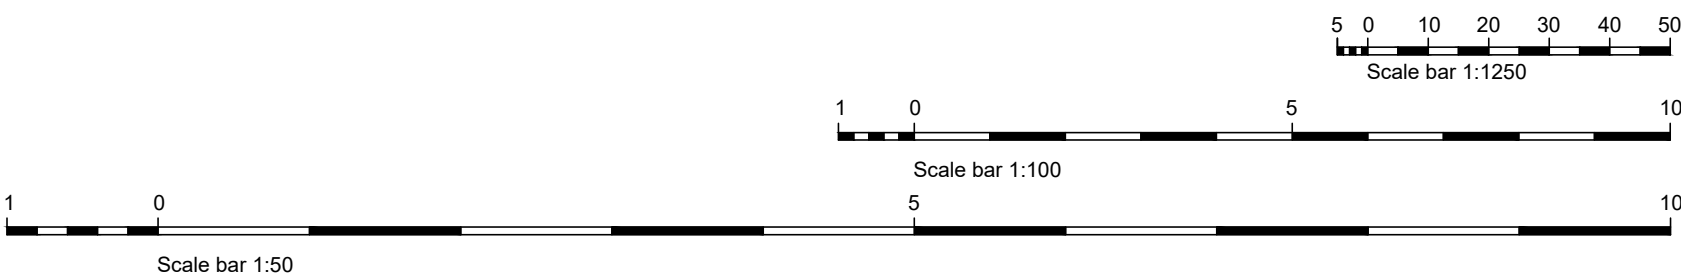

Health & Safety

It is the responsibility of the Client to ensure compliance with the Construction (Design & Management) Regulations 2015. The Regulations impose obligations and responsibilities on Clients, Designers and Contractors. Additional responsibilities are imposed on those acting as Principal Designer, Principal Contractor, Designer and Contractor. Additional information regarding the obligations and responsibilities can be discussed with Caldotec Ltd or the Principal Designer.

rev.	Details	Date



01903 859176
info@caldotec.co.uk
www.caldotec.co.uk

Issued for:	Drawn	Checked
Discussion	LG	LG
Planning Application		
Building Control		
Construction Issue		
As Built		

EXISTING FLOOR PLANS,ELEVATIONS AND
LOCATION PLAN

Mr & Mrs Mcdonald

As Shown on A
15/06/2018
16183/0