



READ IN CONJUNCTION WITH WRITTEN LISTED STATEMENT

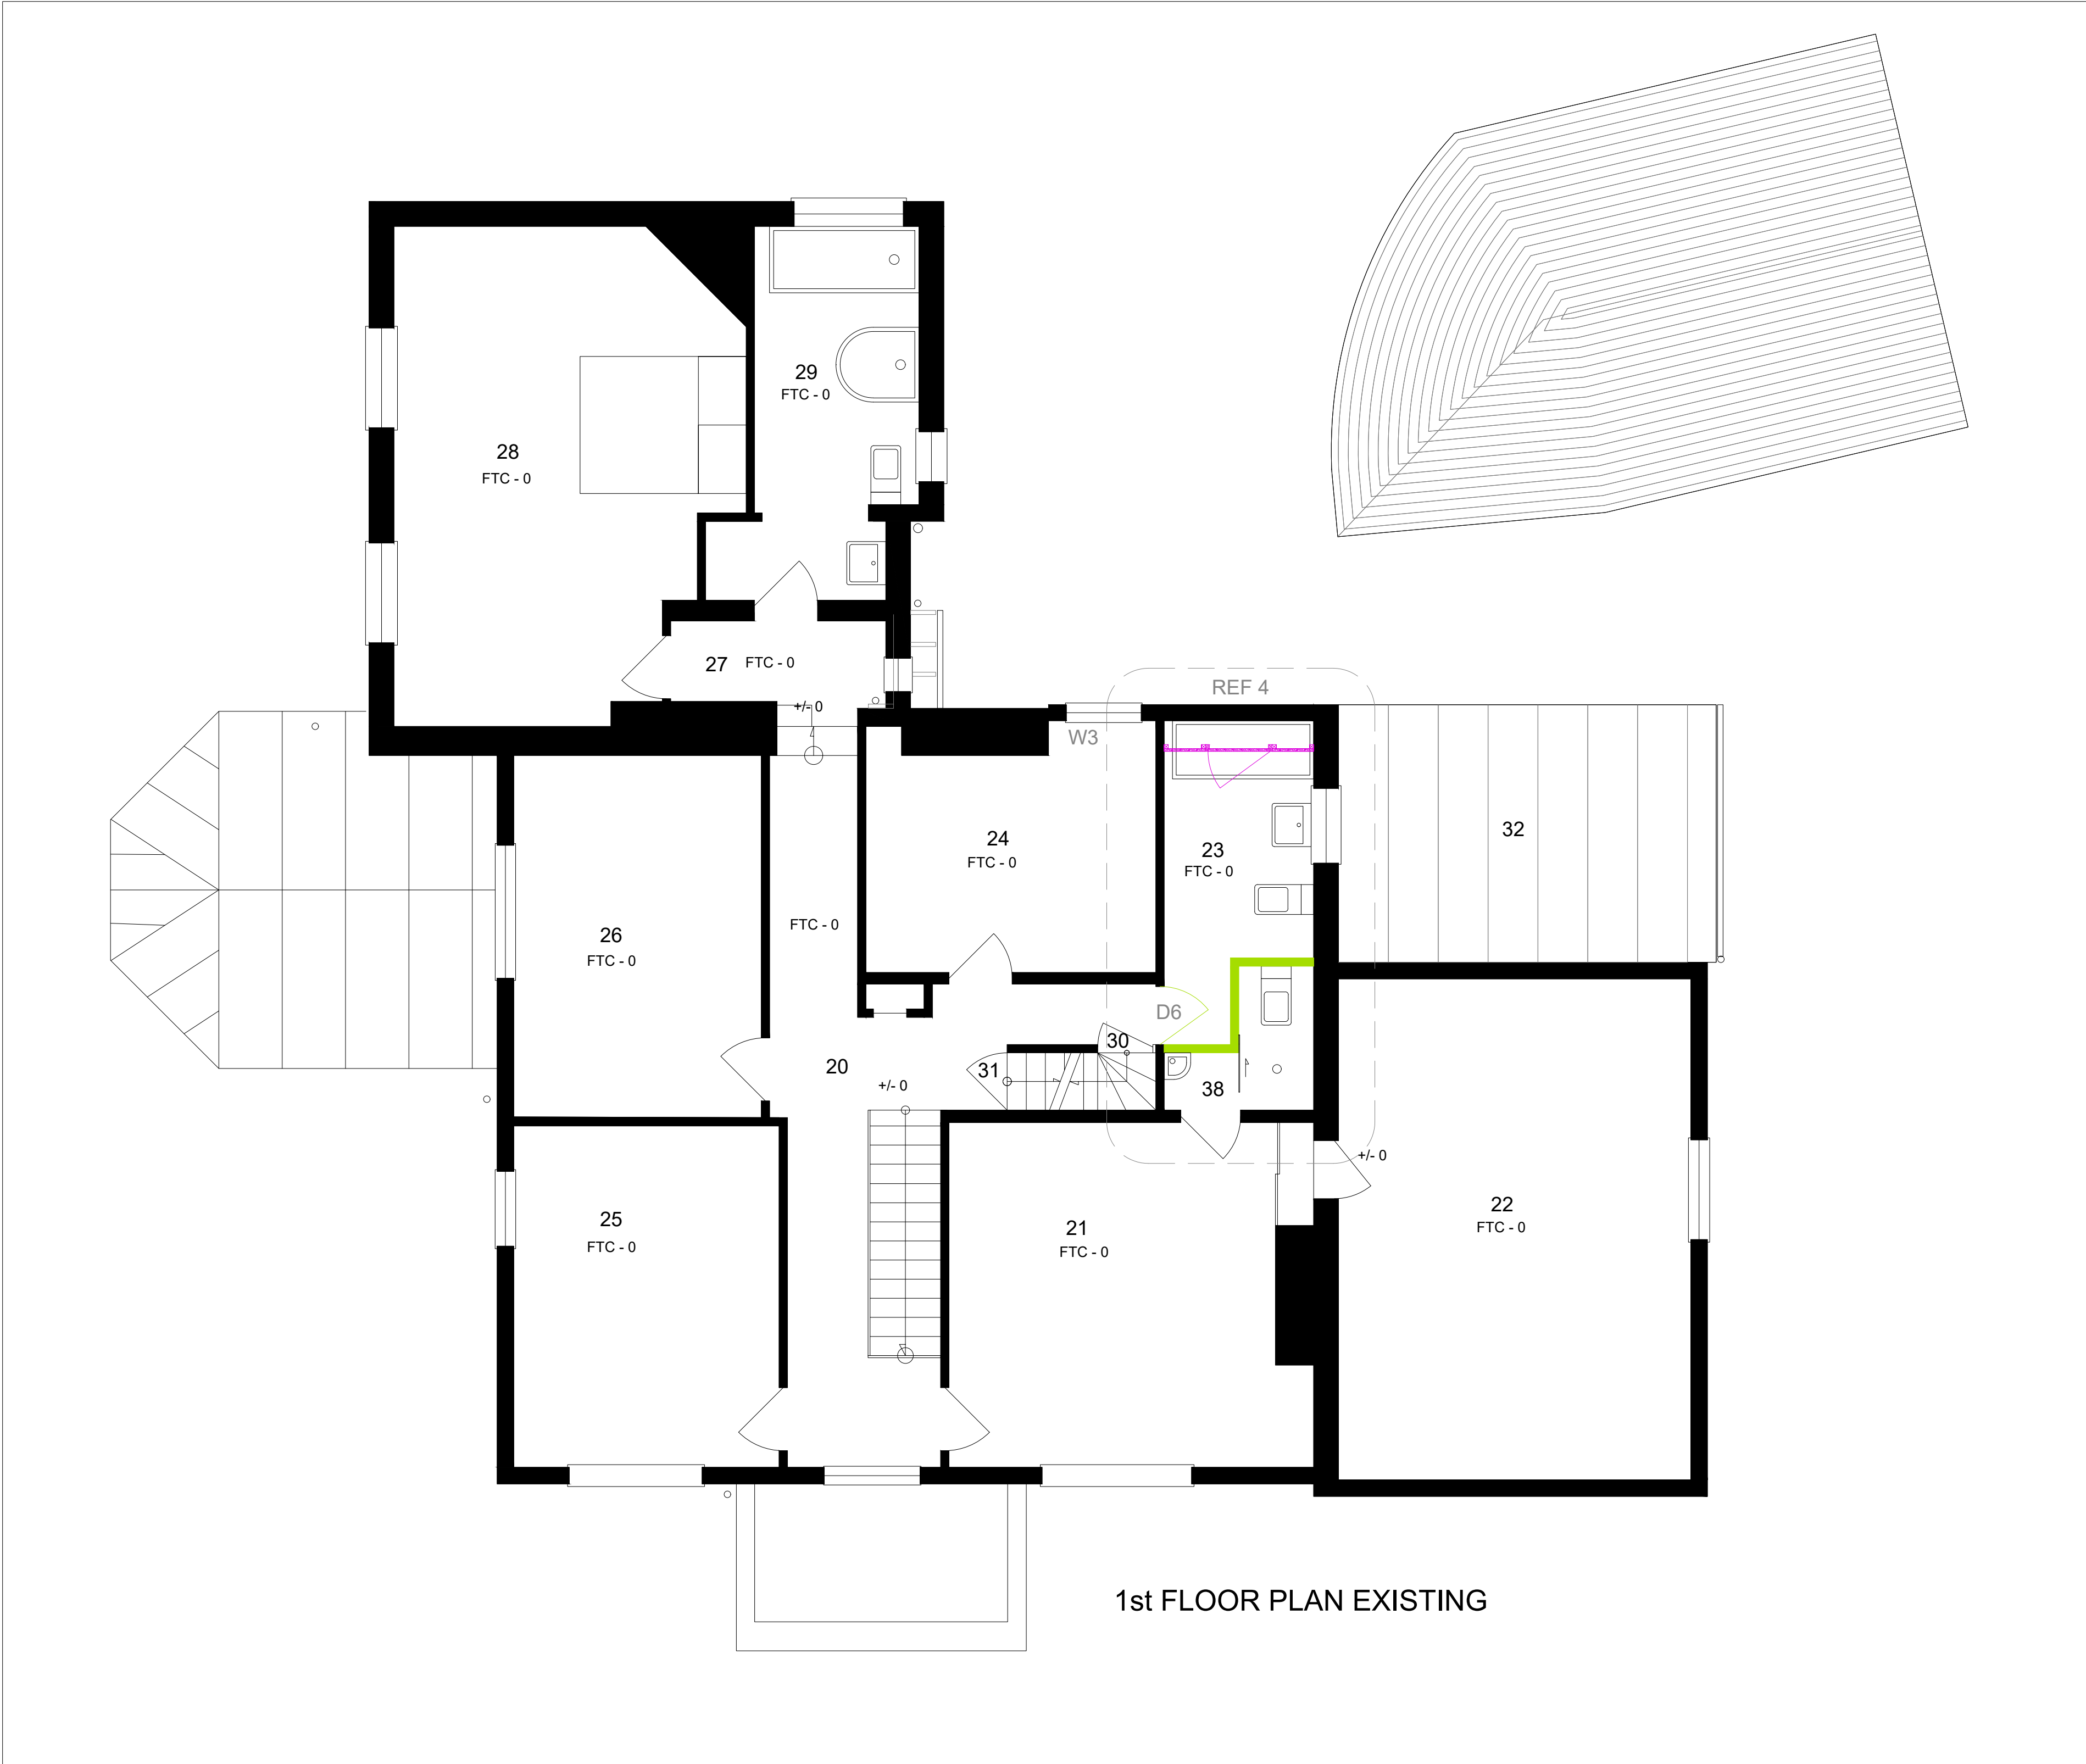

Room and Garden Labels

- Entrance from street
- Lobby
- Hallway
- Drawing room
- Dining Room
- Conservatory
- Hallway 2
- Lounge
- WC
- Back door
- Kitchen
- Utility
- Pantry
- Store 1
- Garage
- Store 2
- Store 3
- Original staircase to 1st floor
- Staircase to basement
- Hallway, 1st floor
- Bedroom 1
- Loft room
- Bathroom 1
- Bedroom 2
- Bedroom 3
- Bedroom 4
- Hallway
- Bedroom 5
- Bathroom 2
- Staircase to attic
- Original staircase to ground floor
- Carport - PVC roof over
- Attic room 1
- Attic room 2
- Basement
- Driveway
- Gardens
- Ensuite, New
- Walls, remove
- Walls, new

1ST FLOOR PLAN - BEFORE & AFTER, ALTERATIONS HIGHLIGHTED

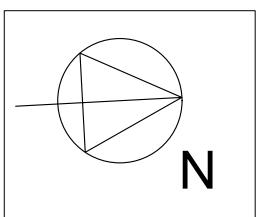

Aaron Davies Design Consultancy
The Loft
21a Kensington Park
Easton
Bristol BS5 0NU
M: 07868 053 951
E: design@aarondavies.eu

Copyright Statement
The copyright for this drawing/plan is exclusively the property of Aaron Davies Design and must not be copied, in part or whole, nor used in any other way without written permission.

Paper Scale
0 10mm 30mm 50mm
Drawing Scale 1:100
0 1m 2m 3m 4m 5m

Project reference	Waterton House	Project Number	70
Drawing title	1st Floor Plan Before & After Layout	Drawing Number	54 B
Client	Jim and Fenella Davies	Scale	1:50
Site Address	Waterton House, Angmering, W. Sussex BN16 4JR	Plot Date	26-Jan-21
		Drawn by	----
		Revision Date	----
		Revision Number	----
		Paper Size	ISO full bleed A1 (841.00 x 594.00 MM)