



READ IN CONJUNCTION WITH WRITTEN LISTED STATEMENT

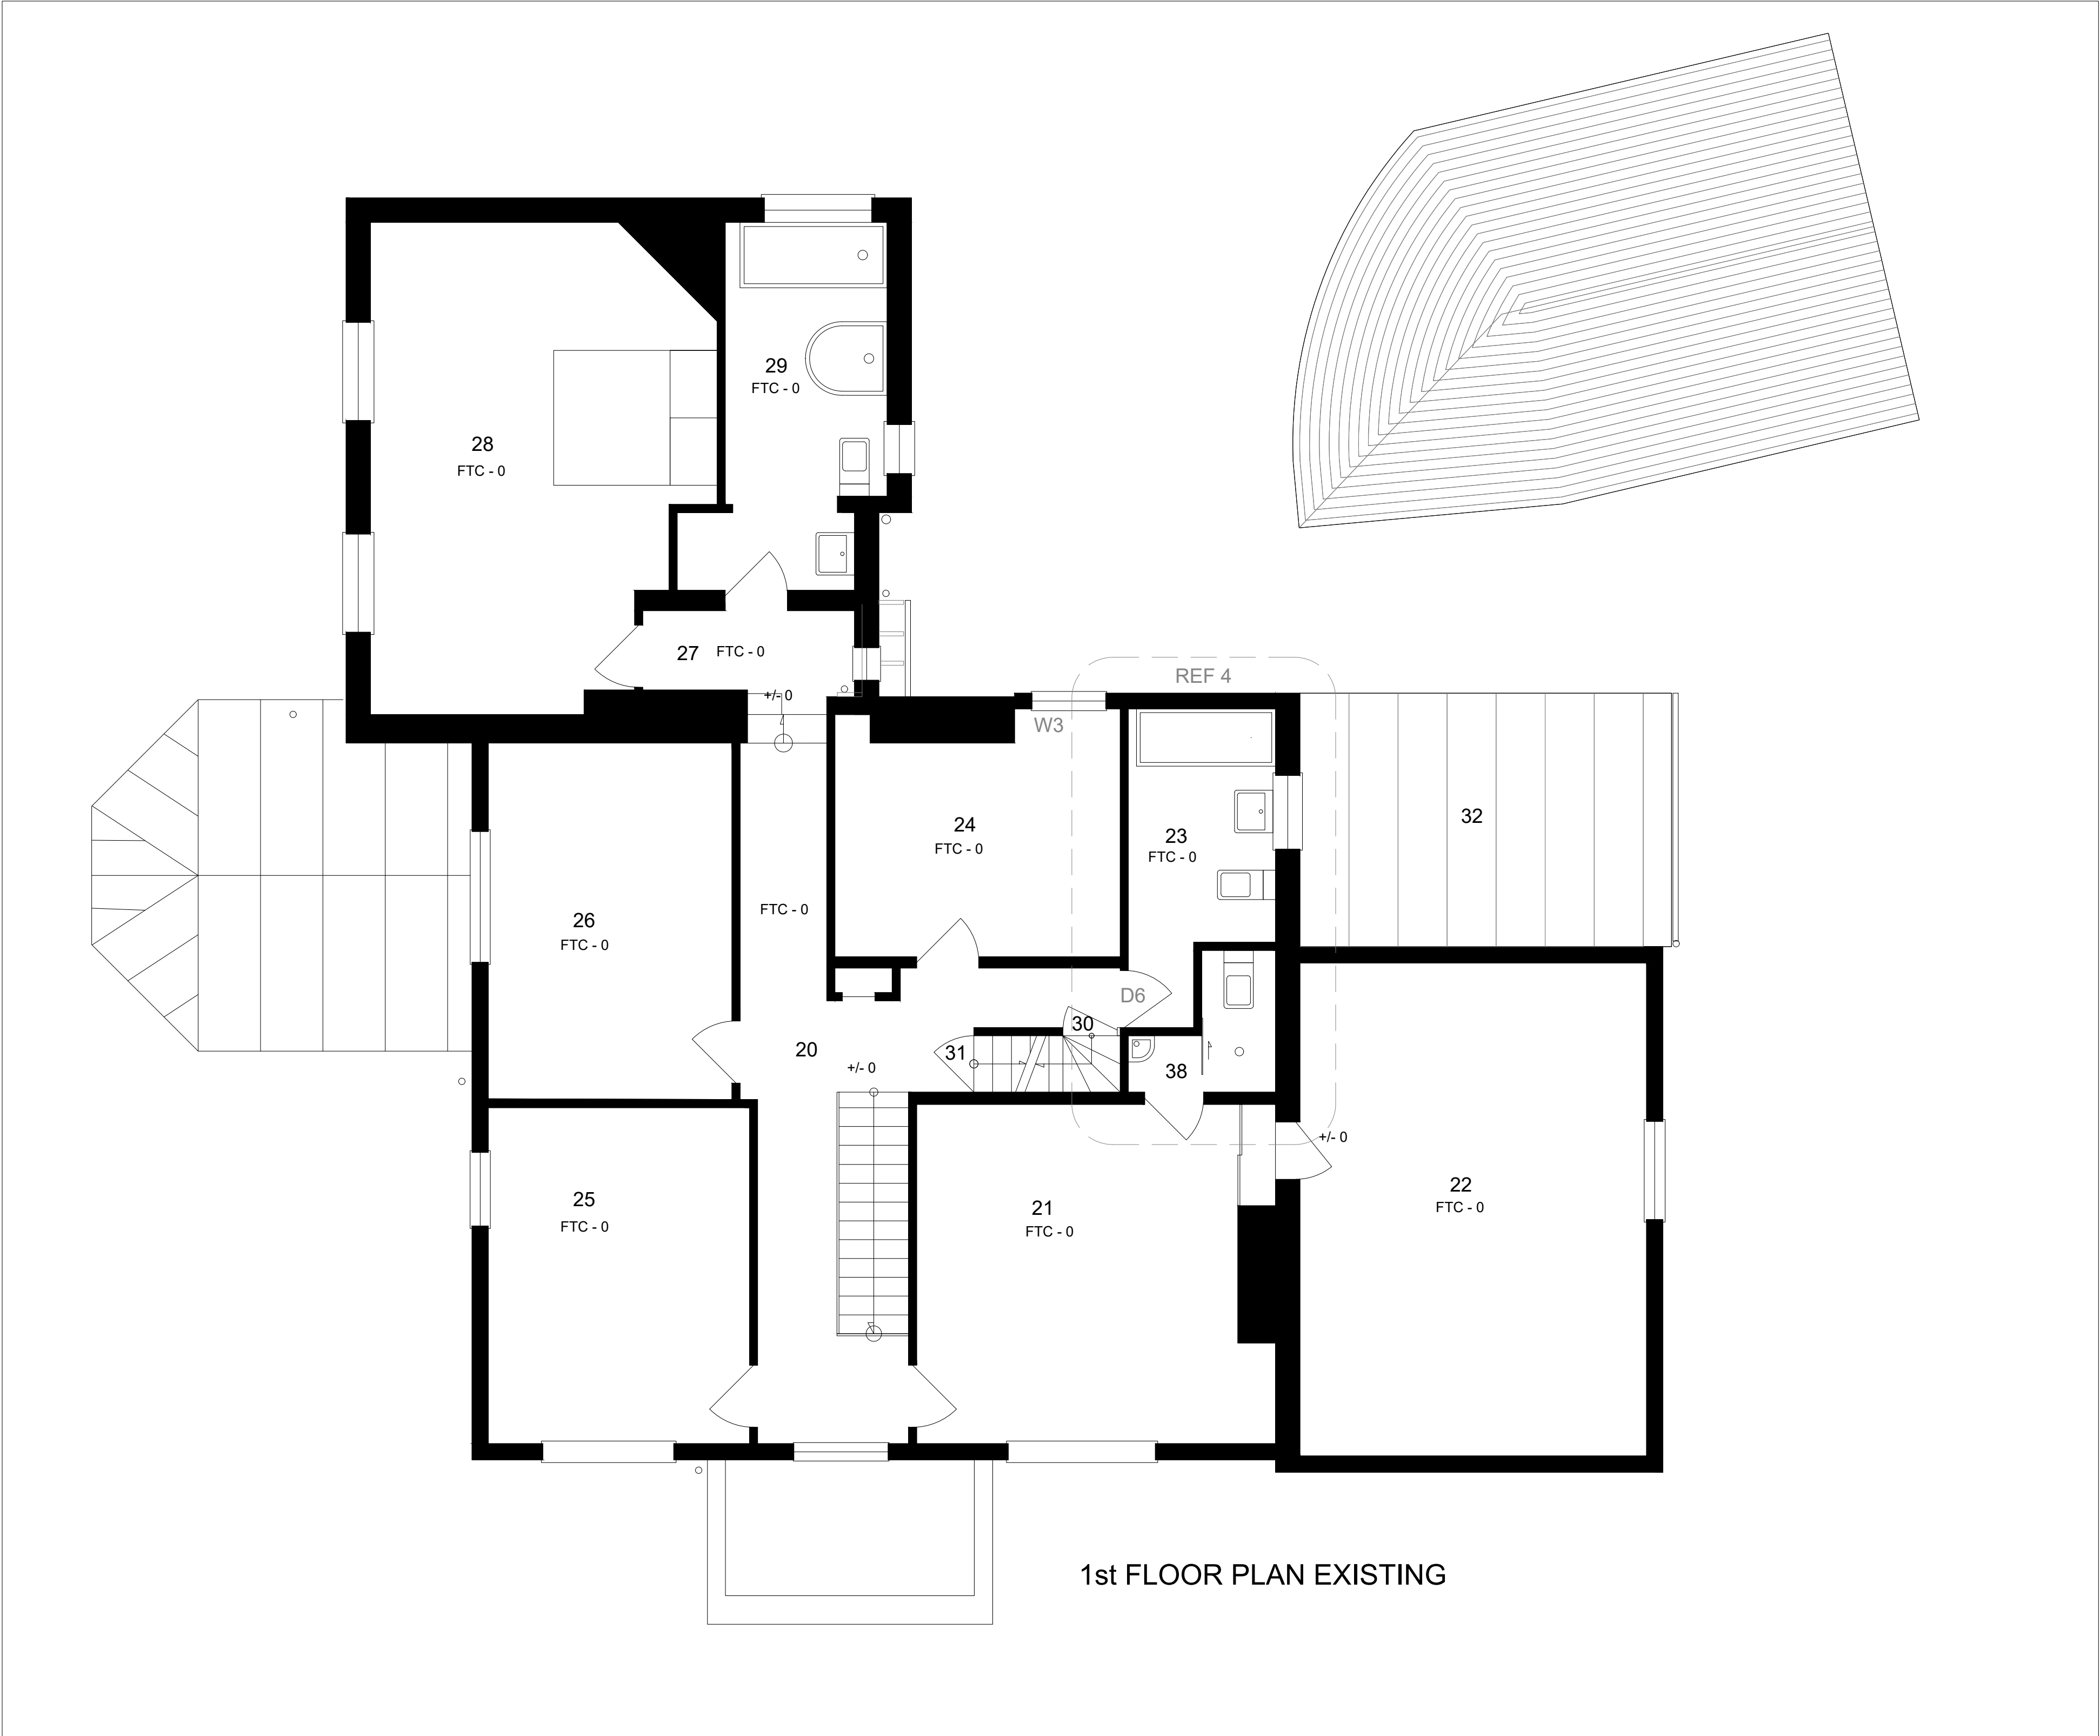

Room and Garden Labels

- 1. Entrance from street
 - 2. Lobby
 - 3. Hallway
 - 4. Drawing room
 - 5. Dining Room
 - 6. Conservatory
 - 7. Hallway 2
 - 8. Lounge
 - 9. WC
 - 10. Back door
 - 11. Kitchen
 - 12. Utility
 - 13. Pantry
 - 14. Store 1
 - 15. Garage
 - 16. Store 2
 - 17. Store 3
 - 18. Original staircase to 1st floor
 - 19. Staircase to basement
 - 20. Hallway, 1st floor
 - 21. Bedroom 1
 - 22. Loft room
 - 23. Bathroom 1
 - 24. Bedroom 2
 - 25. Bedroom 3
 - 26. Bedroom 4
 - 27. Hallway
 - 28. Bedroom 5
 - 29. Bathroom 2
 - 30. Staircase to attic
 - 31. Original staircase to ground floor
 - 32. Carport - PVC roof over
 - 33. Attic room 1
 - 34. Attic room 2
 - 35. Basement
 - 36. Driveway
 - 37. Gardens
 - 38. Ensuite, New
- Walls, remove
Walls, new

1ST FLOOR PLAN - FINAL LAYOUT AFTER ALTERATIONS (b&w)

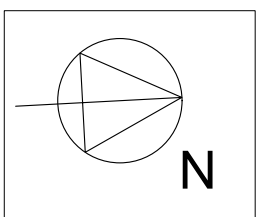

Aaron Davies Design Consultancy
The Loft
21a Kensington Park
Easton
Bristol BS5 0NU
M: 07868 053 951
E: design@aarondavies.eu

Copyright Statement
The copyright for this drawing/plan is exclusively the property of Aaron Davies Design and must not be copied, in part or whole, nor used in any other way without written permission.

Paper Scale
0 10mm 30mm 50mm
Drawing Scale 1:100
0 1m 2m 3m 4m 5m

Project reference	Waterton House	Project Number	70
Drawing title	1st Floor Plan Final Layout BW	Drawing Number	54 C
Client	Jim and Fenella Davies	Scale	1:50
Site Address	Waterton House, Angmering, W. Sussex BN16 4JR	Plot Date	26-Jan-21
		Drawn by	----
		Revision Date	----
		Revision Number	----
		Paper Size	ISO full bleed A1 (841.00 x 594.00 MM)