





1st FLOOR PLAN EXISTING 1:100

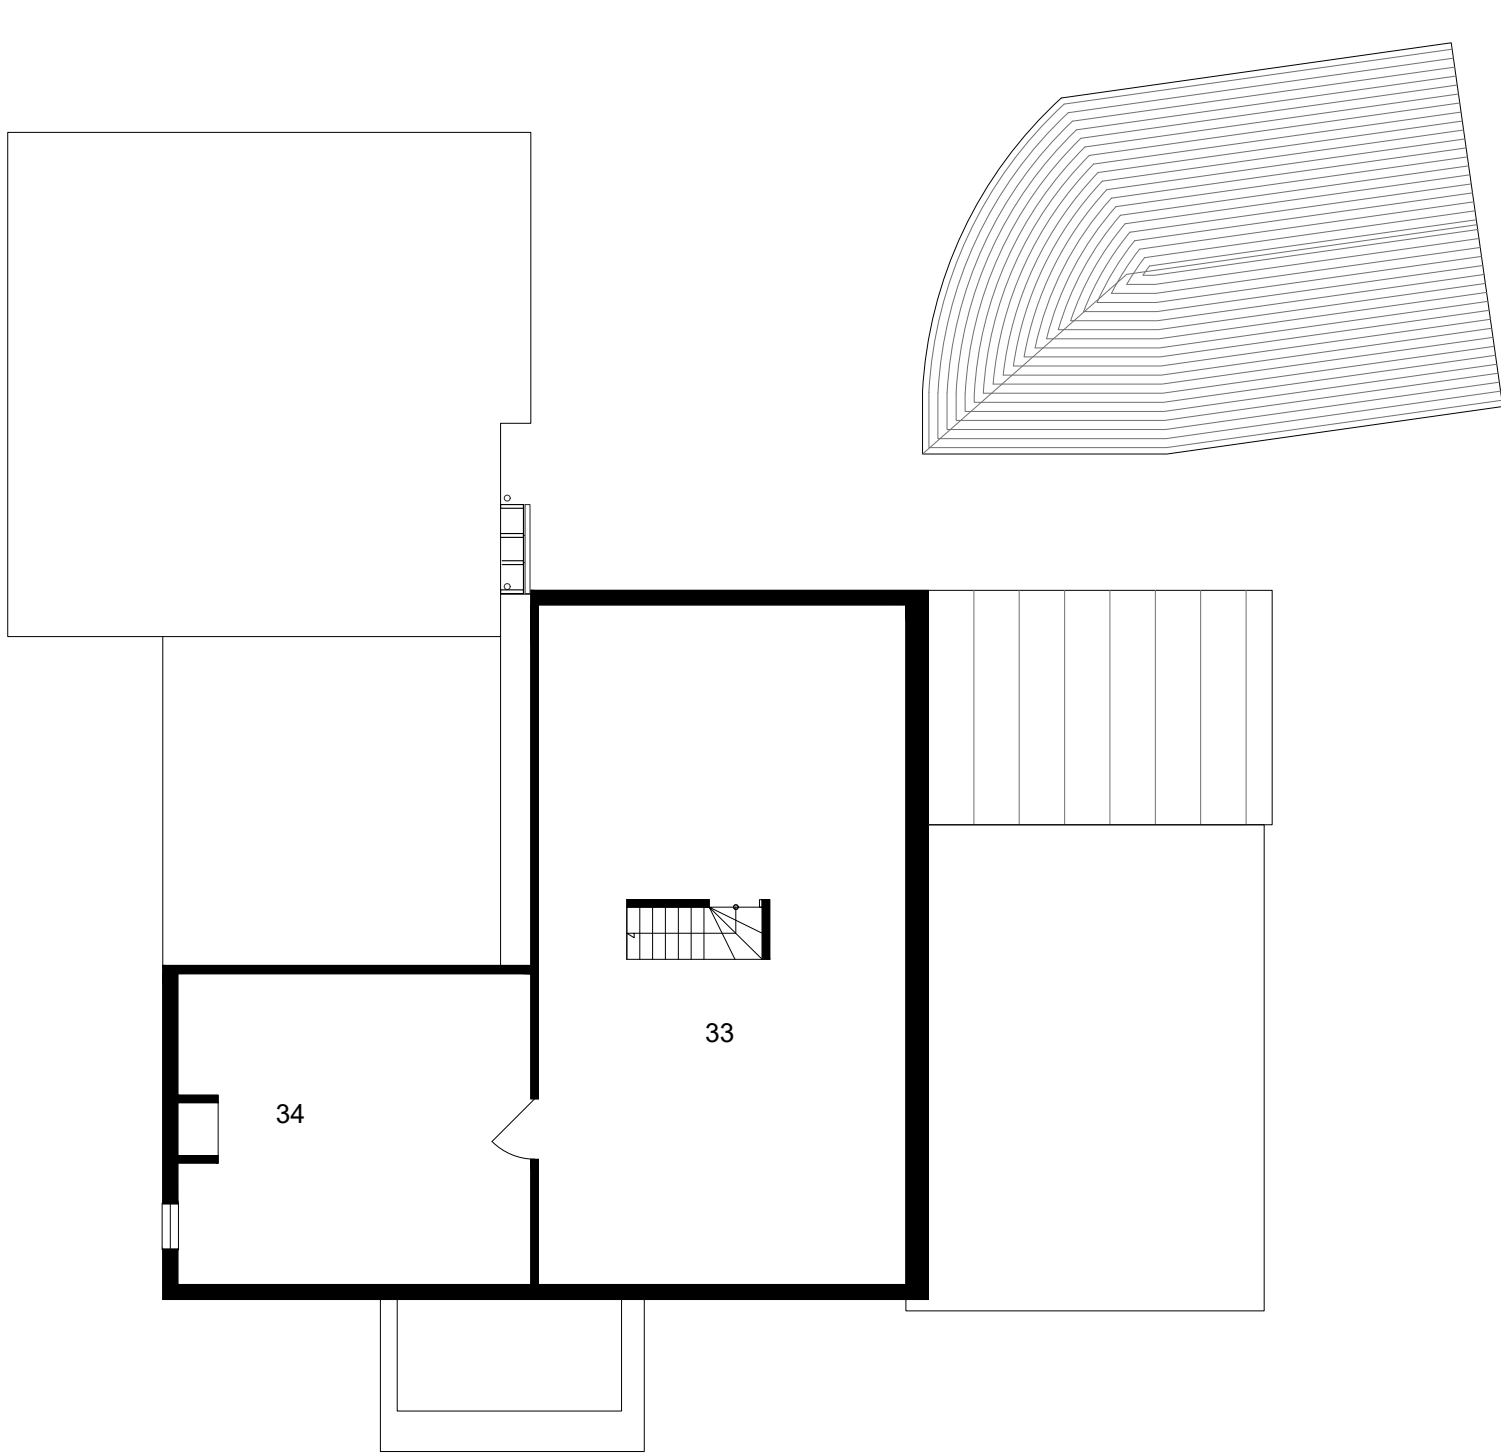


ATTIC PLAN EXISTING 1:100

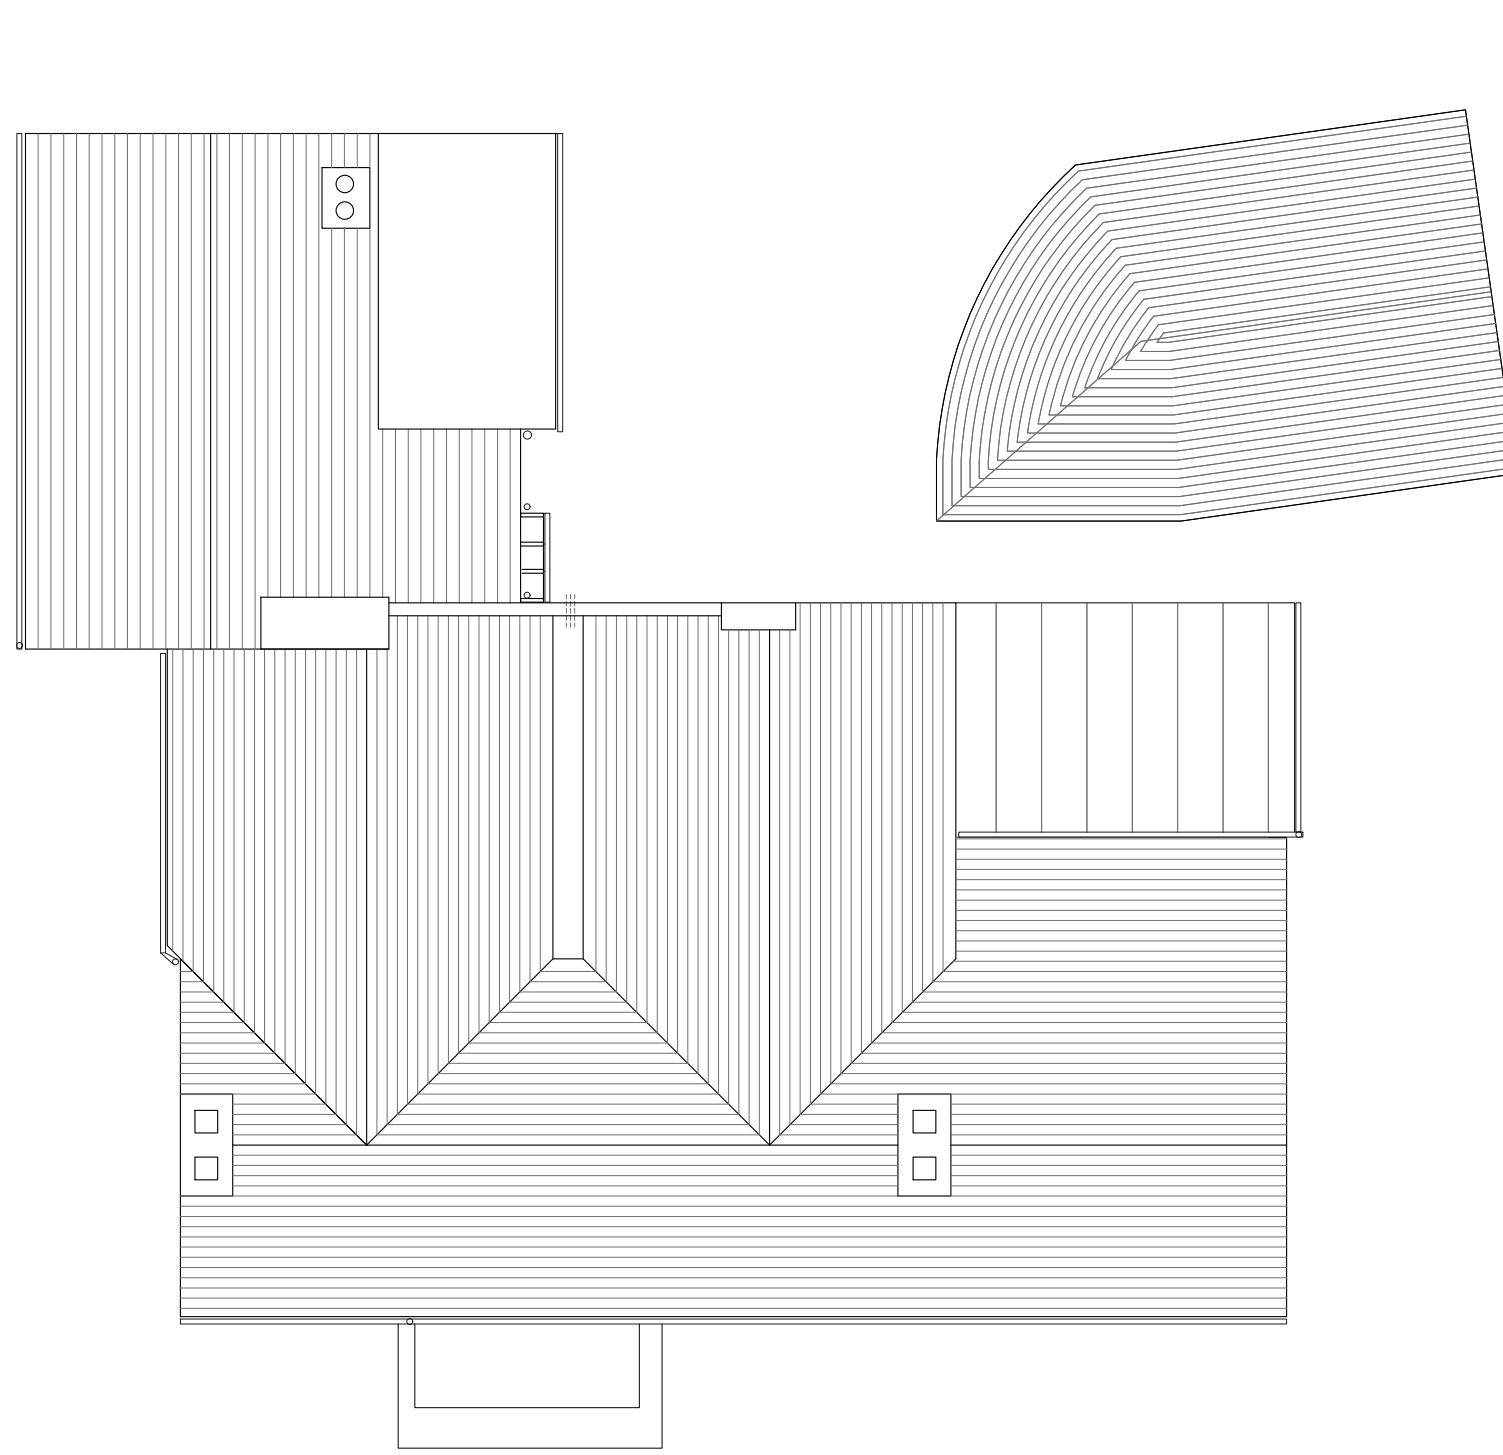


ROOF PLAN EXISTING 1:100


WATERTON HOUSE - FLOOR PLANS, EXISTING

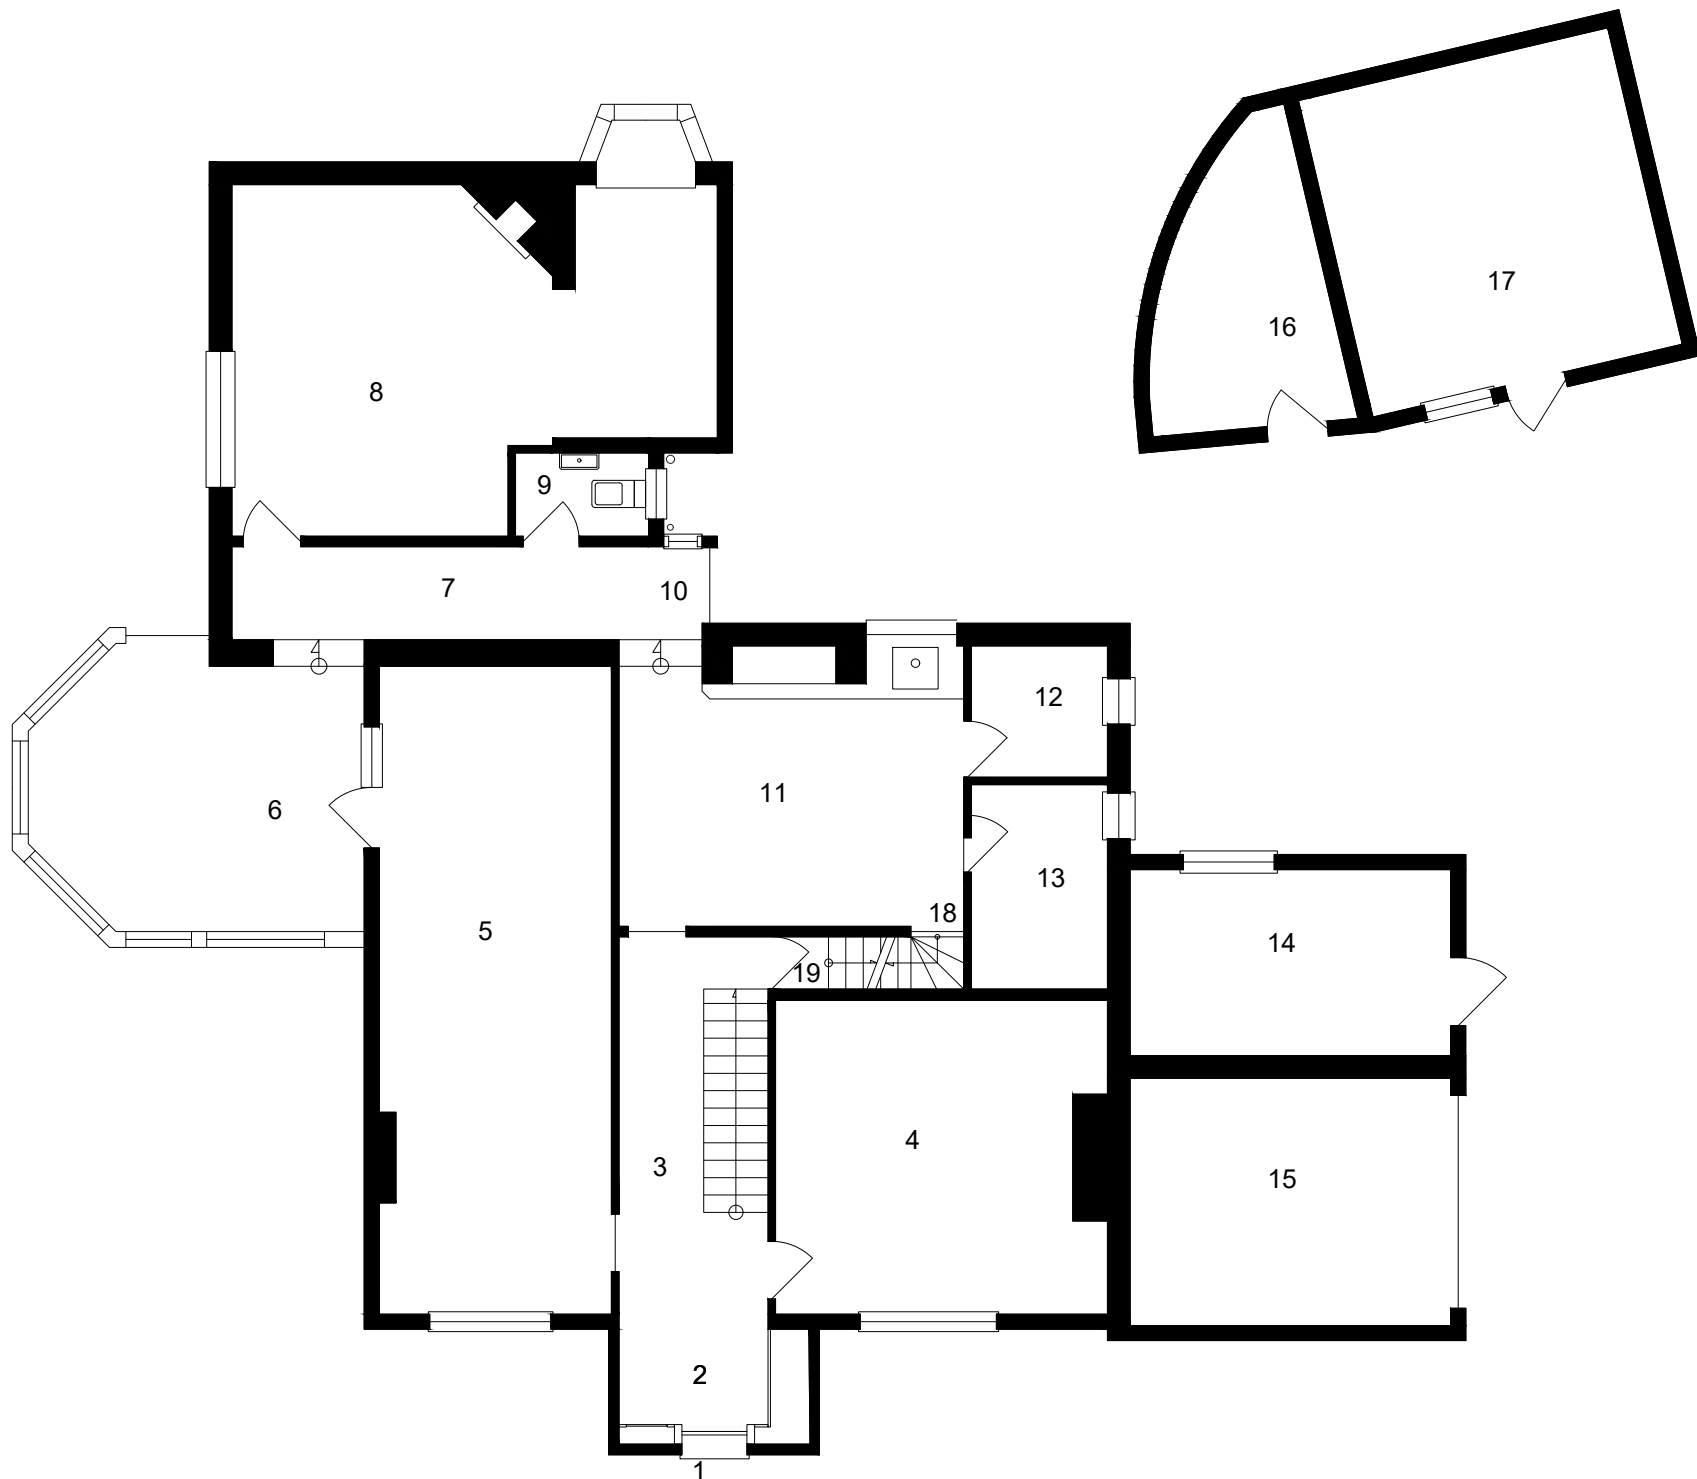

GROUND FLOOR PLAN 1:100

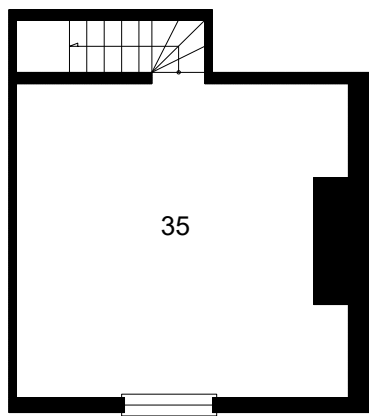


BASEMENT EXISTING 1:100

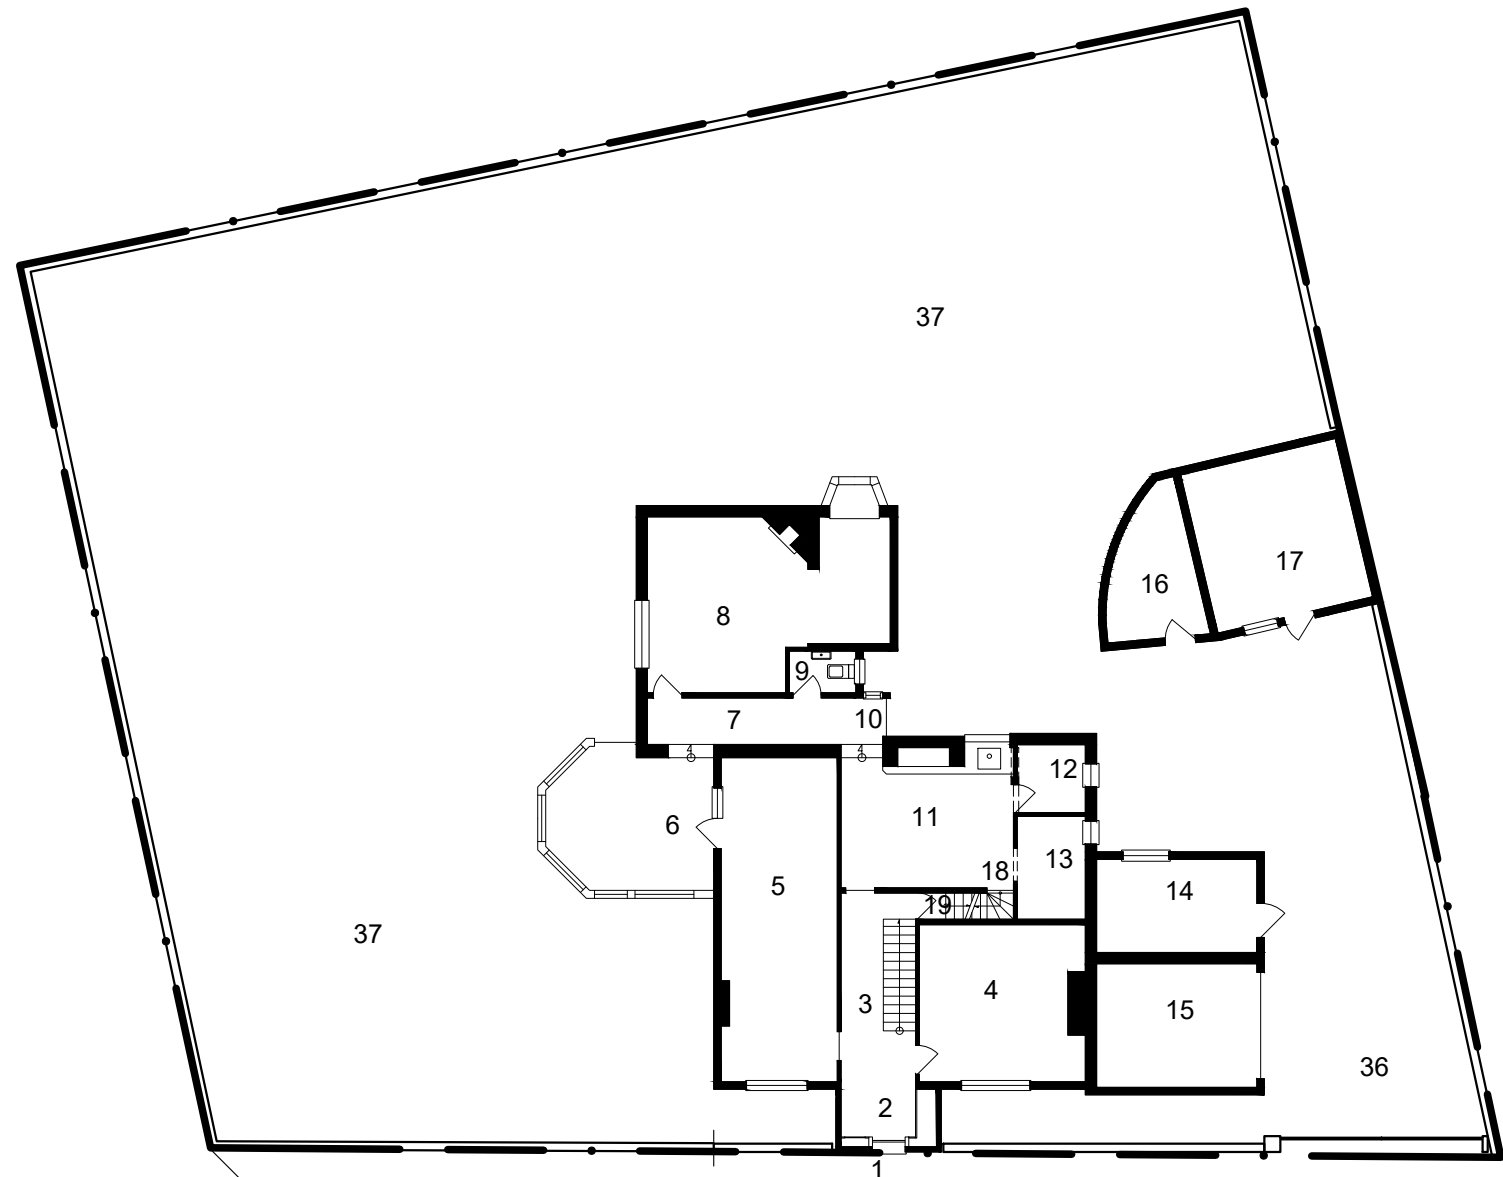

GROUND FLOOR BLOCK PLAN 1-200

Room and Garden Labels

- Entrance from street
- Lobby
- Hallway
- Drawing room
- Dining Room
- Conservatory
- Hallway 2
- Lounge
- WC
- Back door
- Kitchen
- Utility
- Pantry
- Store 1
- Garage
- Store 2
- Store 3
- Original staircase to 1st floor
- Staircase to basement
- Hallway, 1st floor
- Bedroom 1
- Loft room
- Bathroom 1
- Bedroom 2
- Bedroom 3
- Bedroom 4
- Hallway
- Bedroom 5
- Bathroom 2
- Staircase to attic
- Original staircase to ground floor
- Carport - PVC roof over
- Attic room 1
- Attic room 2
- Basement
- Driveway
- Gardens

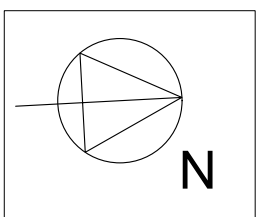

Aaron Davies Design Consultancy
The Loft
21a Kensington Park
Easton
Bristol BS5 0NU
M: 07868 053 951
E: design@aarondavies.eu

Copyright Statement
The copyright for this drawing/plan is exclusively the property of Aaron Davies Design and must not be copied, in part or whole, nor used in any other way without written permission.

Paper Scale
0 10mm 30mm 50mm
Drawing Scale 1:100
0 1m 2m 3m 4m 5m

Project reference	Waterton House
Drawing title	Floor Plans Ex Overview BW
Client	Jim and Fenella Davies
Site Address	Waterton House, Angmering, W. Sussex BN16 4JR

Project Number	70
Drawing Number	3A
Scale	1:100 & 1:200
Plot Date	25-Jan-21
Drawn by	----
Revision Date	----
Revision Number	----
Paper Size	ISO full bleed A1 (841.00 x 594.00 MM)