




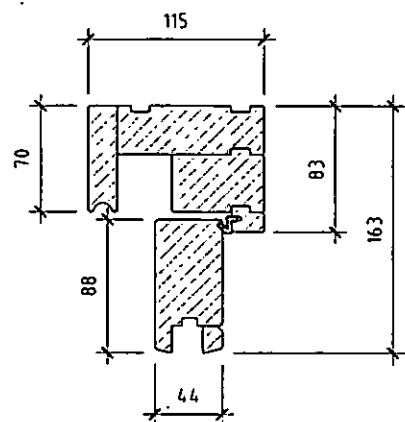


HEAD SECTION
SCALE 1:5

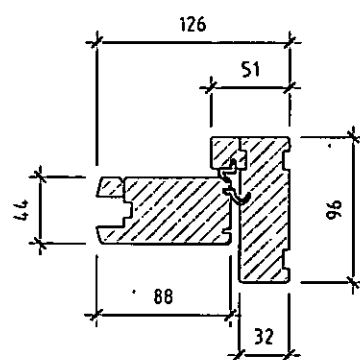

JAMB SECTION
SCALE 1:5

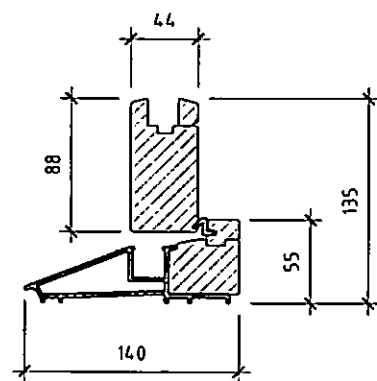

SILL SECTION
SCALE 1:5

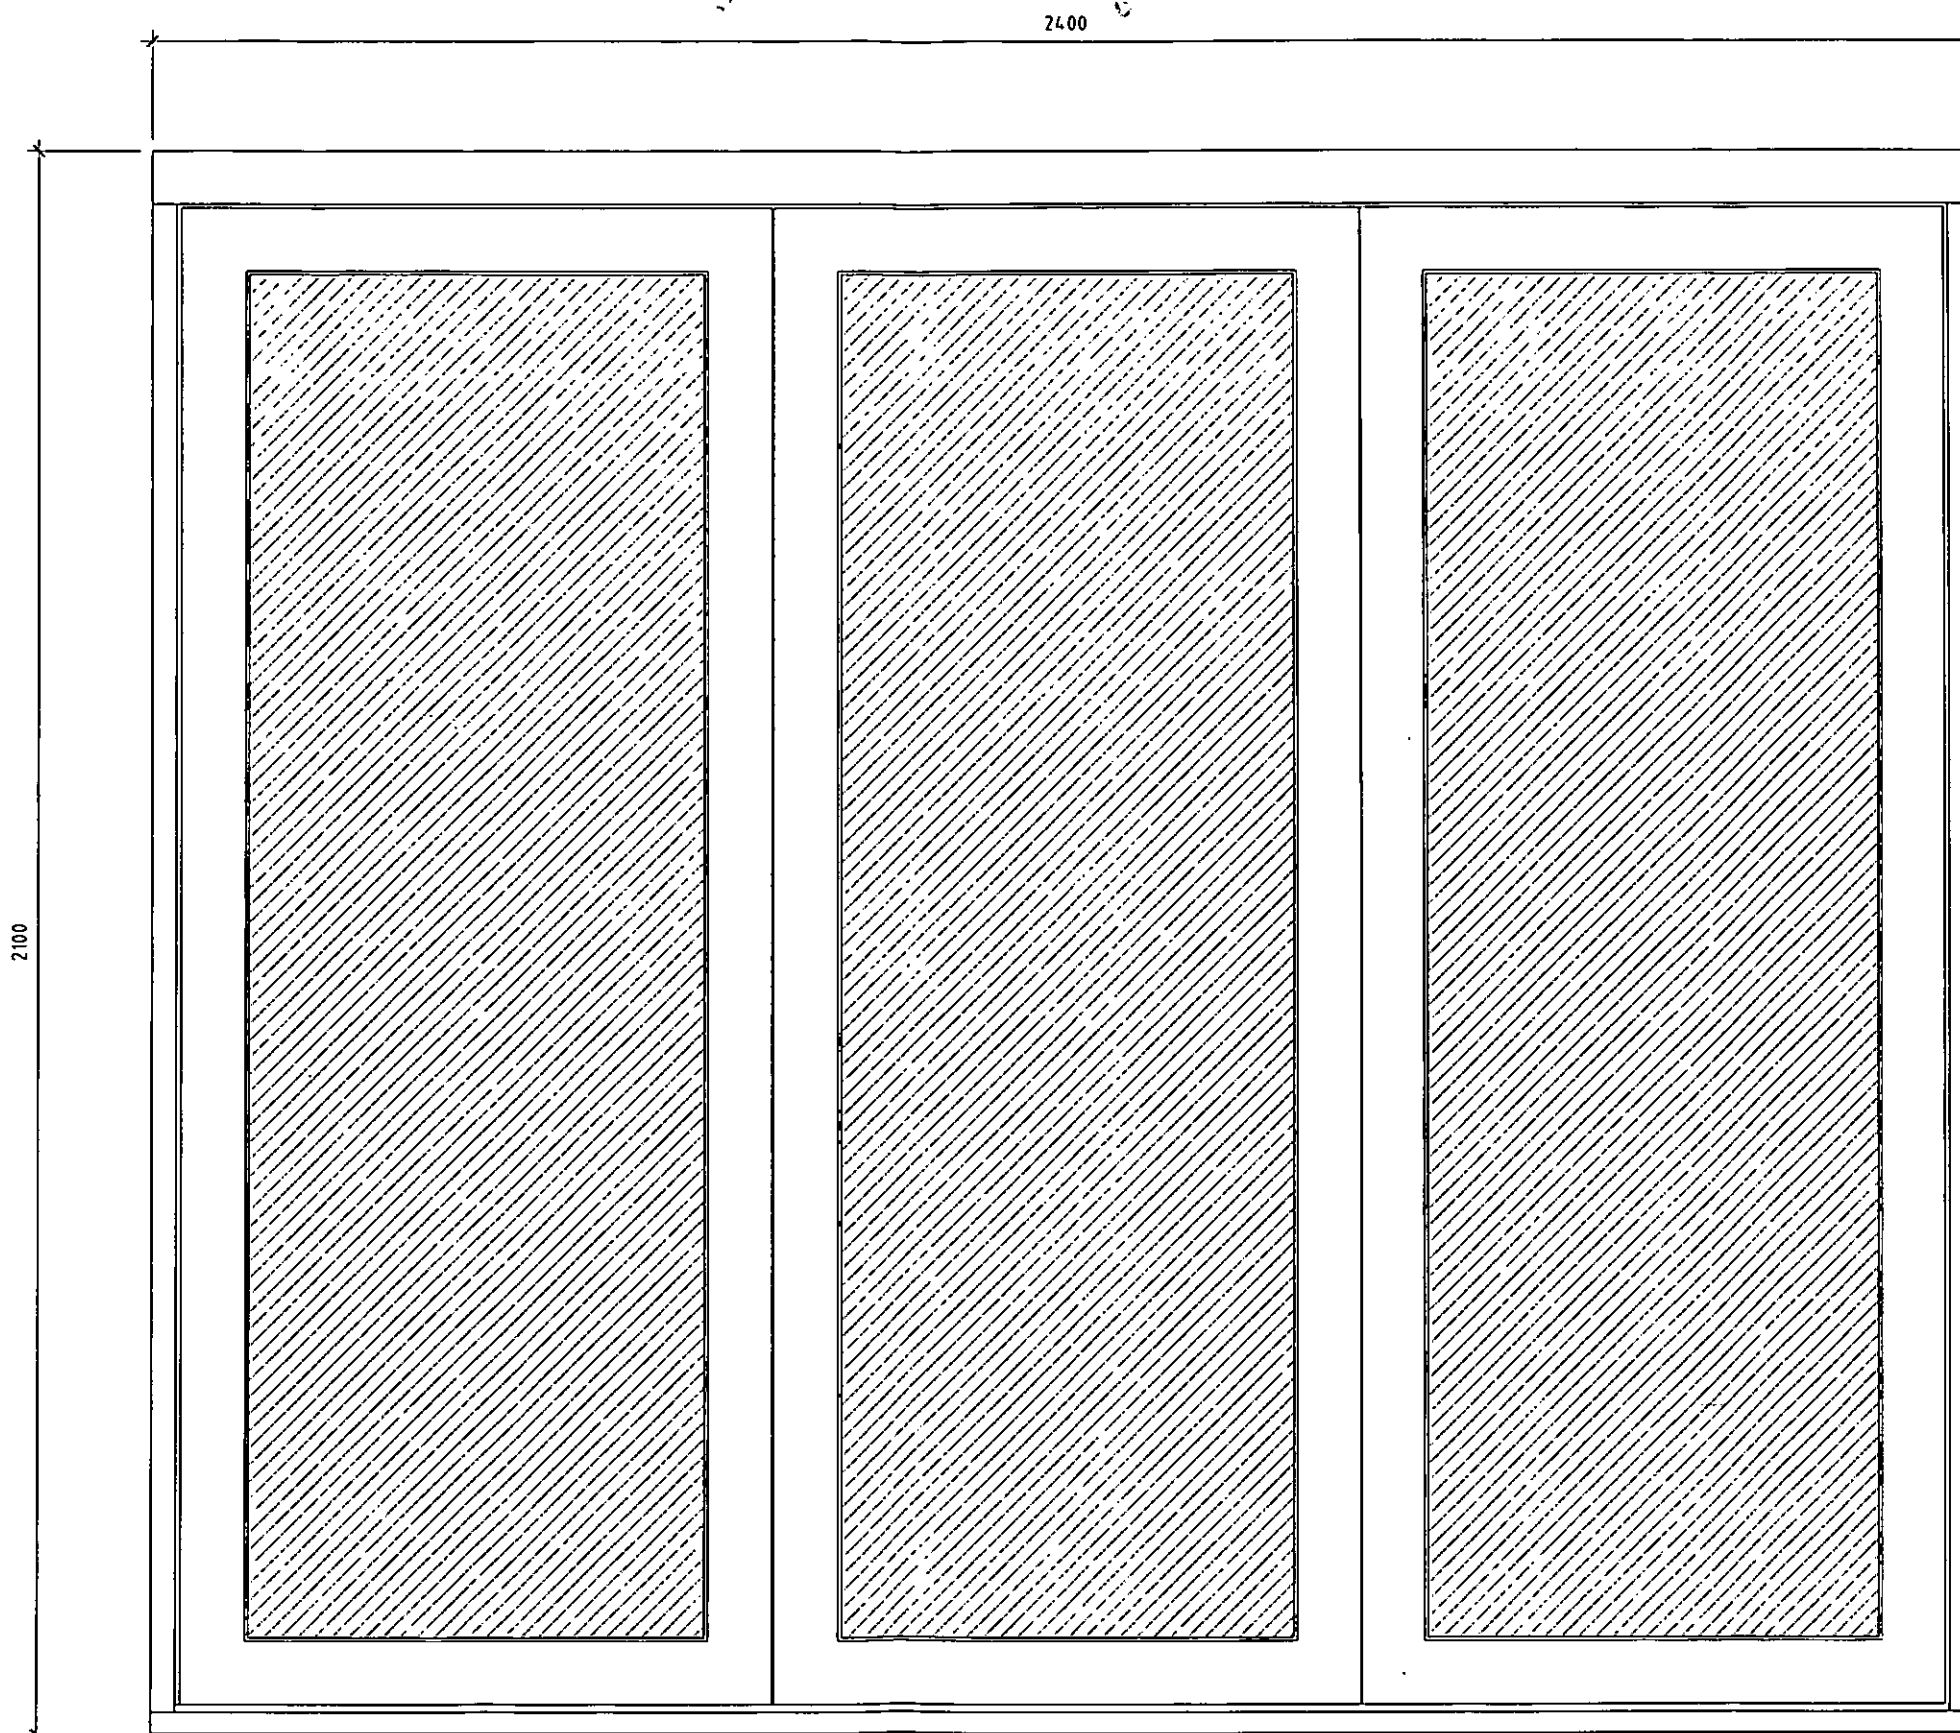

FRONT ELEVATION
SCALE 1:10

Rev.	Date	Revisions
Sussex Oak Structures Ltd Unit 7 Sovereign Business Park, Albert Drive, Burgess Hill, West Sussex, BN11 5TY Telephone: 01444 239517 Mobile: 07771 820129 Fax: 01444 239534		
Client		
HINDS		
Job Title		
NEW OAK FRAMED TREATMENT ROOM		
Drawing Title		
MULTIFOLD DOORS DETAILS		
Nett Floor Area		
Scale 1:10 / 1:5 @ A3		
Date	20/09/13	Drawn by MEM
Org. Ref.	SUS/200/06	Rev.