




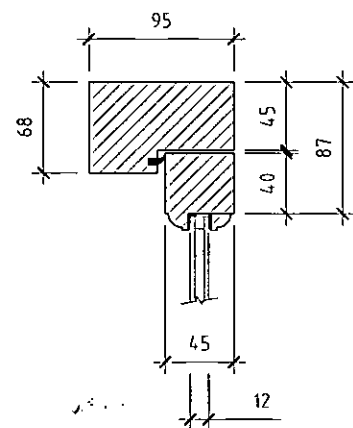


HEAD SECTION
SCALE 1:5

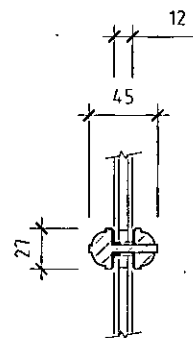


HORIZONTAL GLAZING BARS SECTION
SCALE 1:5

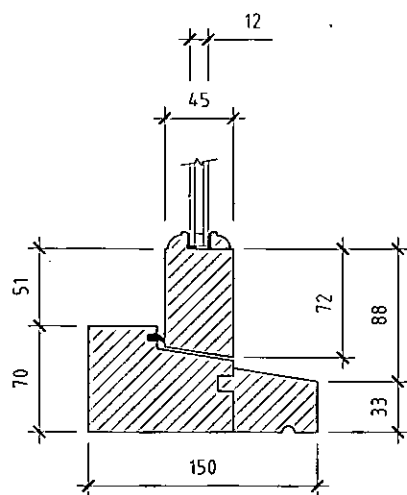


SILL SECTION
SCALE 1:5

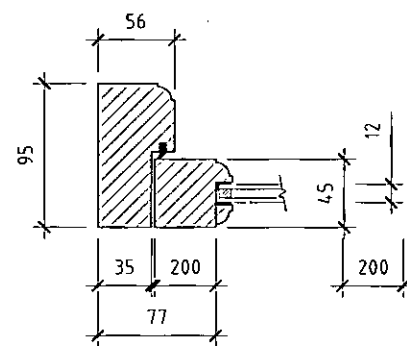


JAMB SECTION
SCALE 1:5

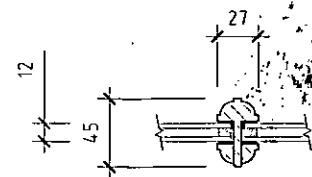


VERTICAL GLAZING BARS SECTION
SCALE 1:5

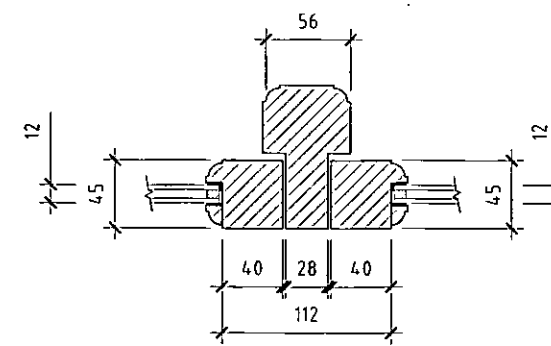

MULLION SECTION
SCALE 1:5

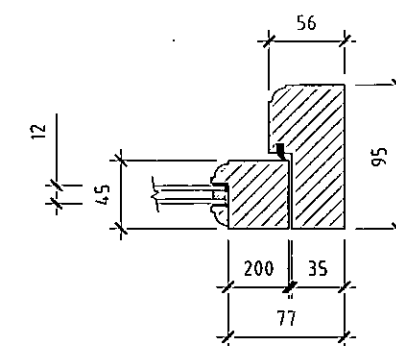

JAMB SECTION
SCALE 1:5

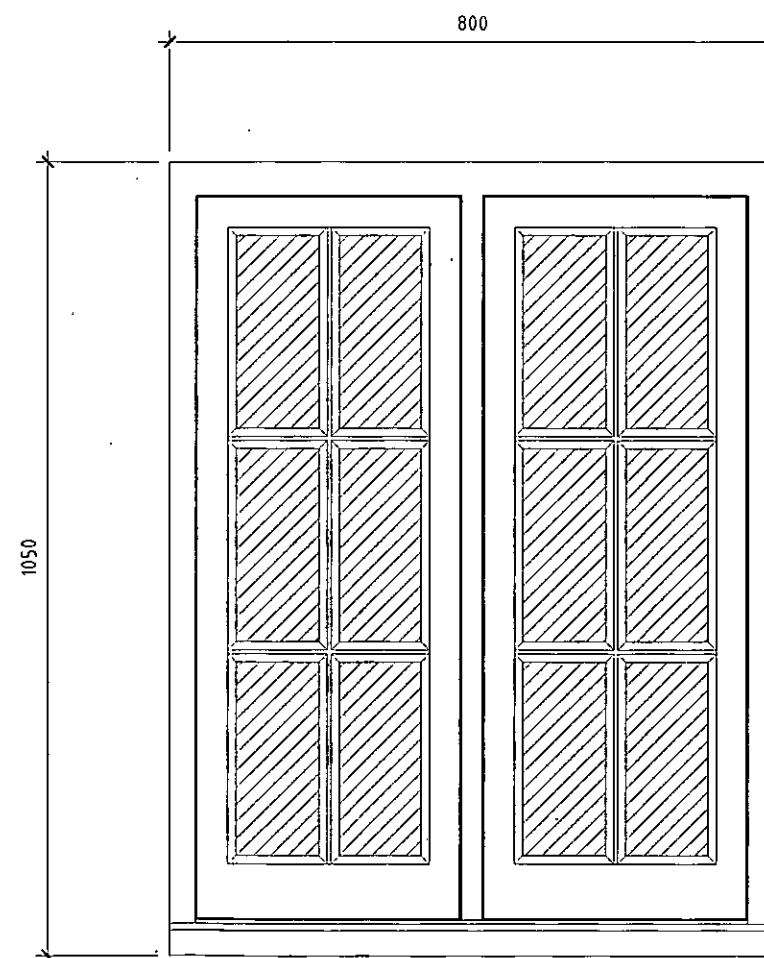

FRONT ELEVATION
SCALE 1:10

Rev.	Date	Revisions
Sussex Oak Structures Ltd Unit 7 Sovereign Business Park, Albert Drive, Burgess Hill, West Sussex, RH15 6TY Telephone: 01444 239517 Mobile: 07771 920129 Fax: 01444 239534		

Client

HINDS

Job Title

NEW OAK FRAMED
TREATMENT ROOM

Drawing Title

WINDOW DETAILS

Nett Floor Area

Scale 1:10 / 1:5 @ A3

Date 20/09/13 Drawn by MEM

Dwg. Ref.	Rev.
SUS/200/05	-