



CDM 2015 Health & Safety Information

This information relates only to 'Significant Hazards' identified on this drawing and is to be read in conjunction with the Designer's Risk Assessment Register.

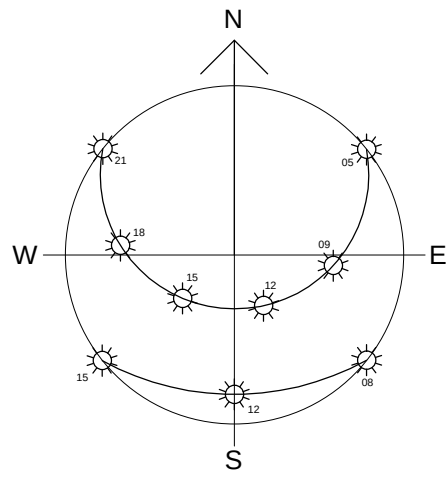

Key:

Extent of proposed mezzanine

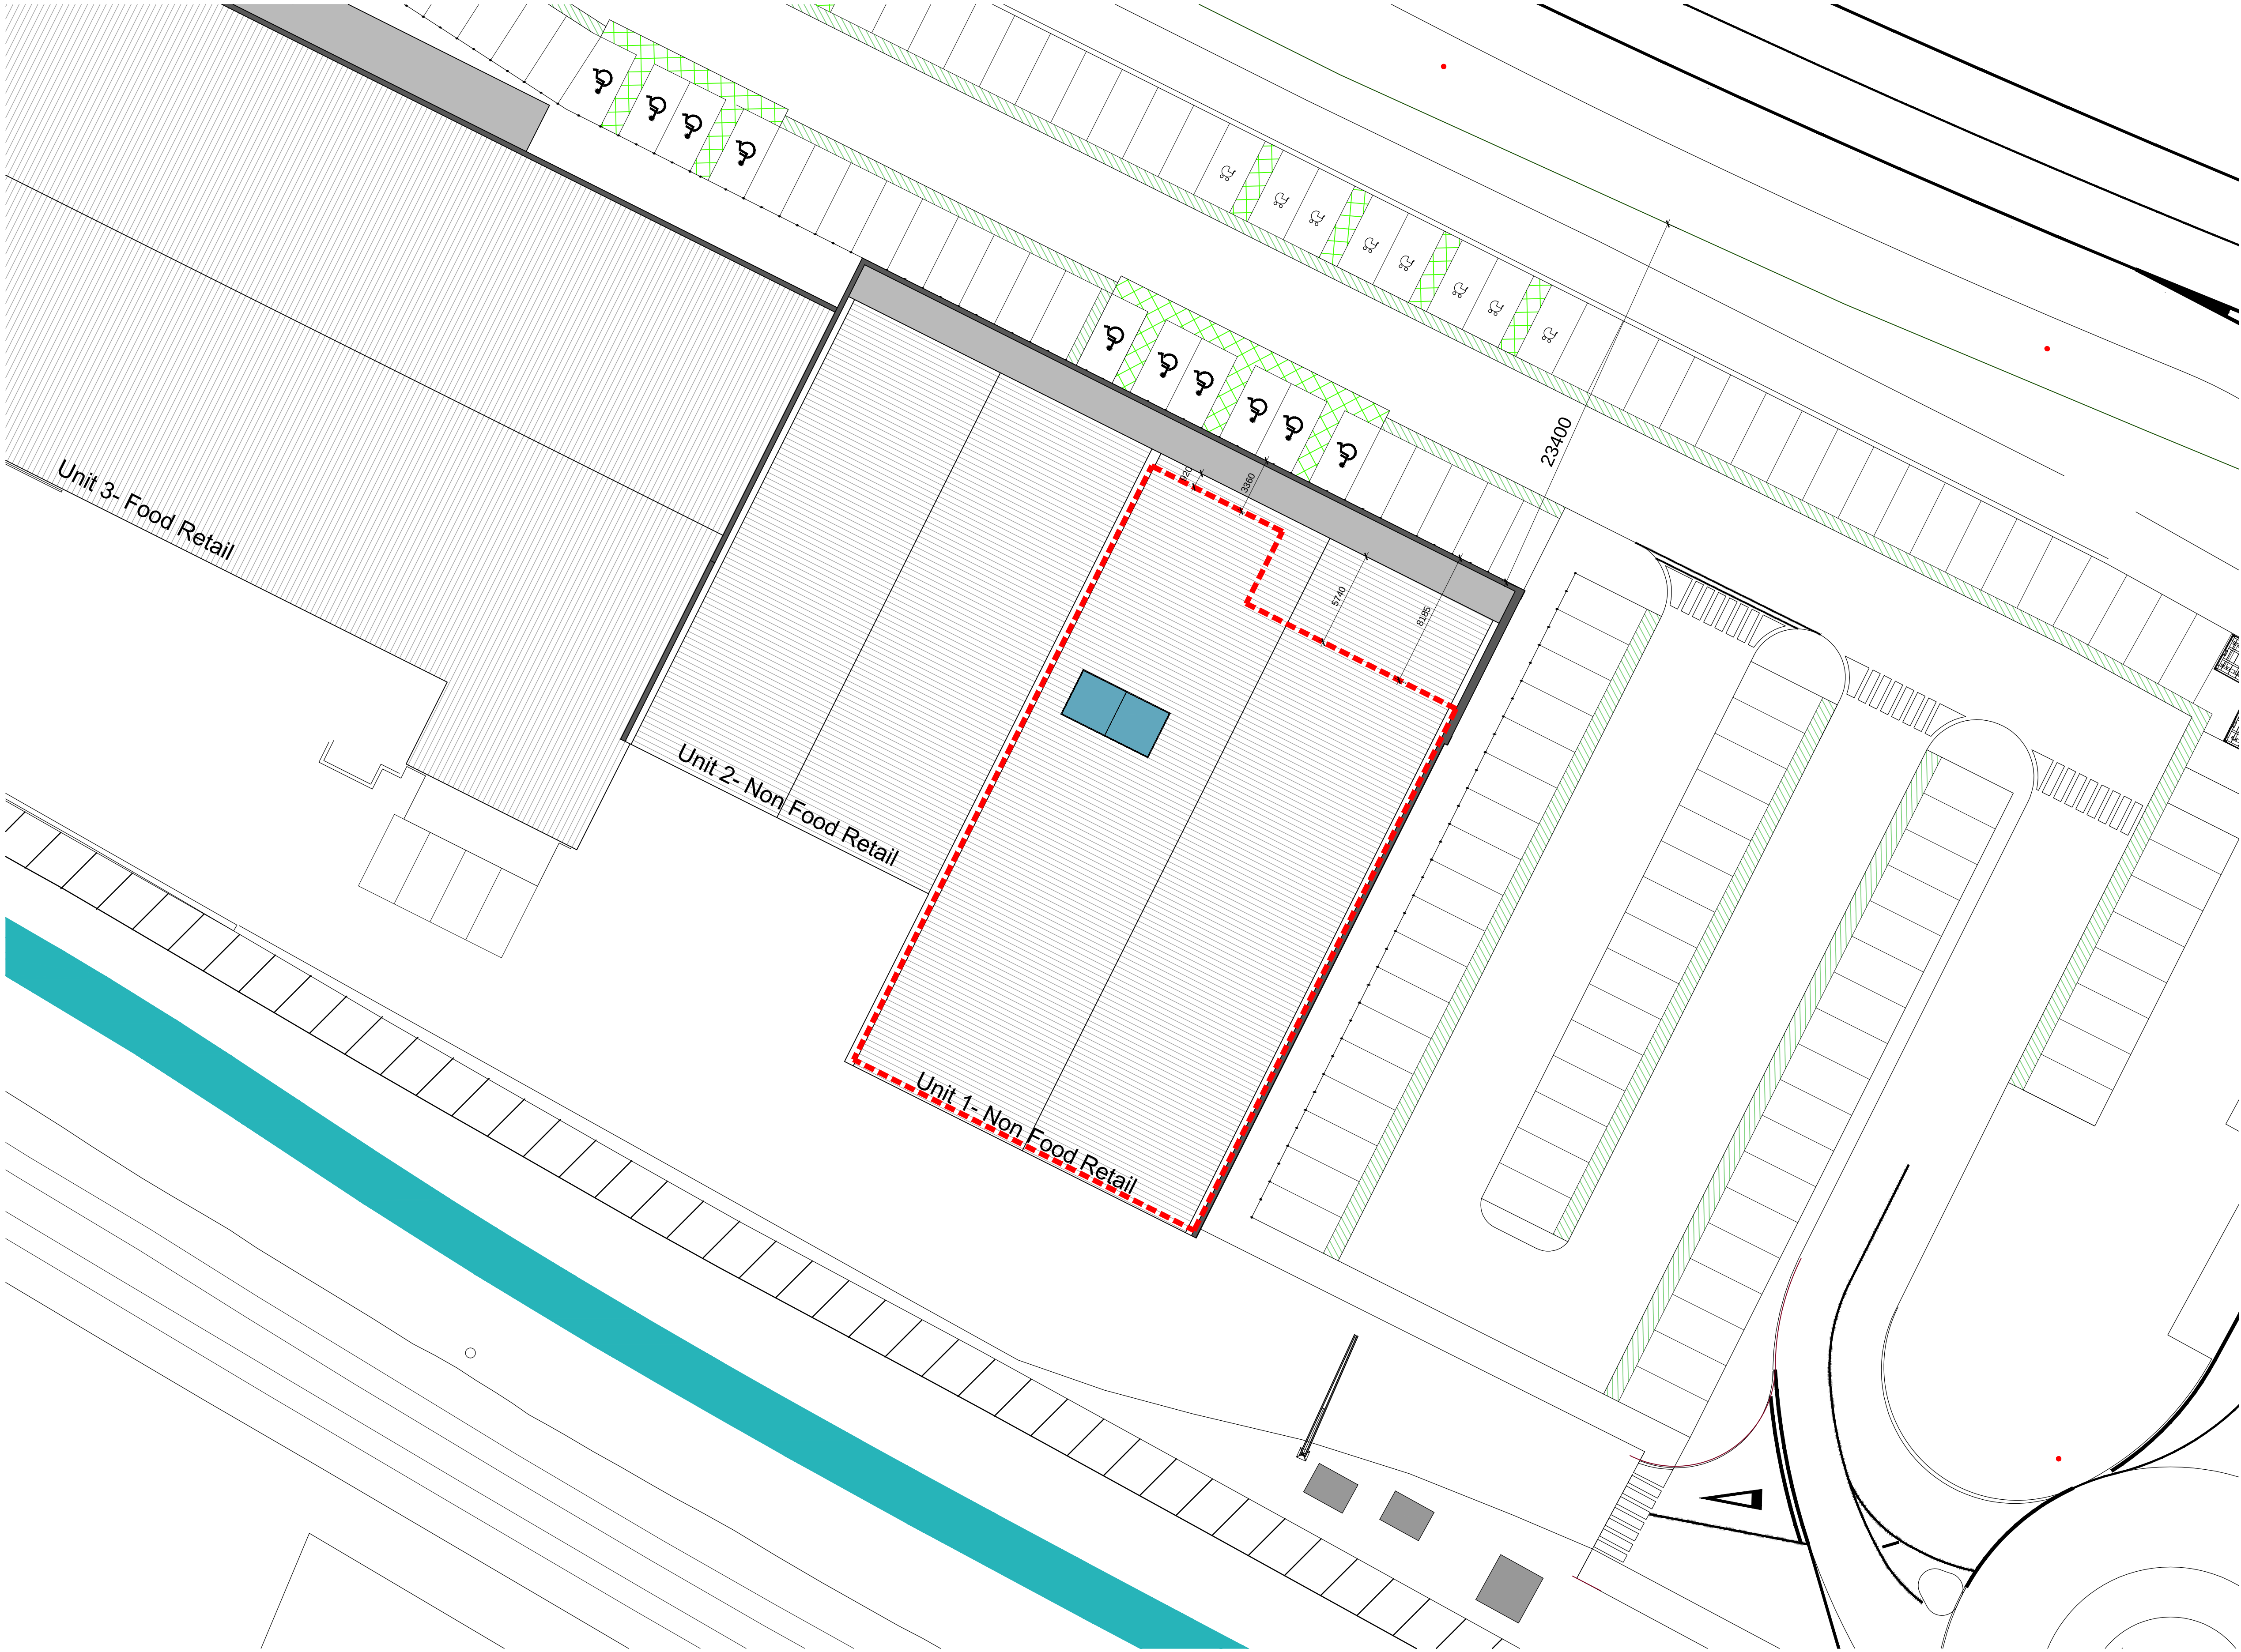

B	11.09.15	Dimensions Added	WC	AC
A	10.09.15	Mezzanine highlighted	WC	AC
Rev	Date	Revision Details	Dr	Ch



London: Unit 1 West Coate House 3 Coate Street
London E2 9AG
T 020 7729 5505 E london@ecearchitecture.com
Sussex: Brooklyn Chambers 11 Goring Road
Worthing West Sussex BN12 4AP
T 01903 248777 E sussex@ecearchitecture.com
www.ecearchitecture.com

ECE Architecture

Client's Name
Store Property Investments

Job Title
Manor Retail Park, Rustington

Drawing Title
Site plan

Scale
1:200 @ A1 / 1:400 @ A3
metres 4 8 12 16 20

Drawn	Checked	Date
SM	AC	28.08.15

Job No	Drawing No	Rev
6165	101	B

Status
APPROVAL