



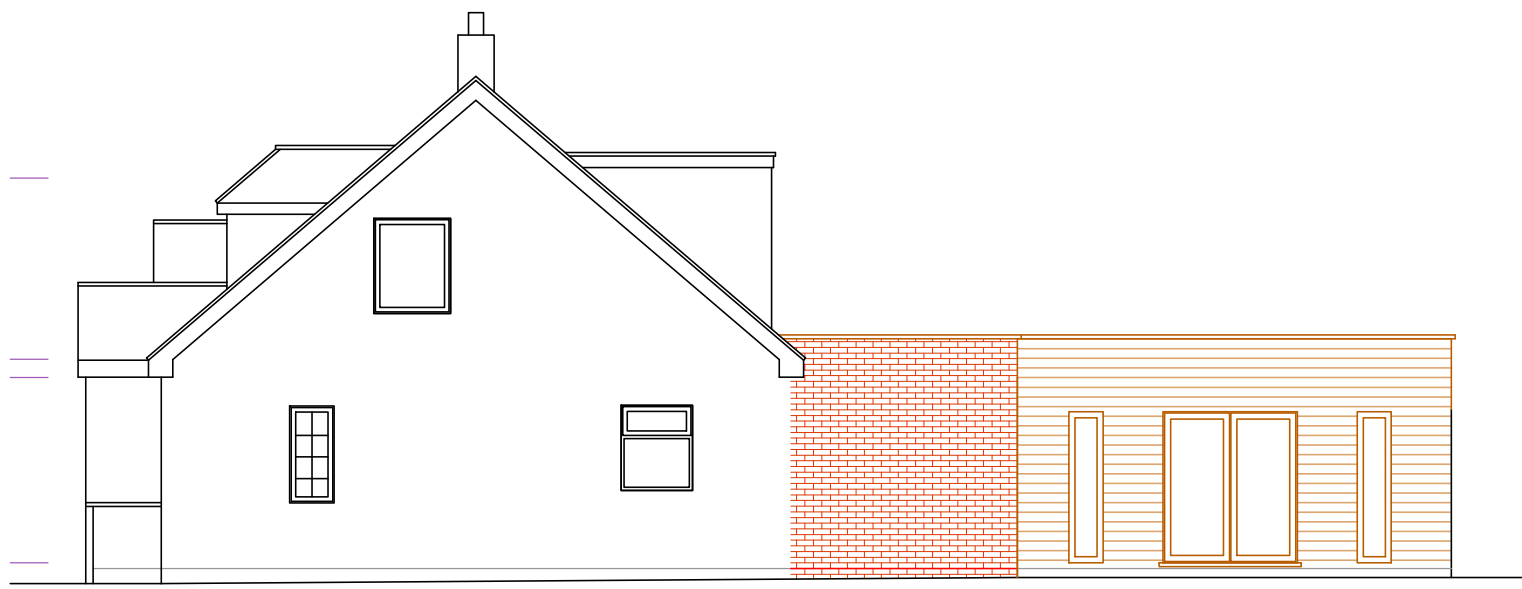


SIDE ELEVATION
South



FRONT ELEVATION
West

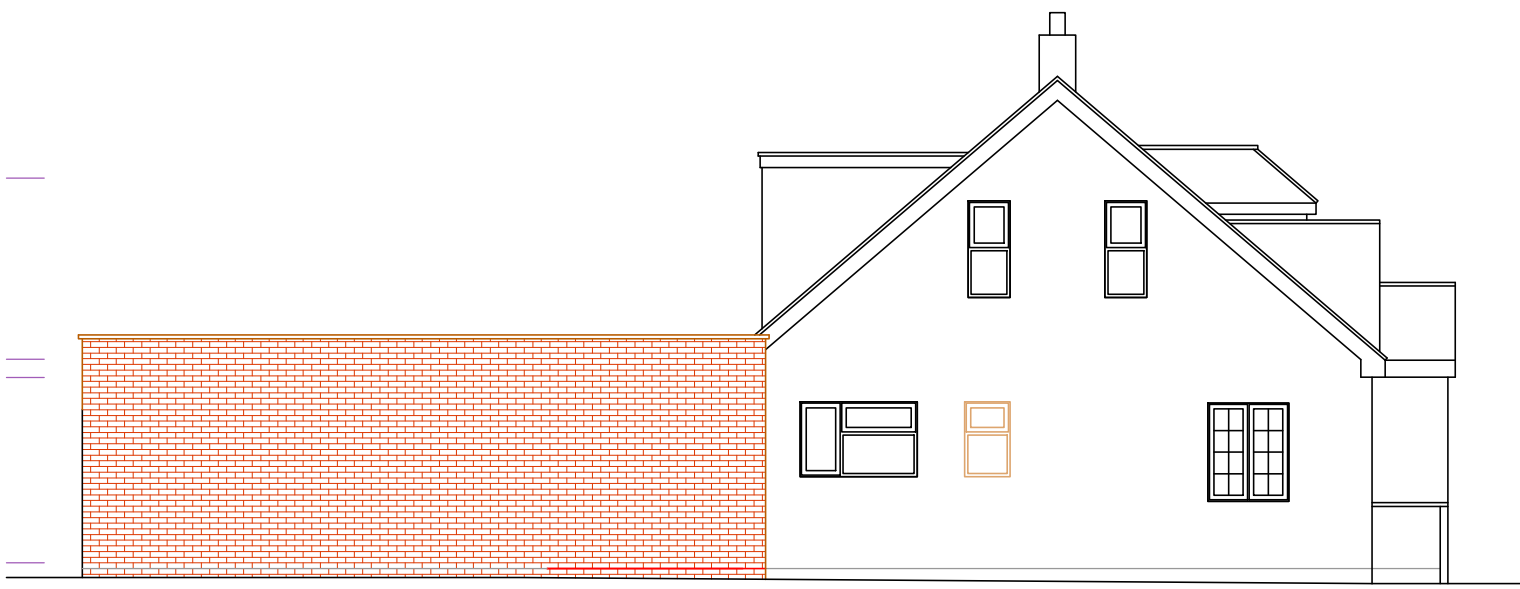


SIDE ELEVATION
North

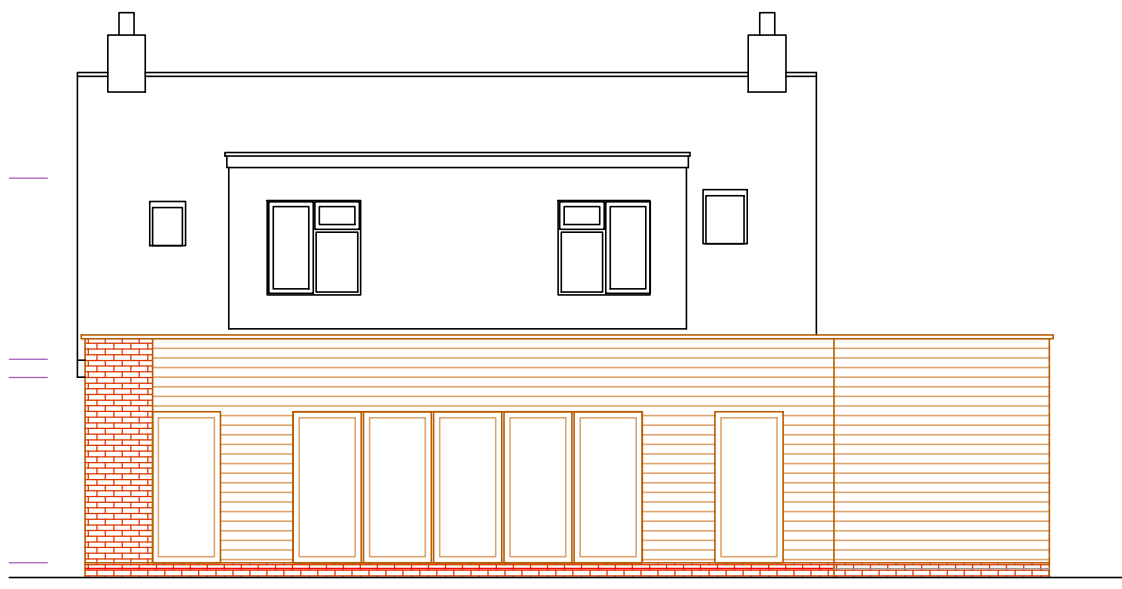


REAR ELEVATION
East


PROPOSED ELEVATIONS 1:100

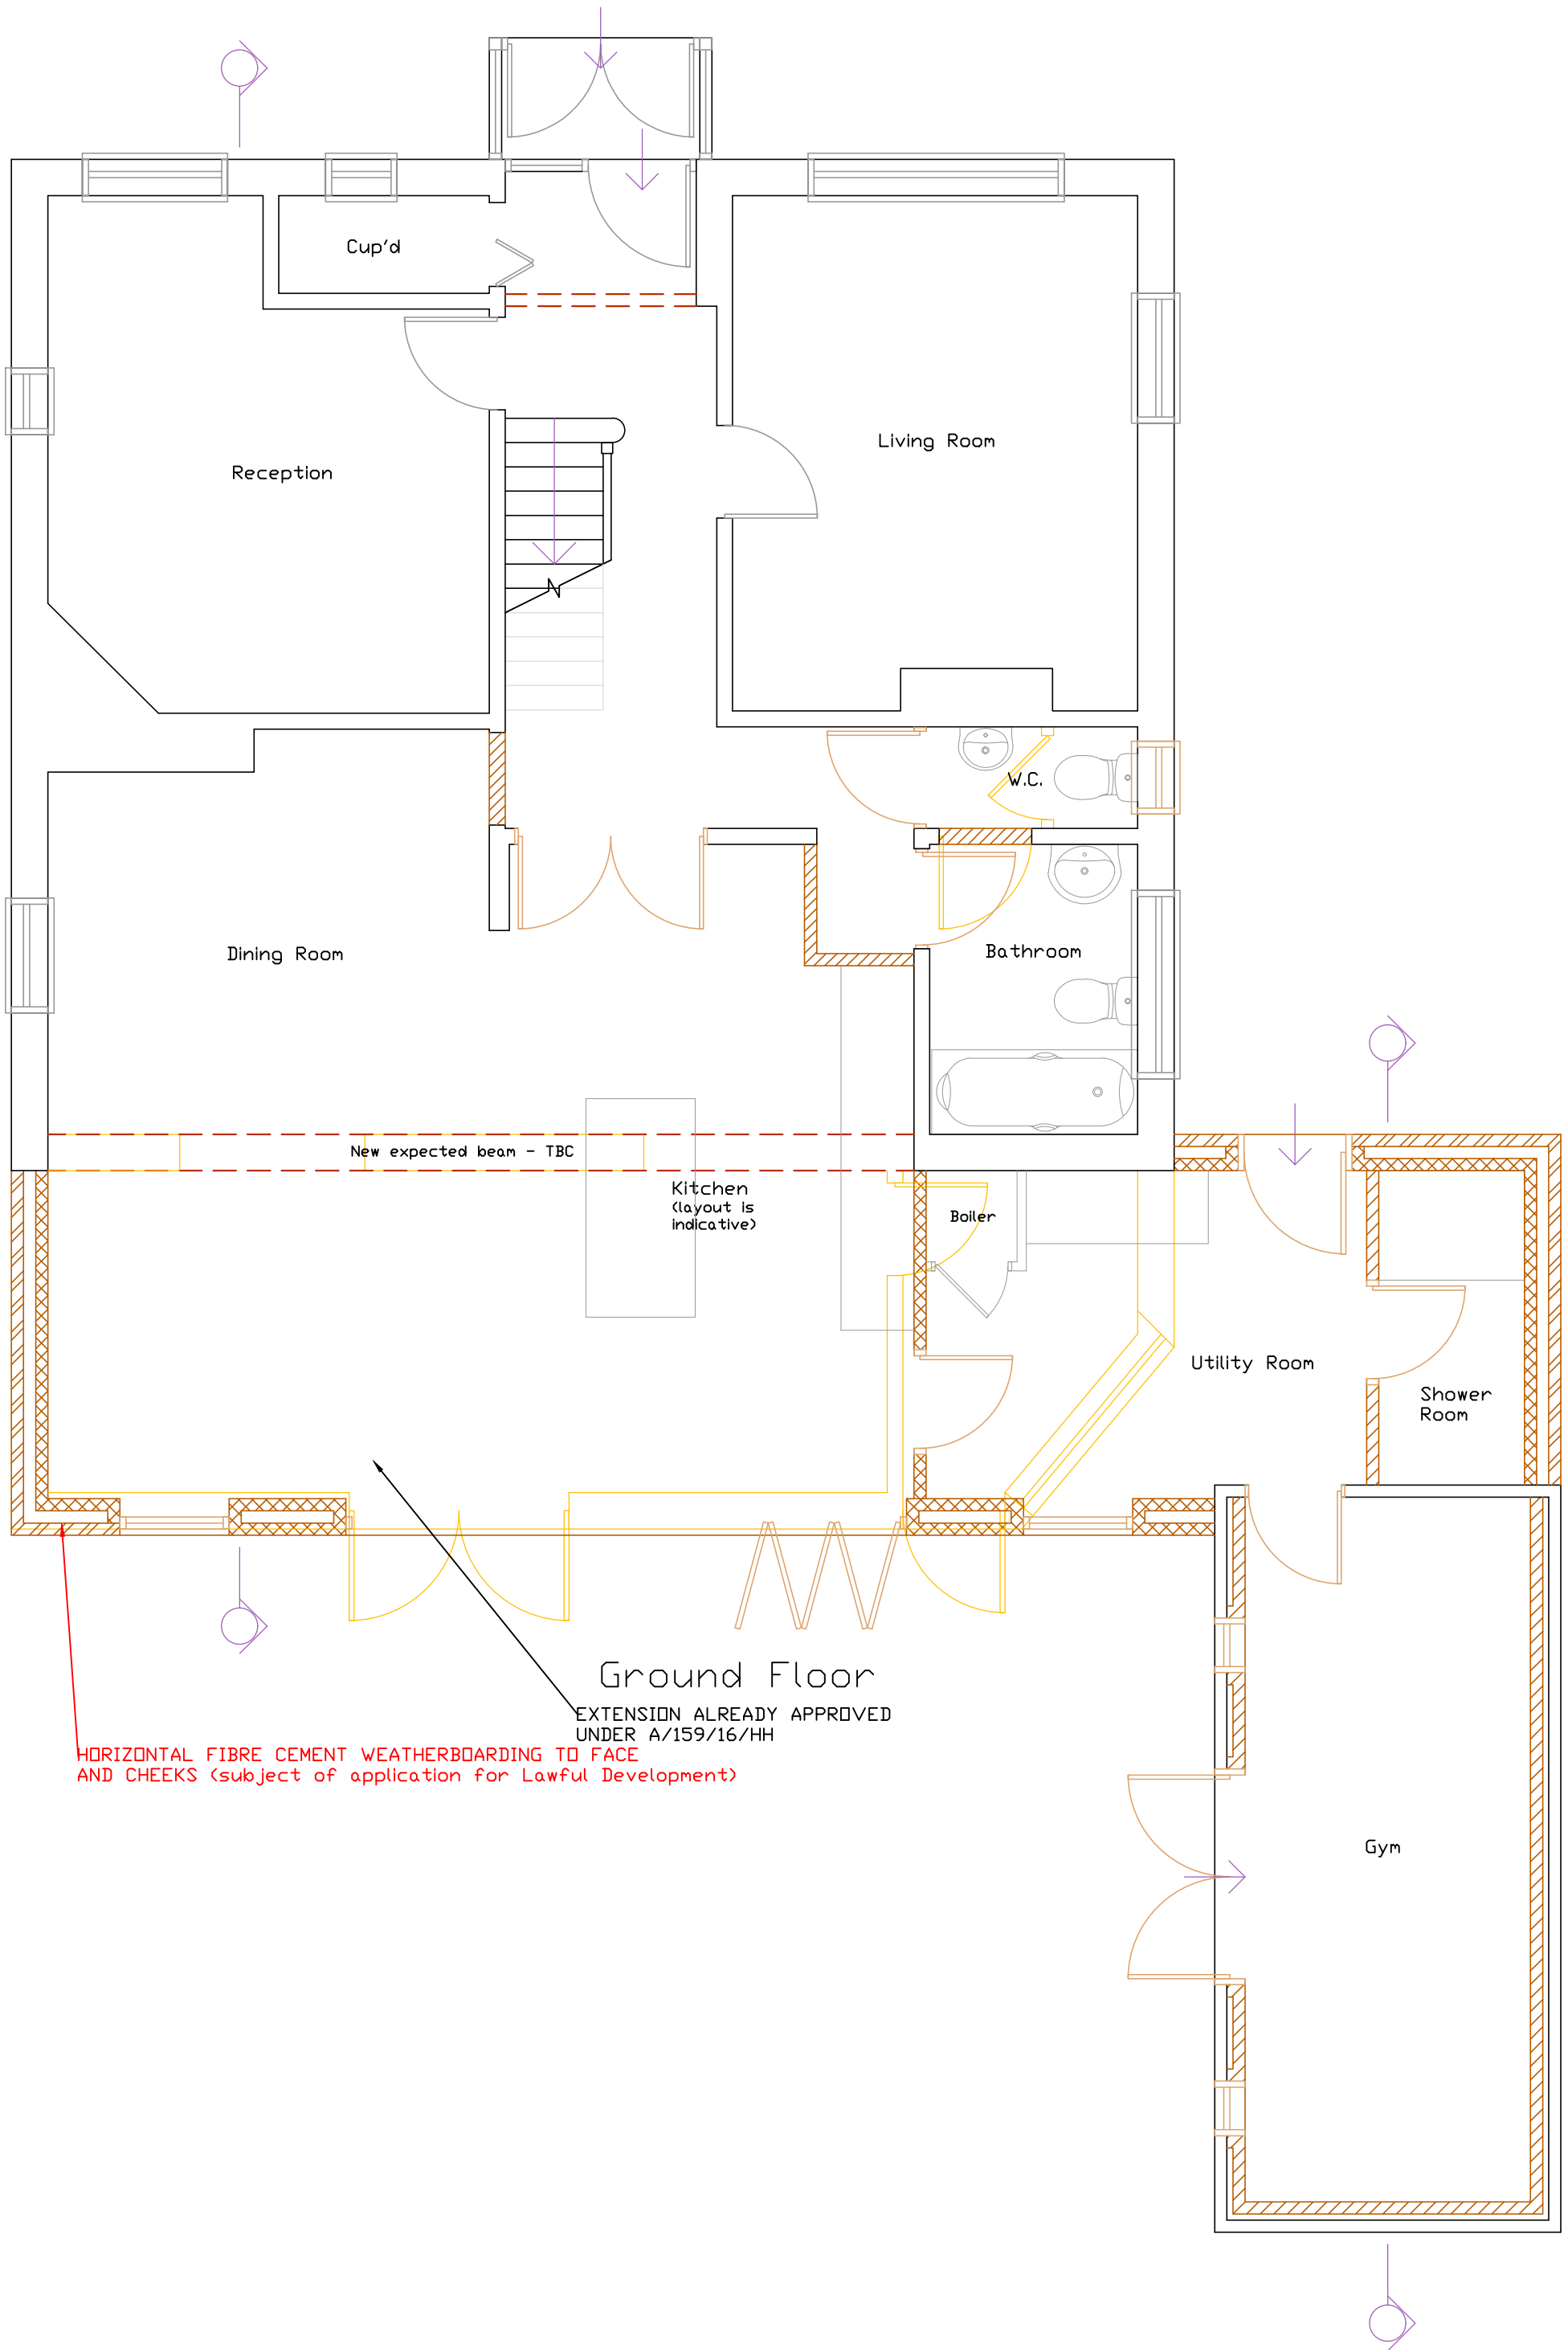


PROPOSED FLOOR PLANS 1:50

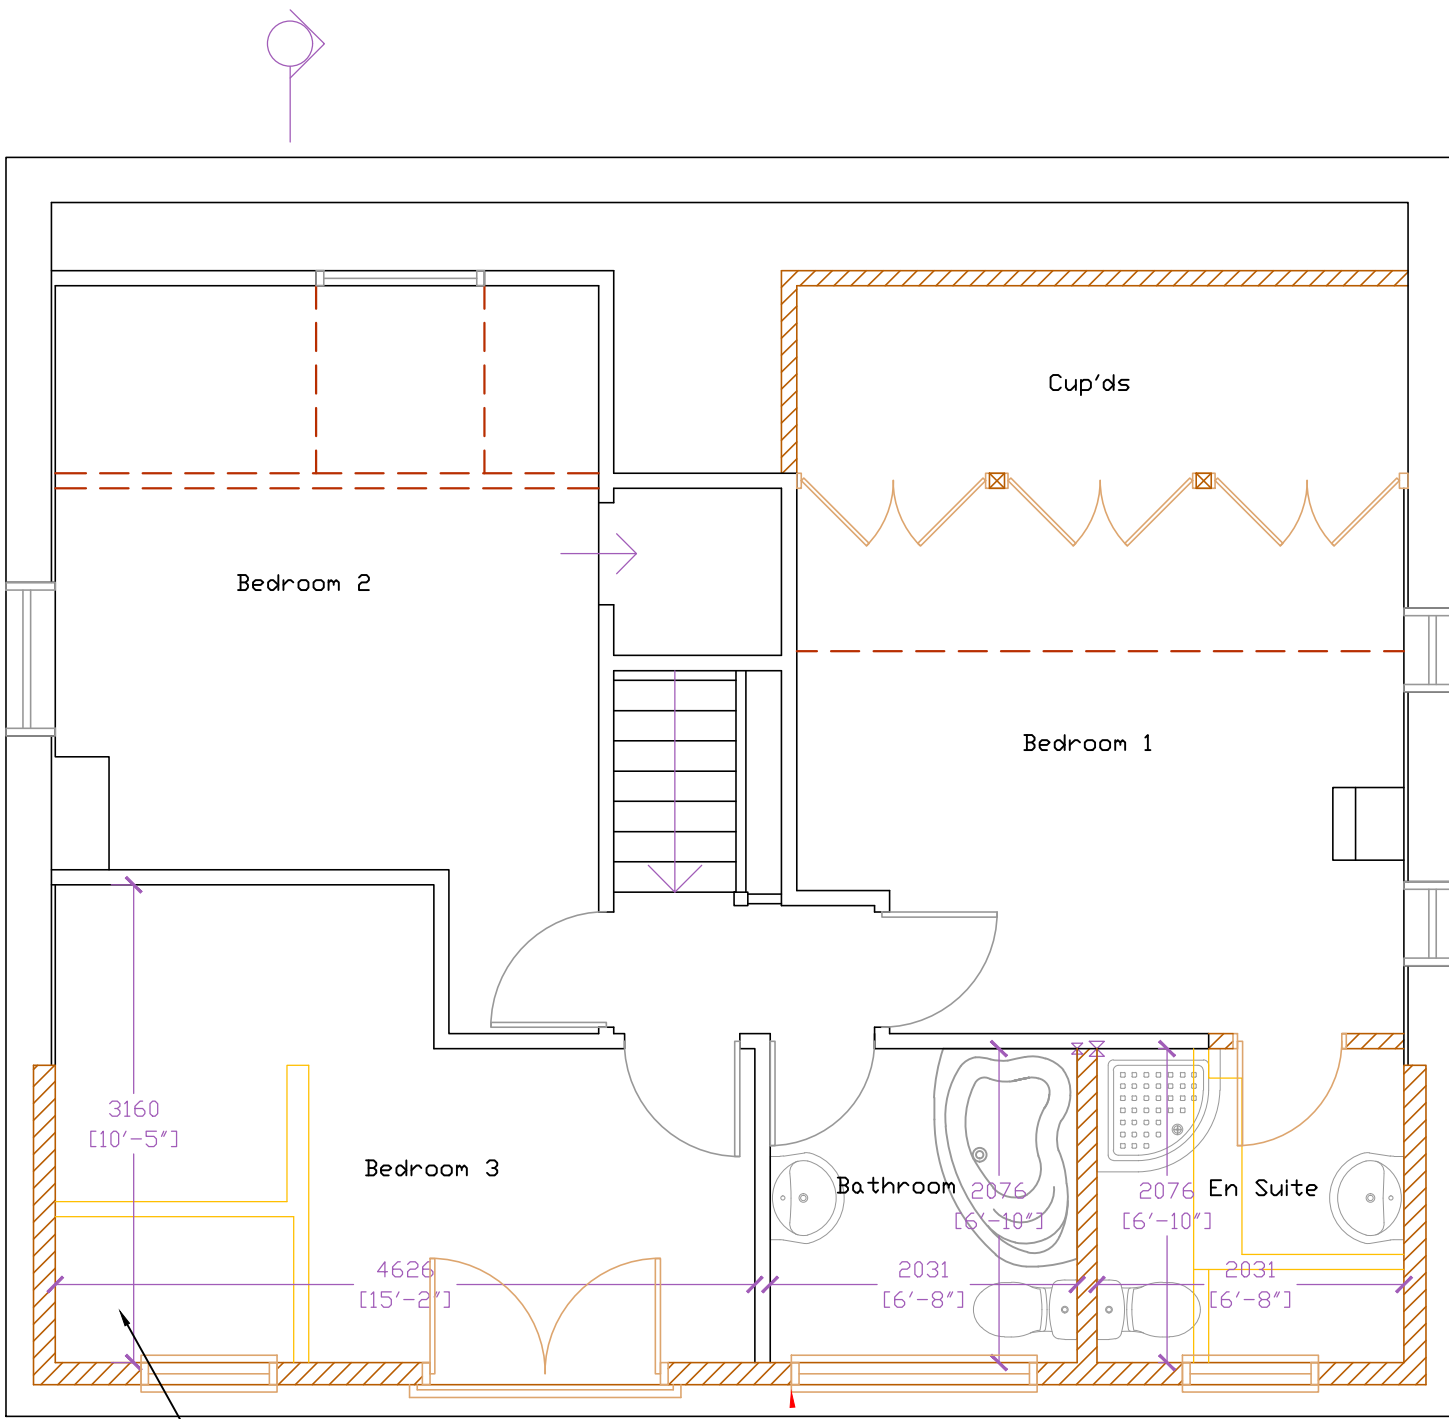


First Floor

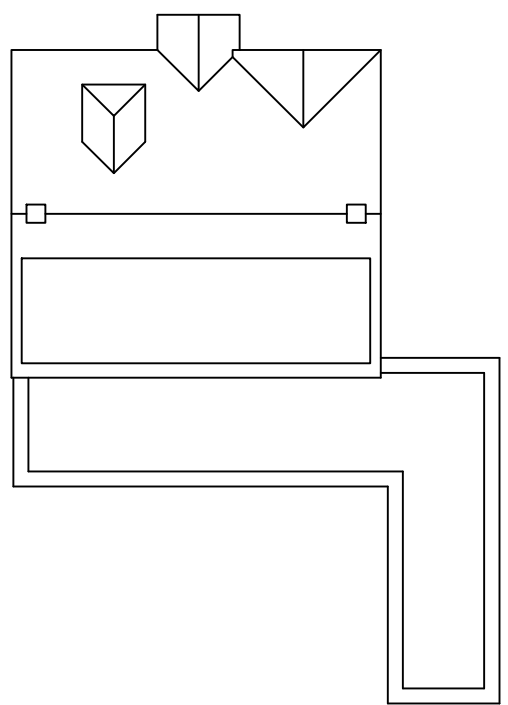

PROPOSED ROOF PLAN 1:200

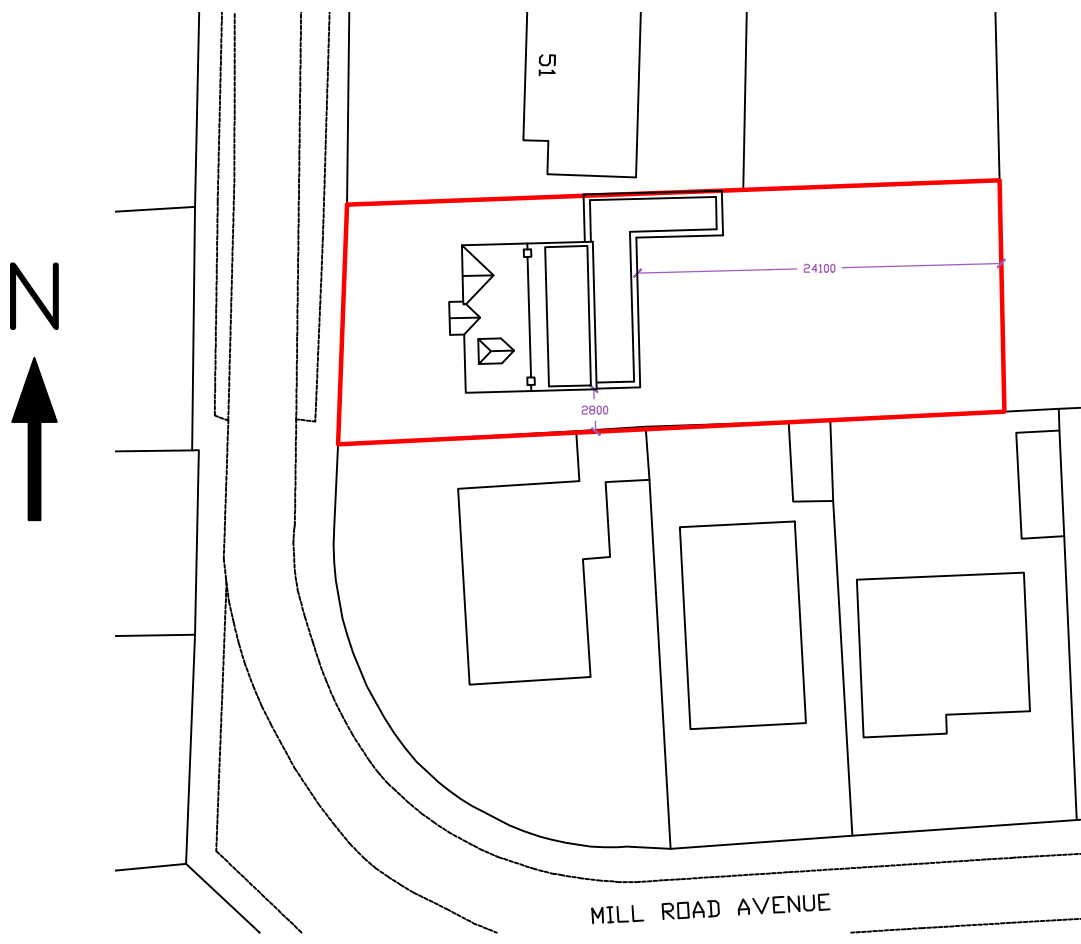

BLOCK 1:500

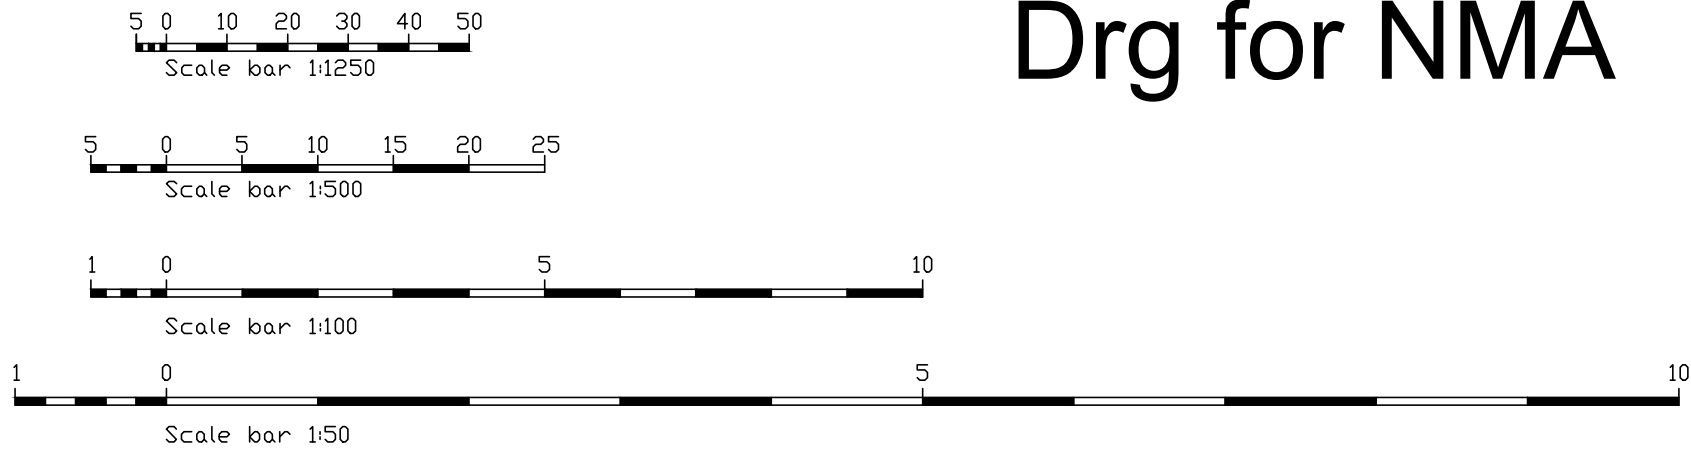

Drg for NMA

All dimensions to be checked on site prior to commencement of work, except for planning purposes. This drawing is the copyright of CALDOTECH LTD and may not be copied, altered or reproduced in any way without written authority.			
CALDOTECH LTD 11 THE PARADE WILLOWHAYNE CRESCENT EAST PRESTON WEST SUSSEX BN16 1NS Telephone 01903 859176			
PROPOSED FLOOR PLANS, ELEVATIONS, ROOF PLAN & BLOCK 53 Mill Road Avenue Angmering West Sussex BN16 4HX			
CLIENT Mr & Mrs Whittaker			
R3	Cladding to dormer	LG	17/09/18
R2	Option 2	RM	27/01/16
R1	Client amendments	RM	03/12/15
Issue	Details	By	Date
SCALE AS SHOWN on A1			
DATE	17/09/18		
DRAWING NUMBER	15060/02R3		