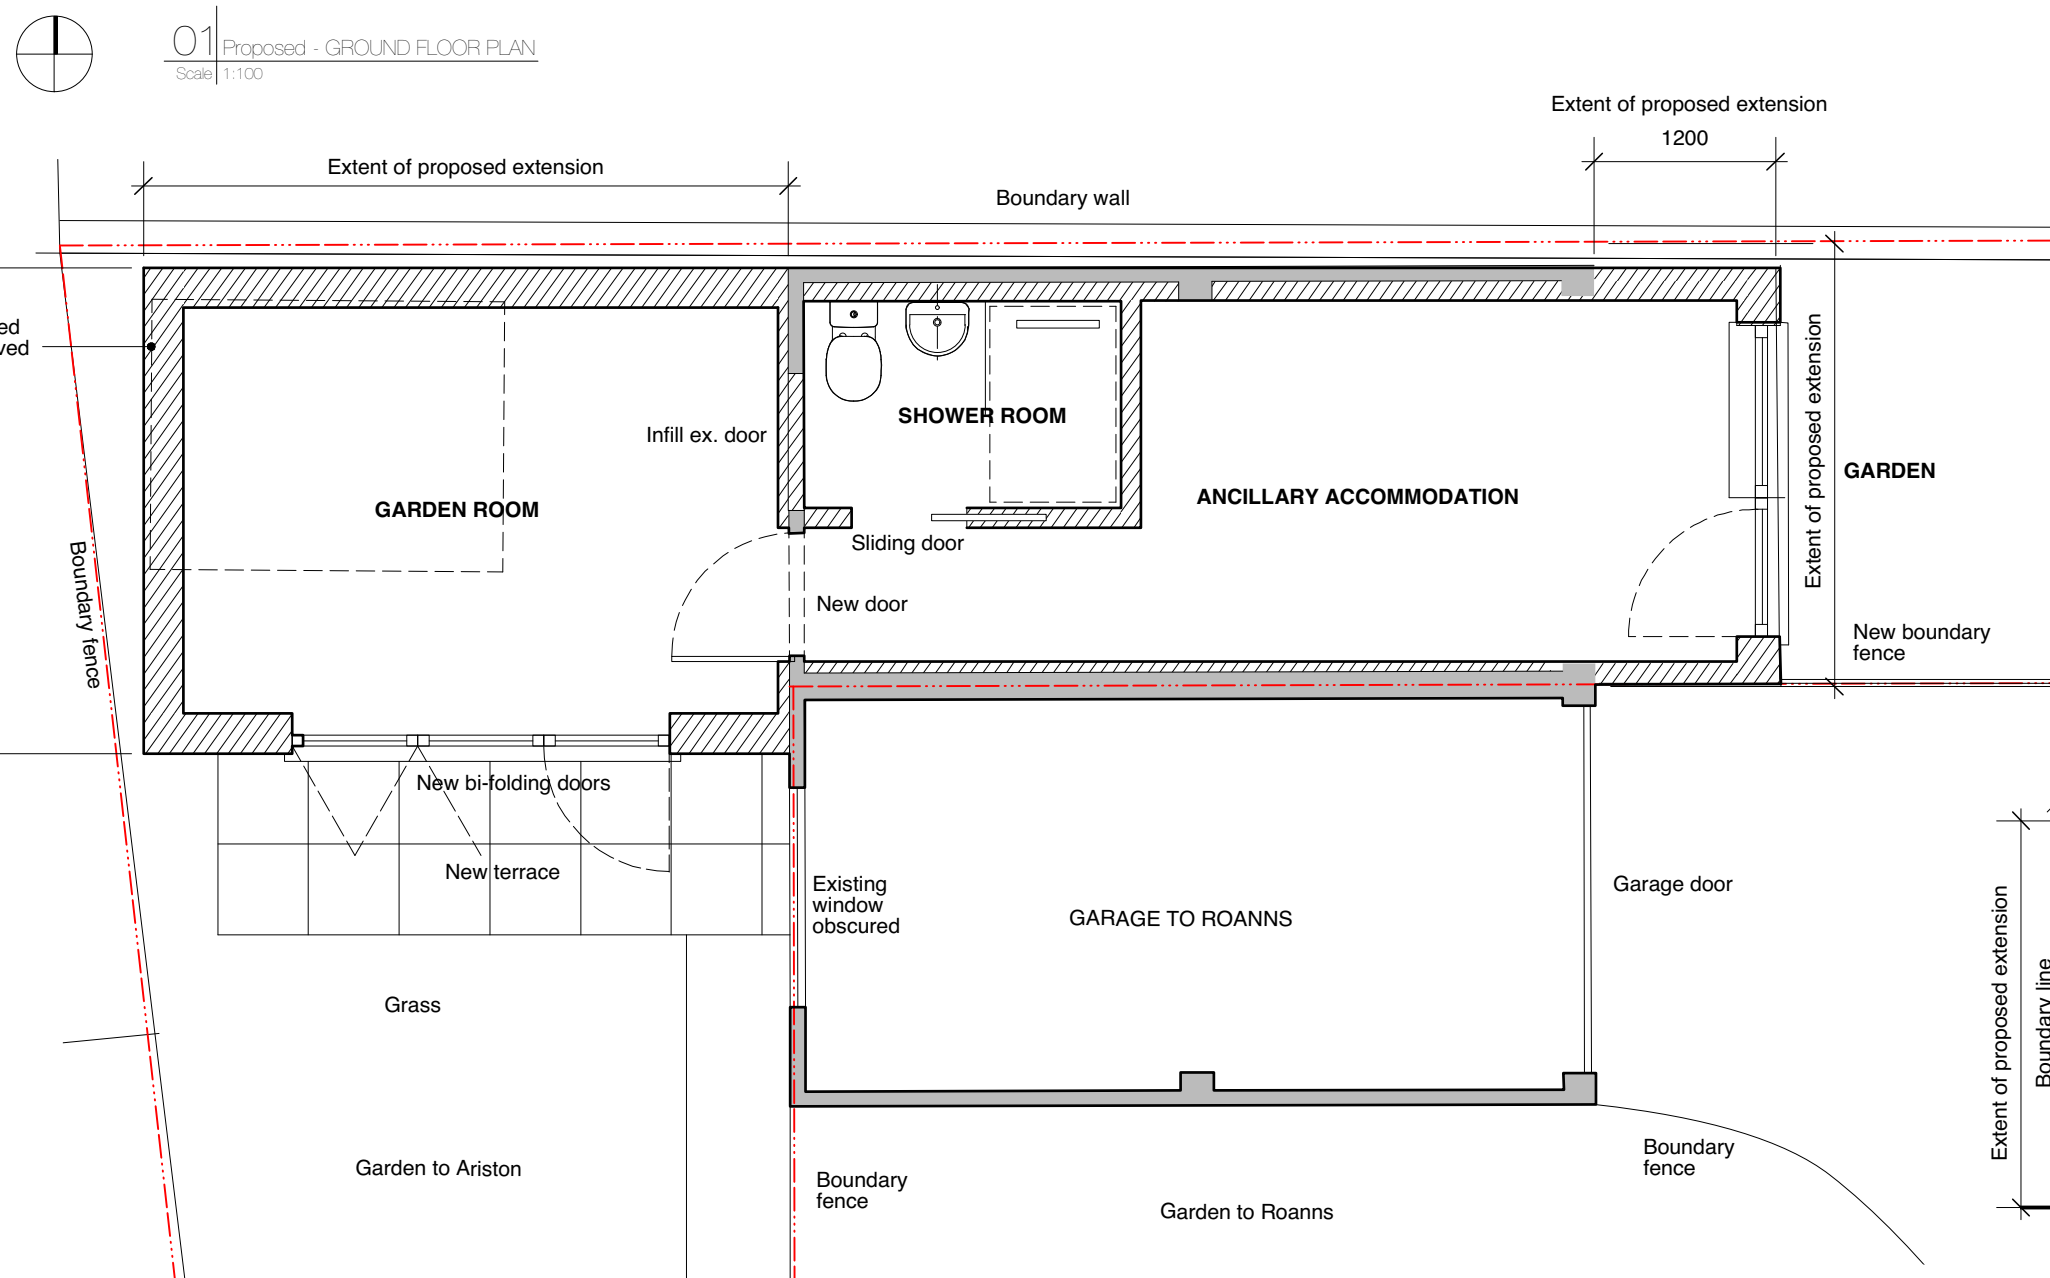
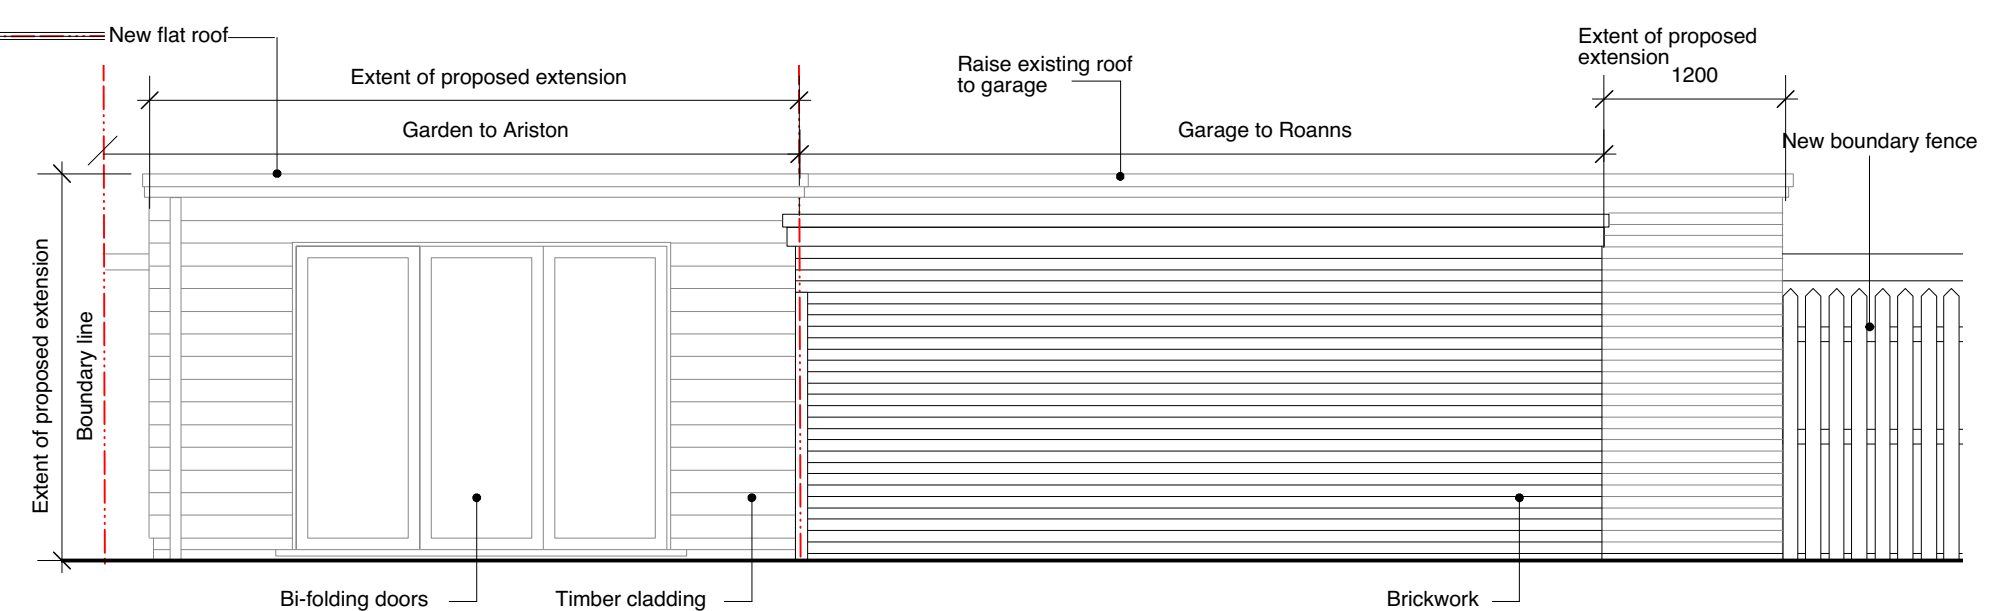
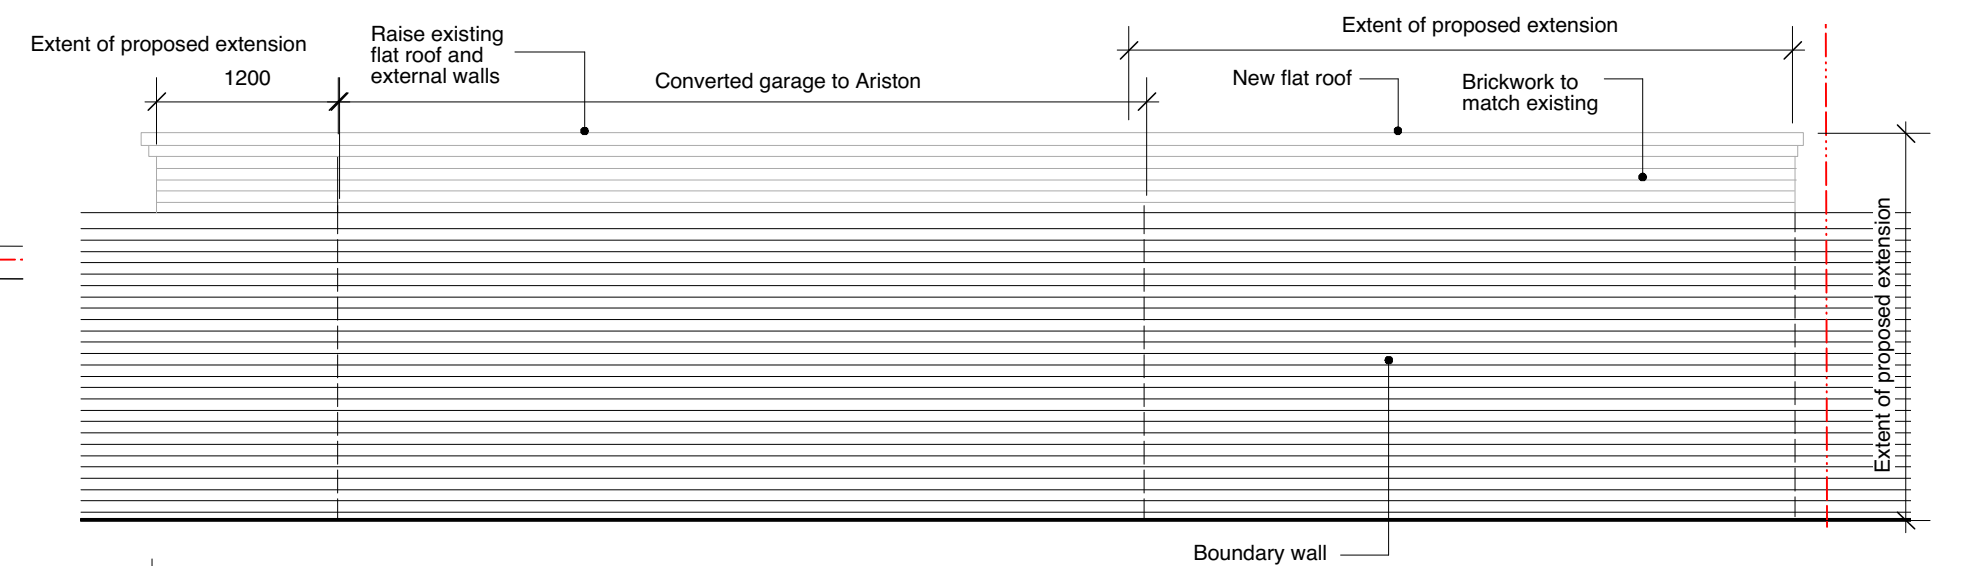
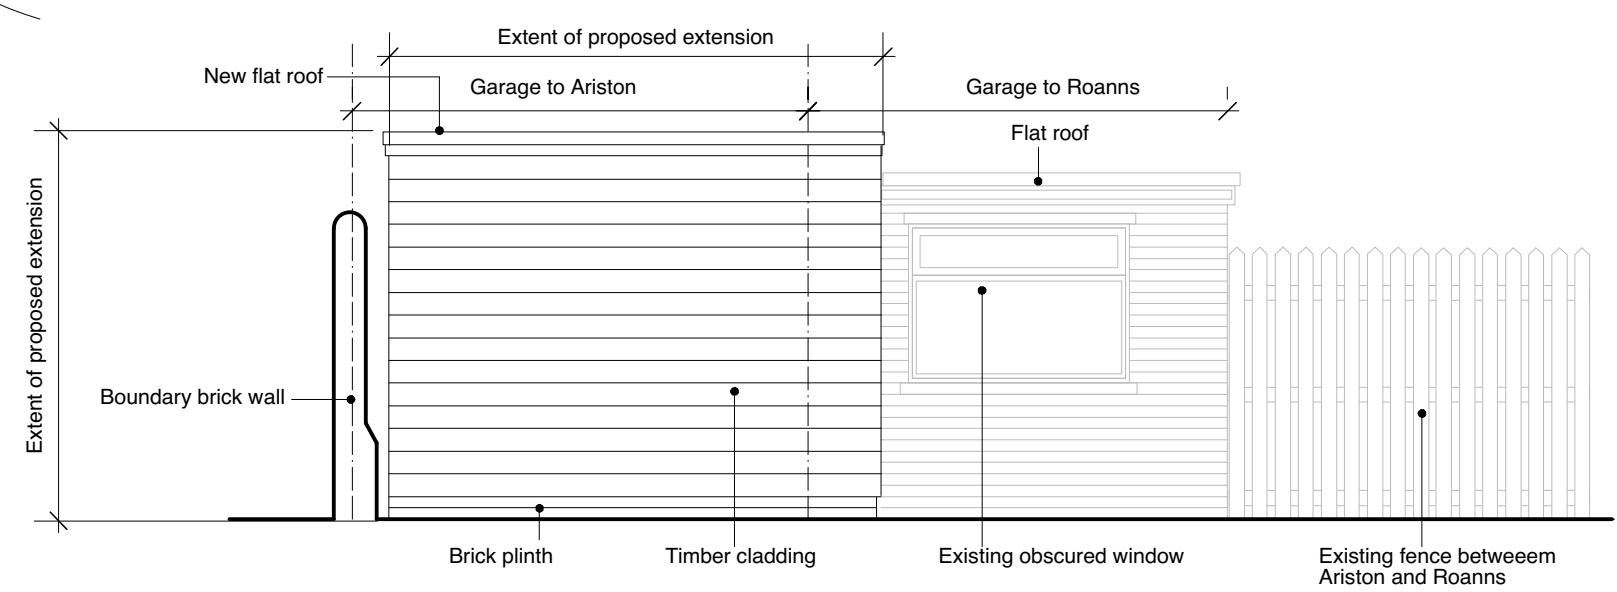
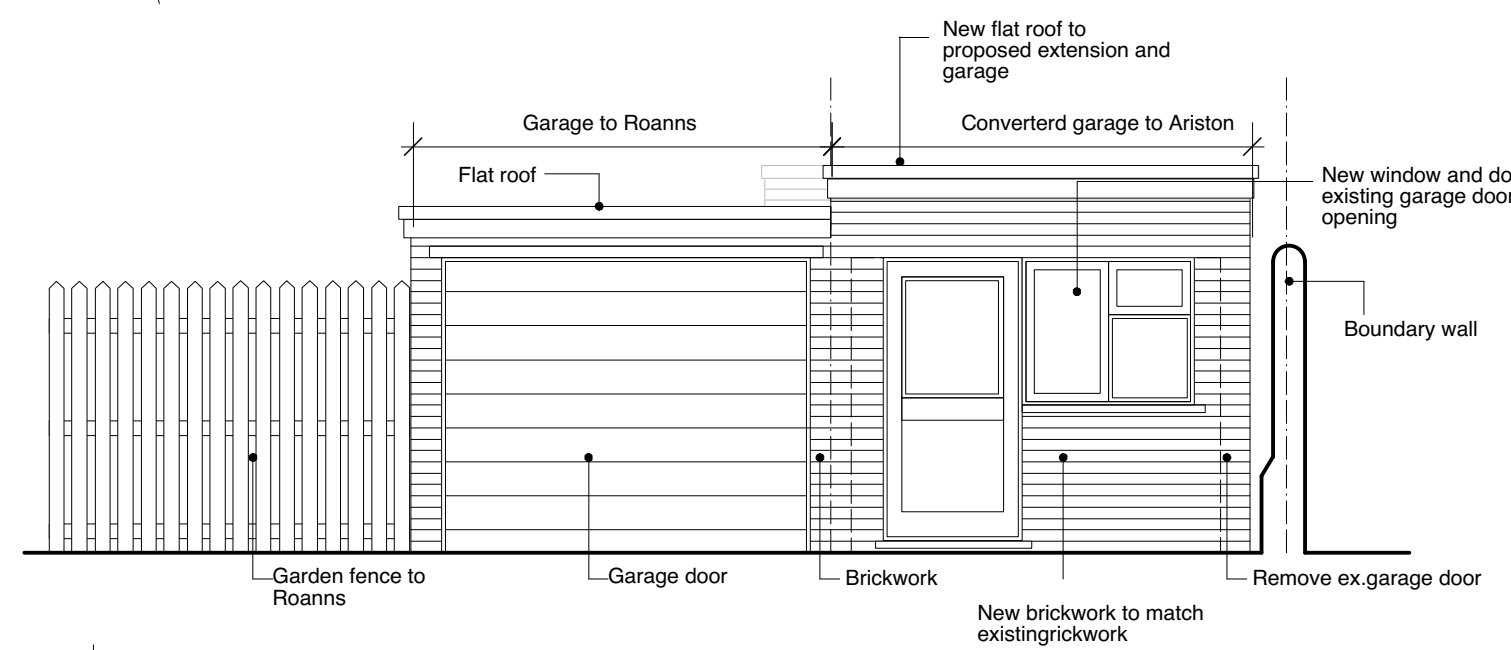
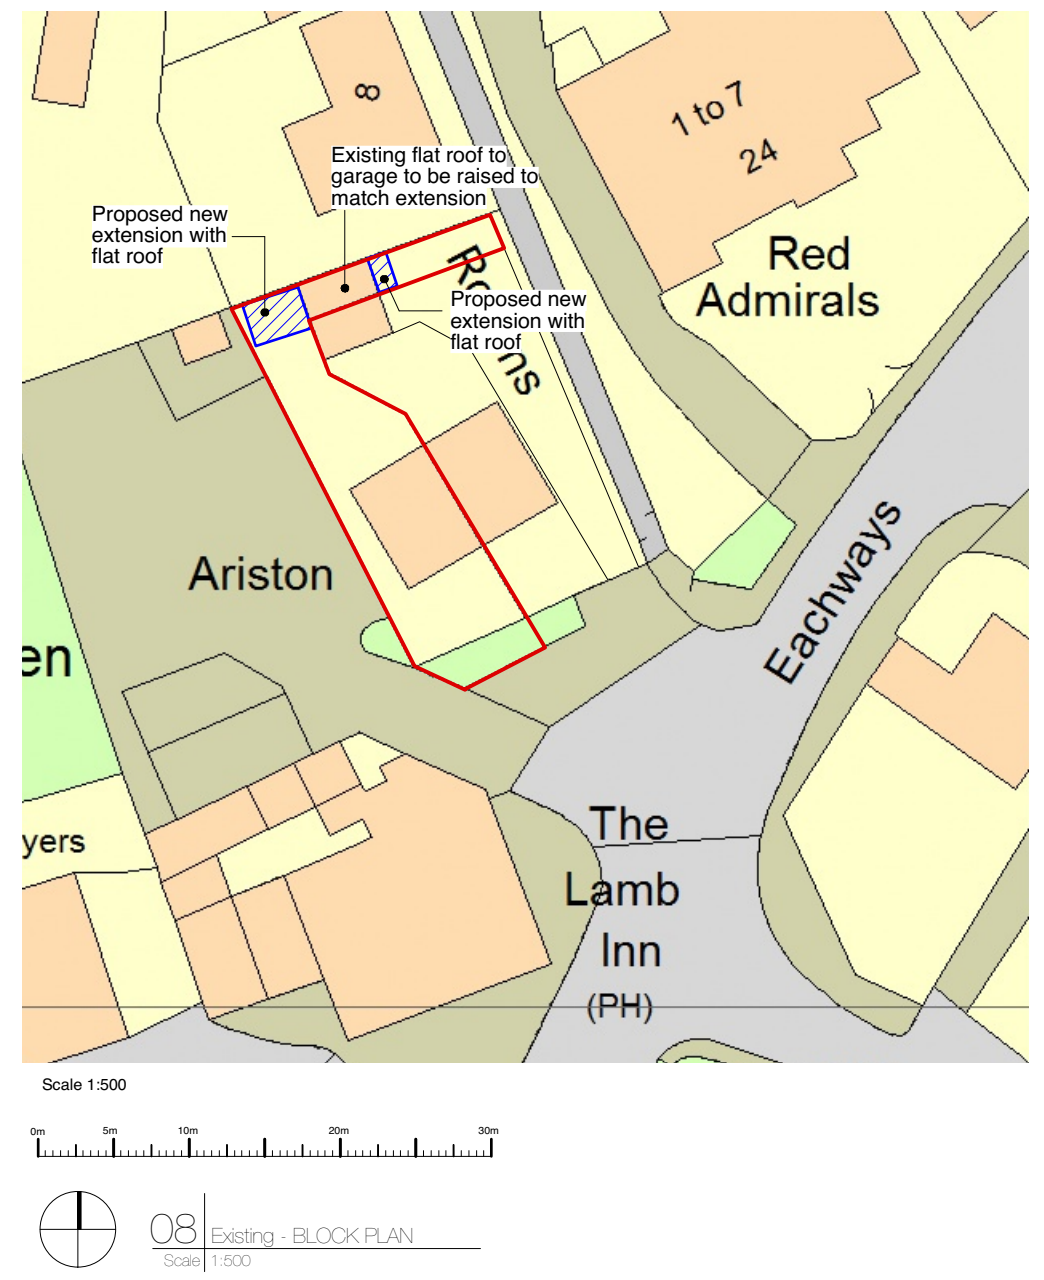


HAPA ARCHITECTS			
Ariston, Water Lane, Angmering, Littlehampton			
Status	PLANNING	Drawing Title	PROPOSED SITE PLAN/ BLOCK AND PROPOSED GARAGE CONVERSION PLAN AND ELEVATIONS
Date	APRIL '20	Scale	1:50, 100 & 500 @ A1
Drawing Number			L-200b