



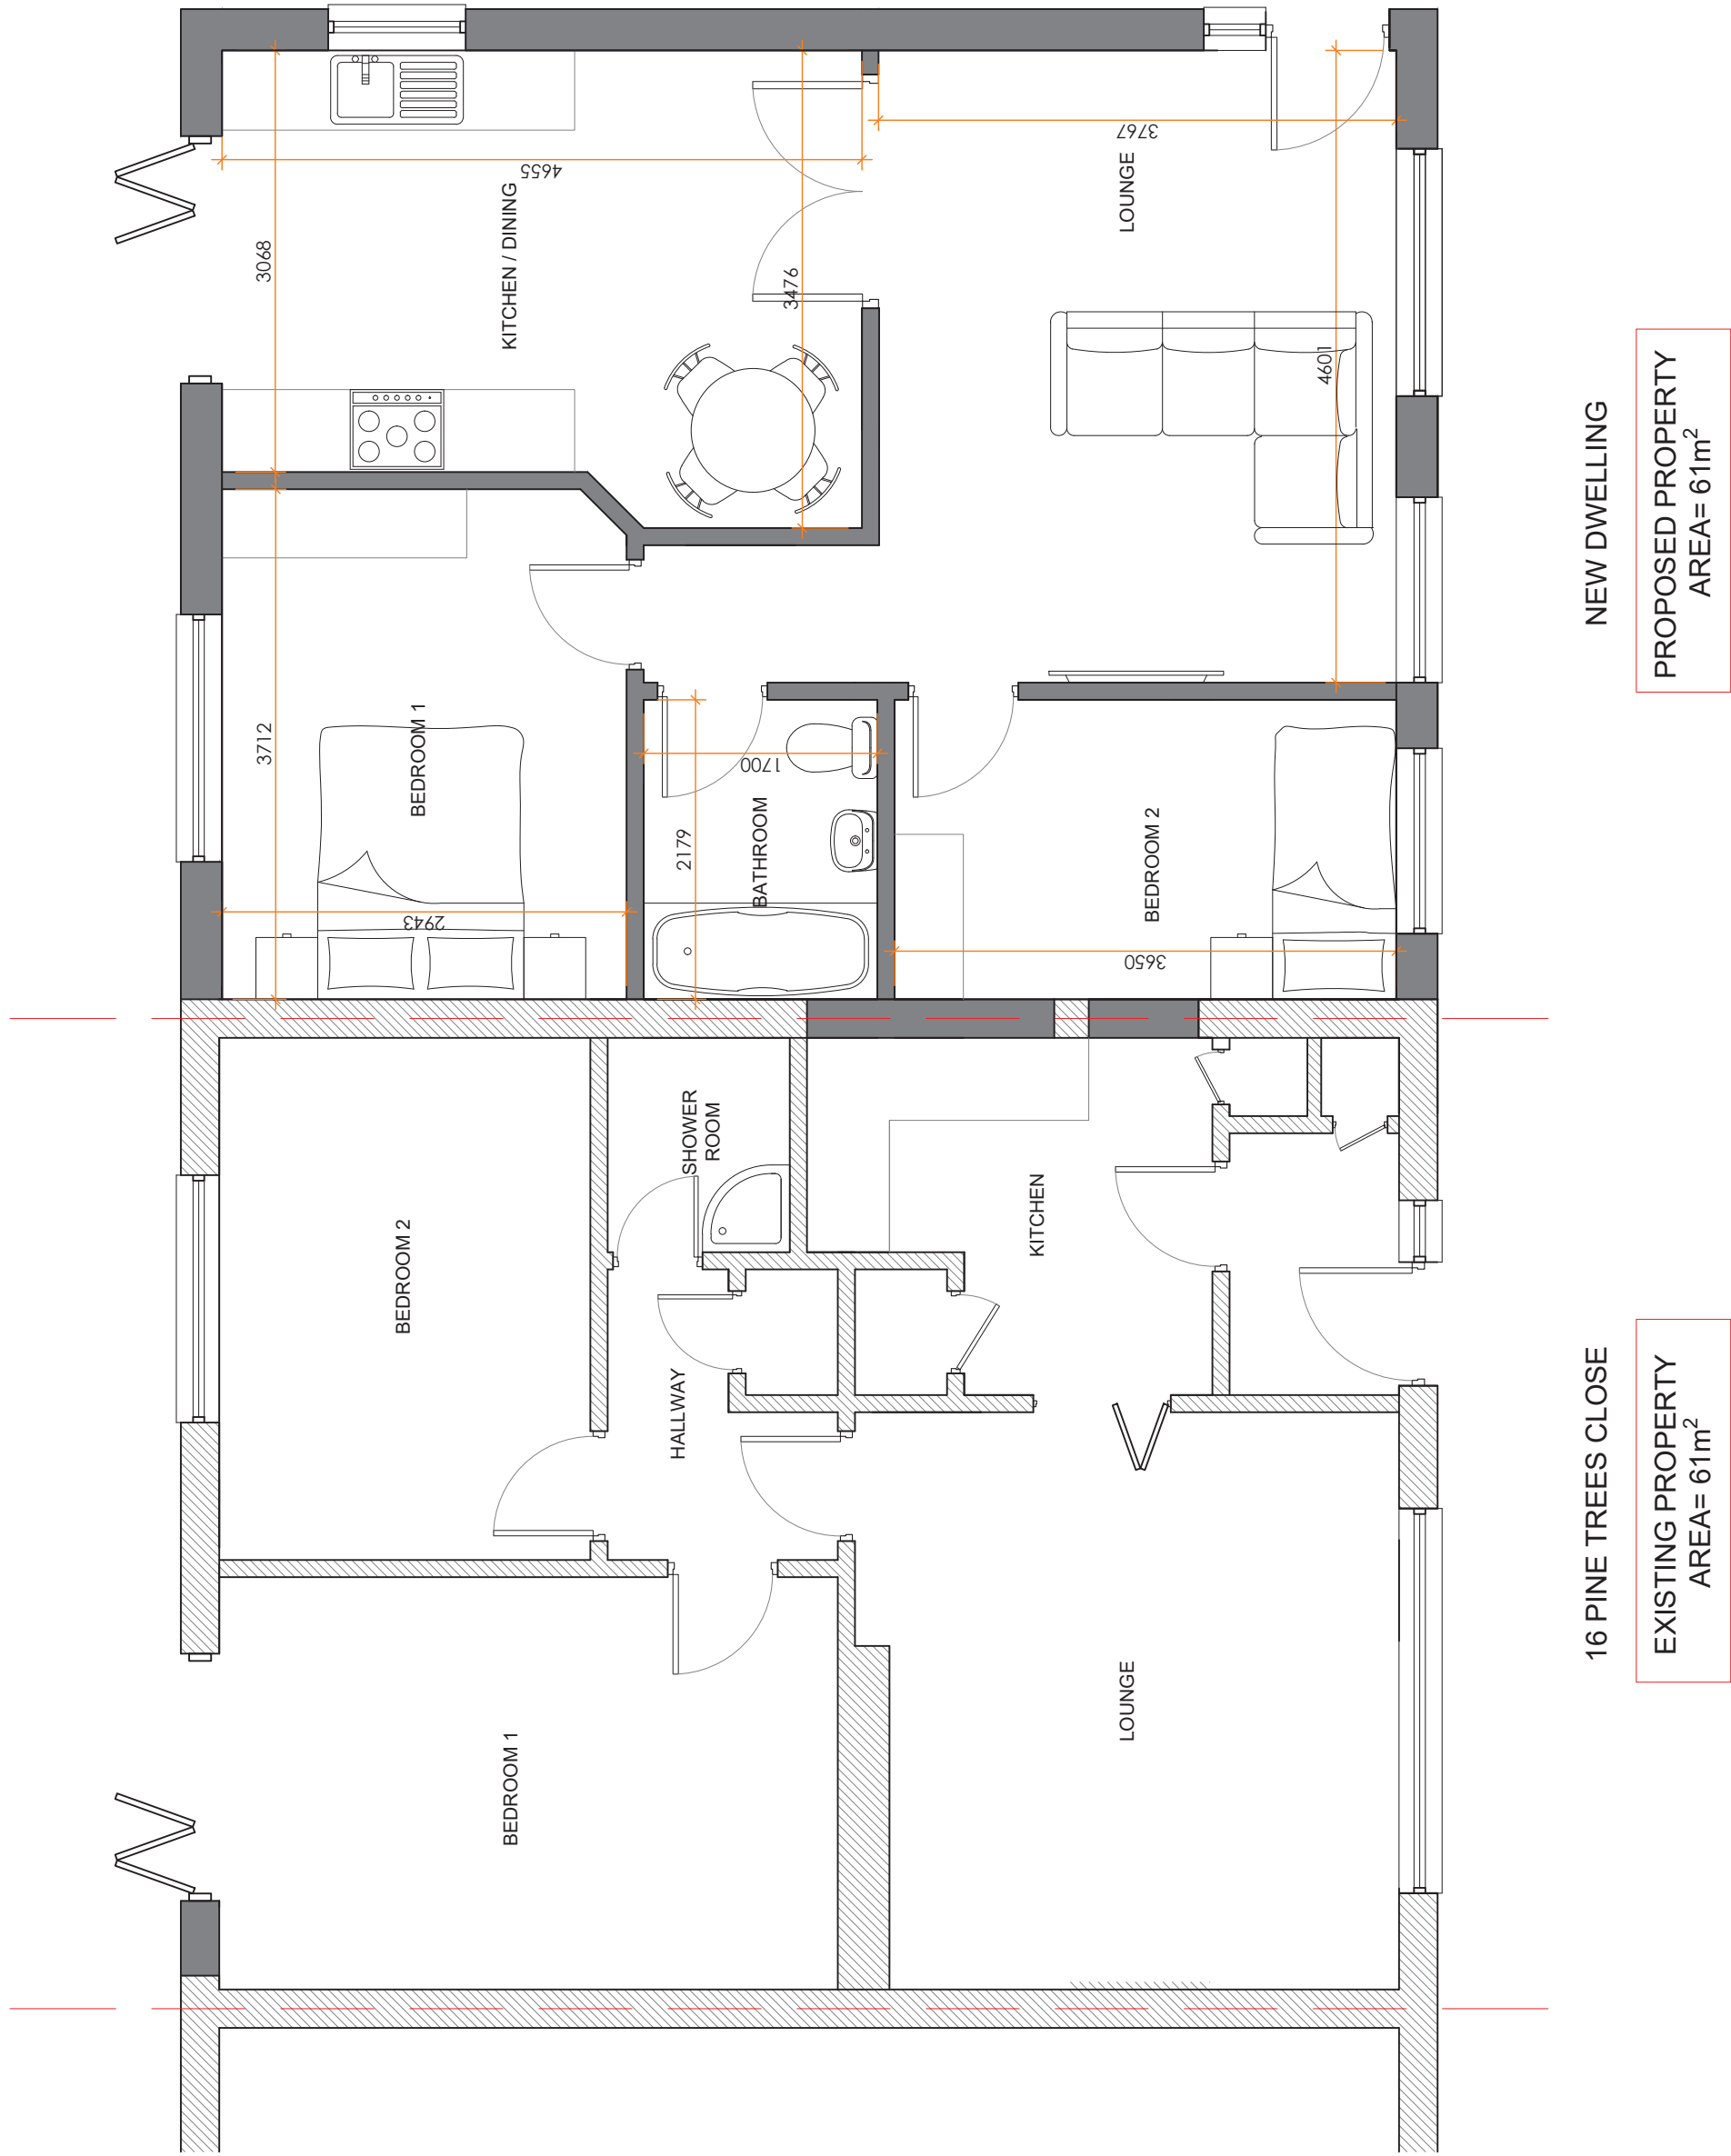

PROPOSED GROUND FLOOR PLAN

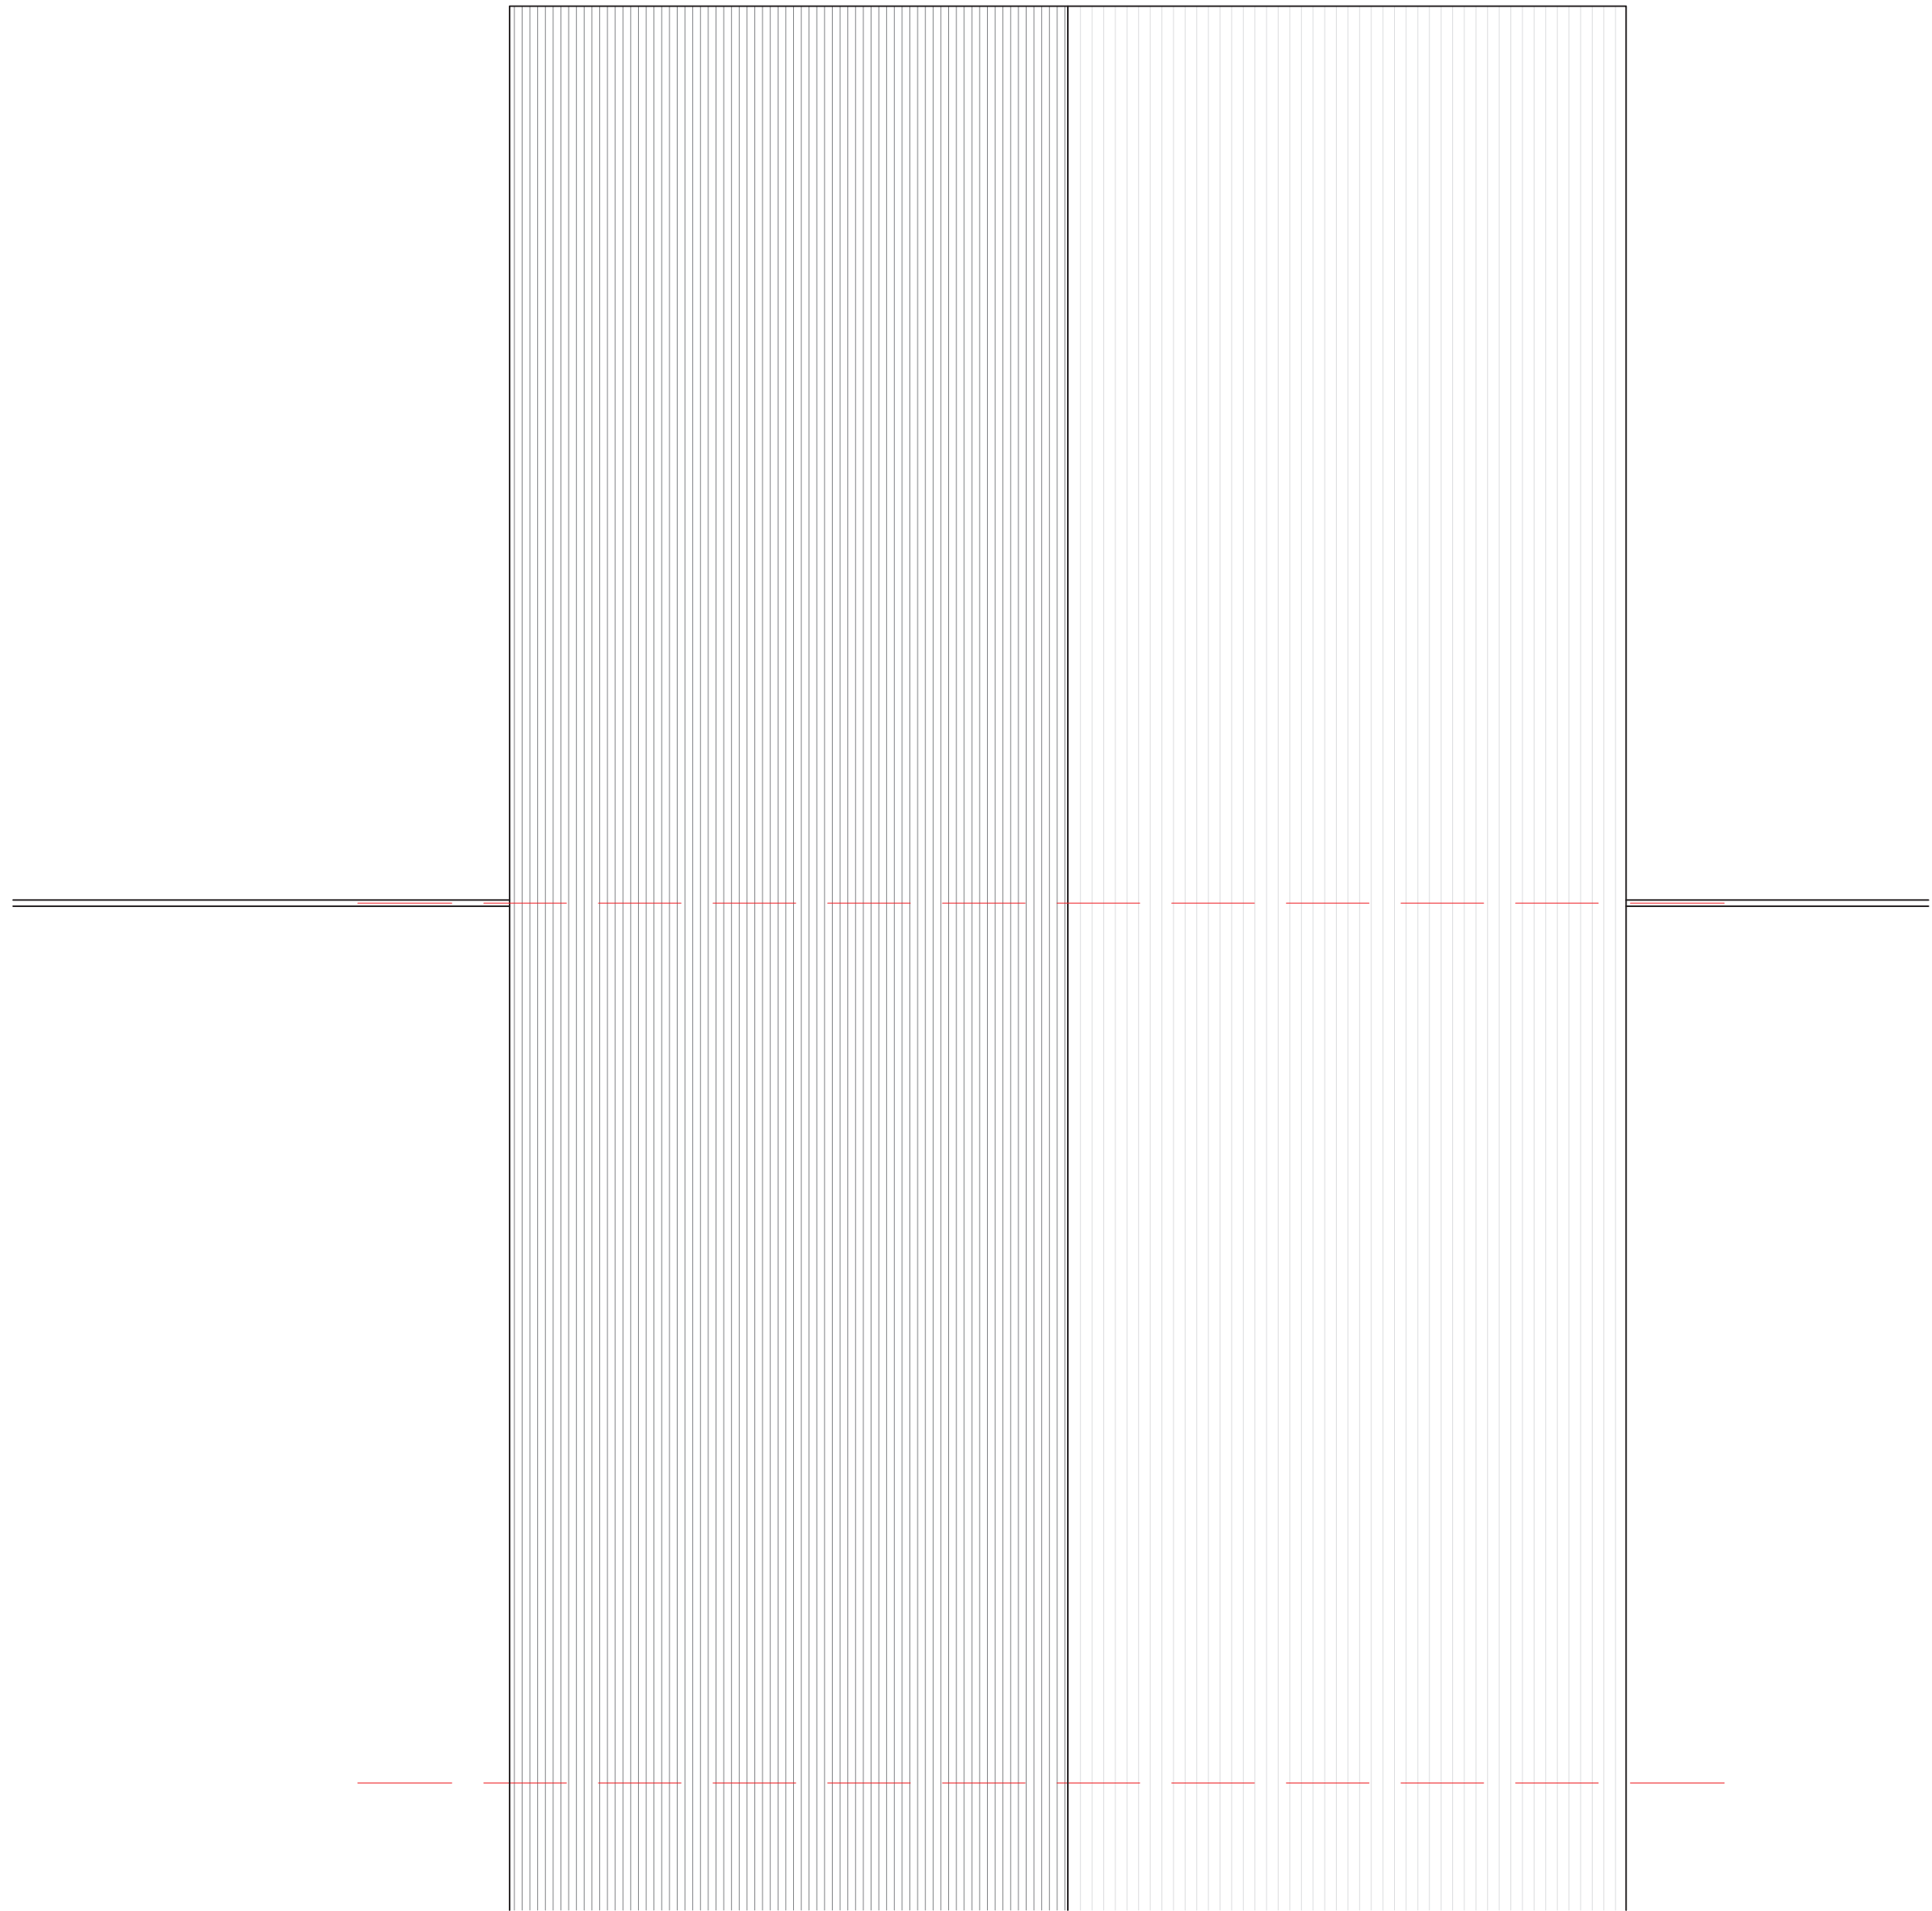

PROPOSED ROOF PLAN

04 PROPOSED FLOOR PLAN
SCALE 1:50 @ A1

CR

DesignServices

Salvus House, Ayley Heads,
Durham, DH1 5TS
sales@crdesignservices.co.uk
www.crdesignservices.co.uk
Tel: 0191 645 6000

NOTES:

1. All dimensions to be checked on site.
2. Any discrepancies to be reported back to CR Design Services.

Rev	Date	Description
C	08.06.21	Updated new dwelling layout
B	07.06.21	Updated internal layouts and areas added
A	31.05.21	New dwelling front door position moved

DRAWING NO	DATE	DRAWING	PROJECT
1485-04	25.02.21	PROPOSED FLOOR PLAN	16 PINE TREES CLOSE ANGMERING LITTLEHAMPTON BN16 4LT
DRAWN	SCALE		
RC	1:50 @ A1		

