






EXISTING FRONT ELEVATION

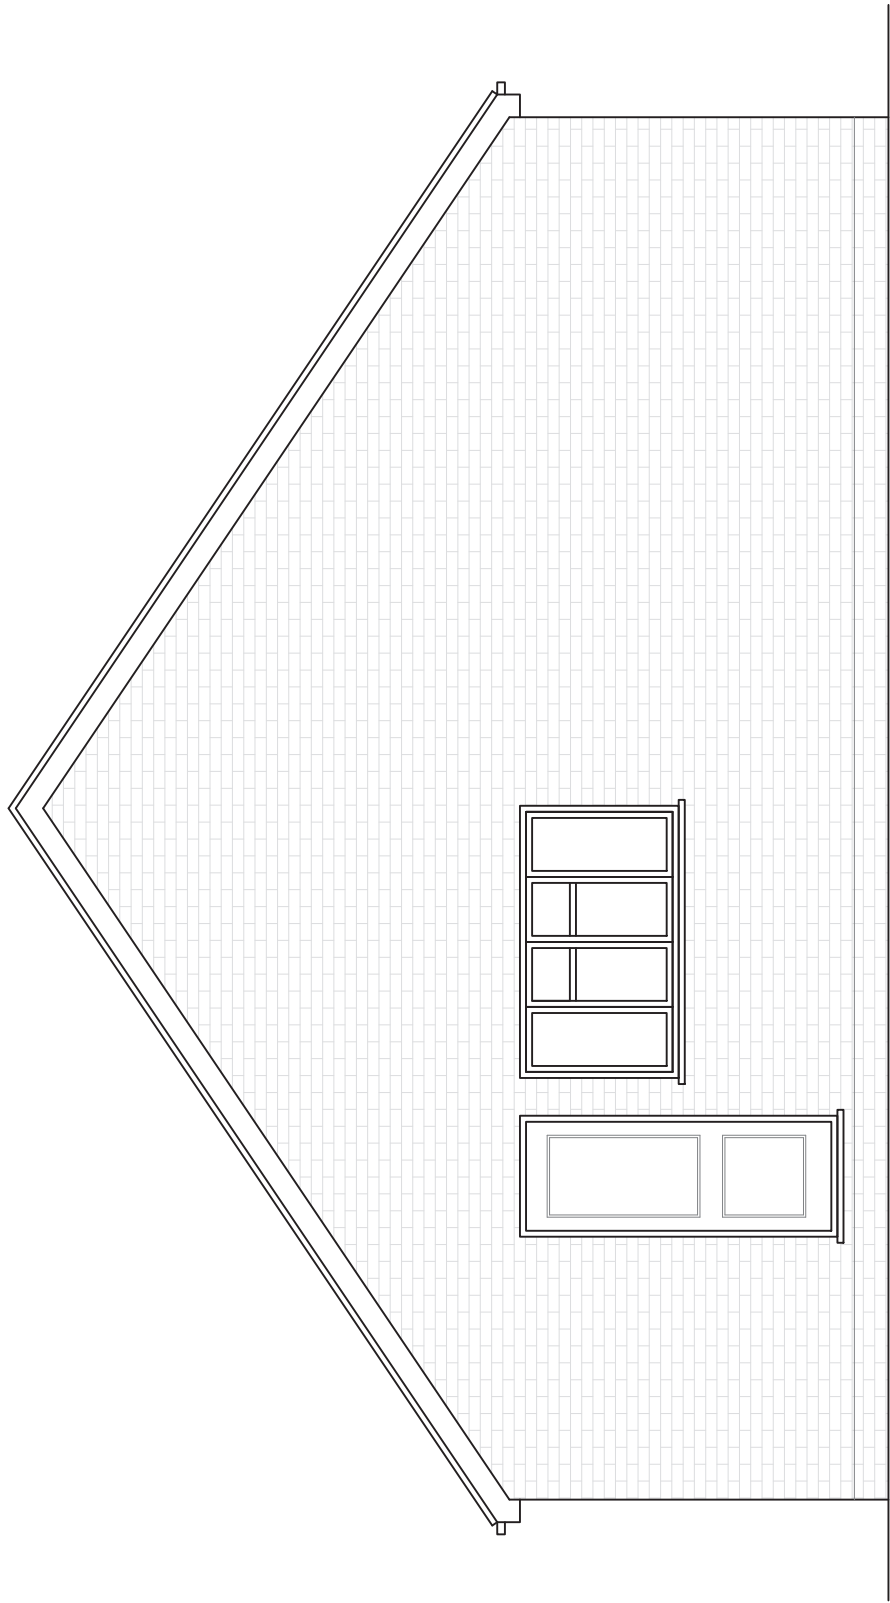

EXISTING SIDE ELEVATION

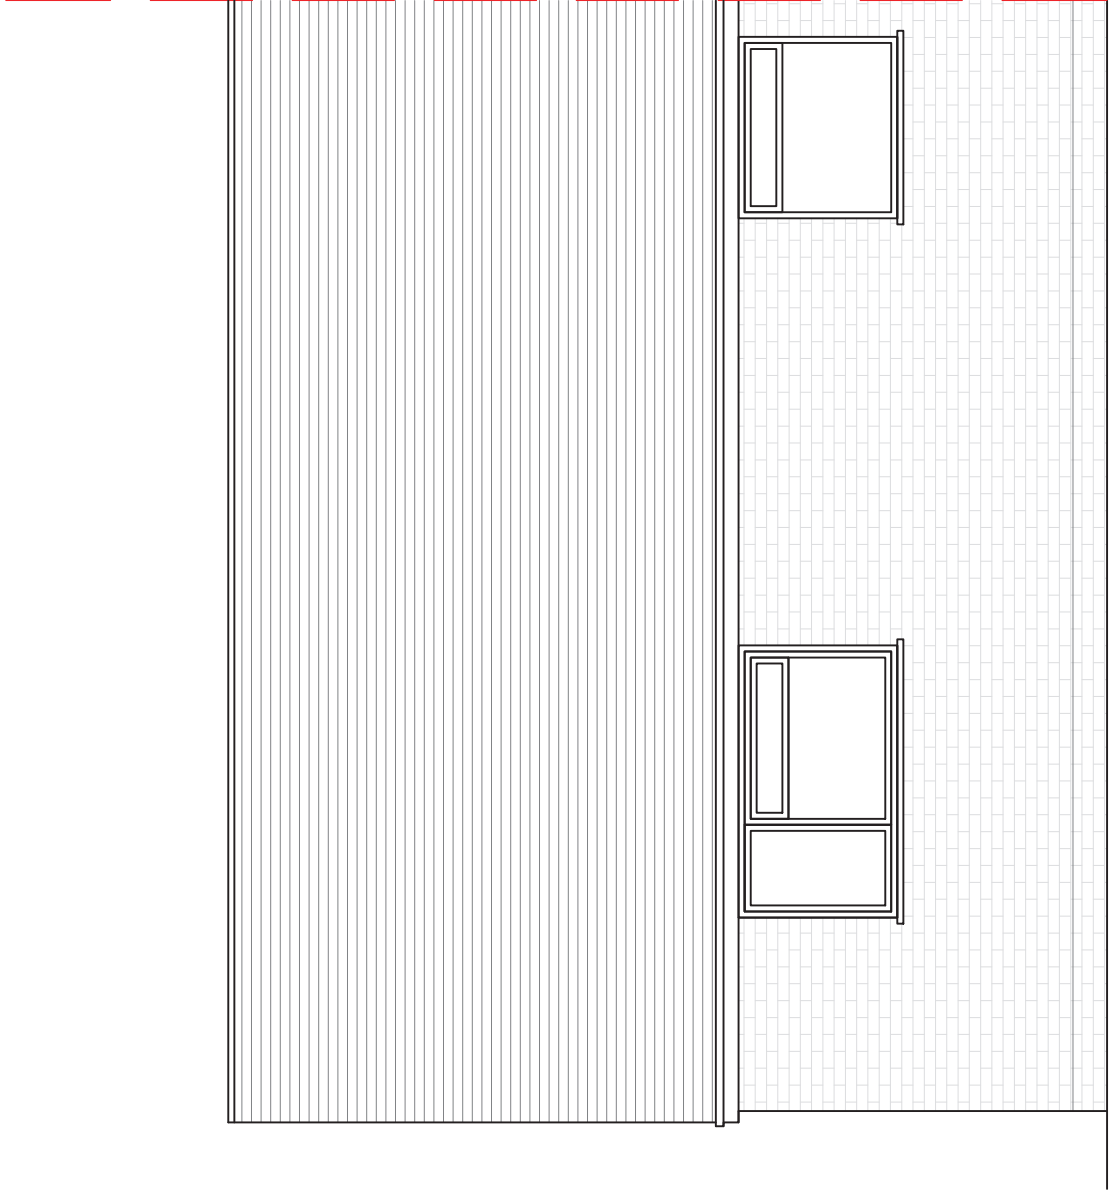

EXISTING REAR ELEVATION

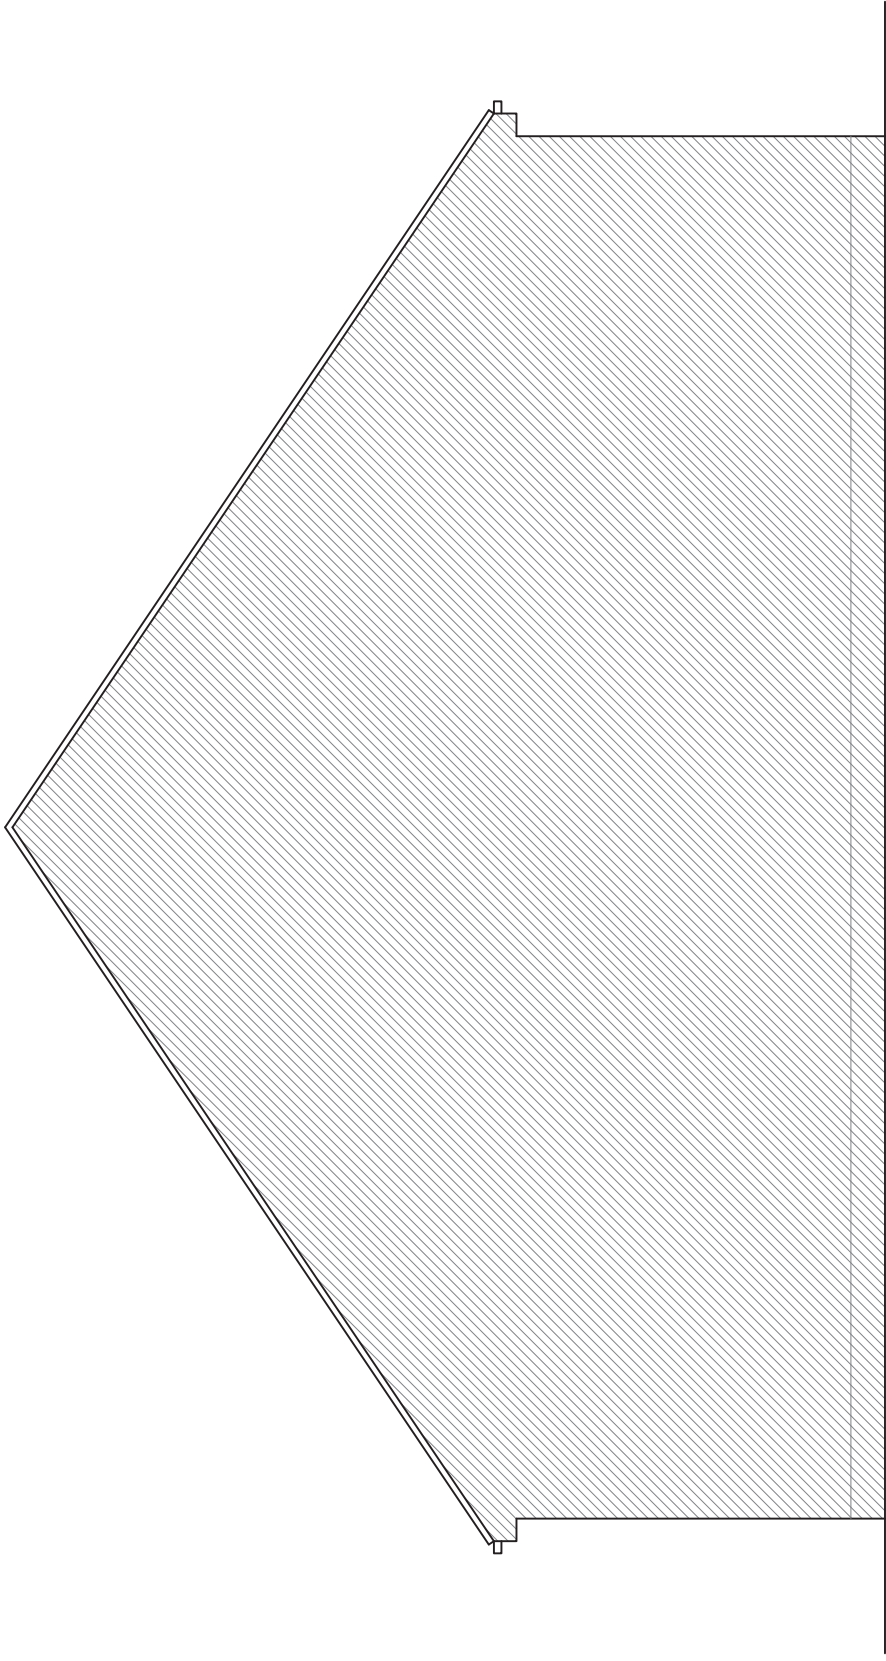

EXISTING SIDE ELEVATION

O3 EXISTING ELEVATIONS

SCALE 1:50 @ A1

CR

DesignServices

Salvus House, Ayley Heads,
Durham, DH1 5TS
sales@crdesignservices.co.uk
www.crdesignservices.co.uk
Tel: 0191 645 6000

NOTES:

1. All dimensions to be checked on site.
2. Any discrepancies to be reported back to CR Design Services.

Rev.	Date	Description
------	------	-------------

DRAWING NO	DATE	DRAWING	PROJECT
1485-03	25.02.21	EXISTING ELEVATIONS	16 PINE TREES CLOSE ANGMERING LITTLEHAMPTON BN16 4LT
DRAWN	SCALE		
RC	1:50 @ A1		

