




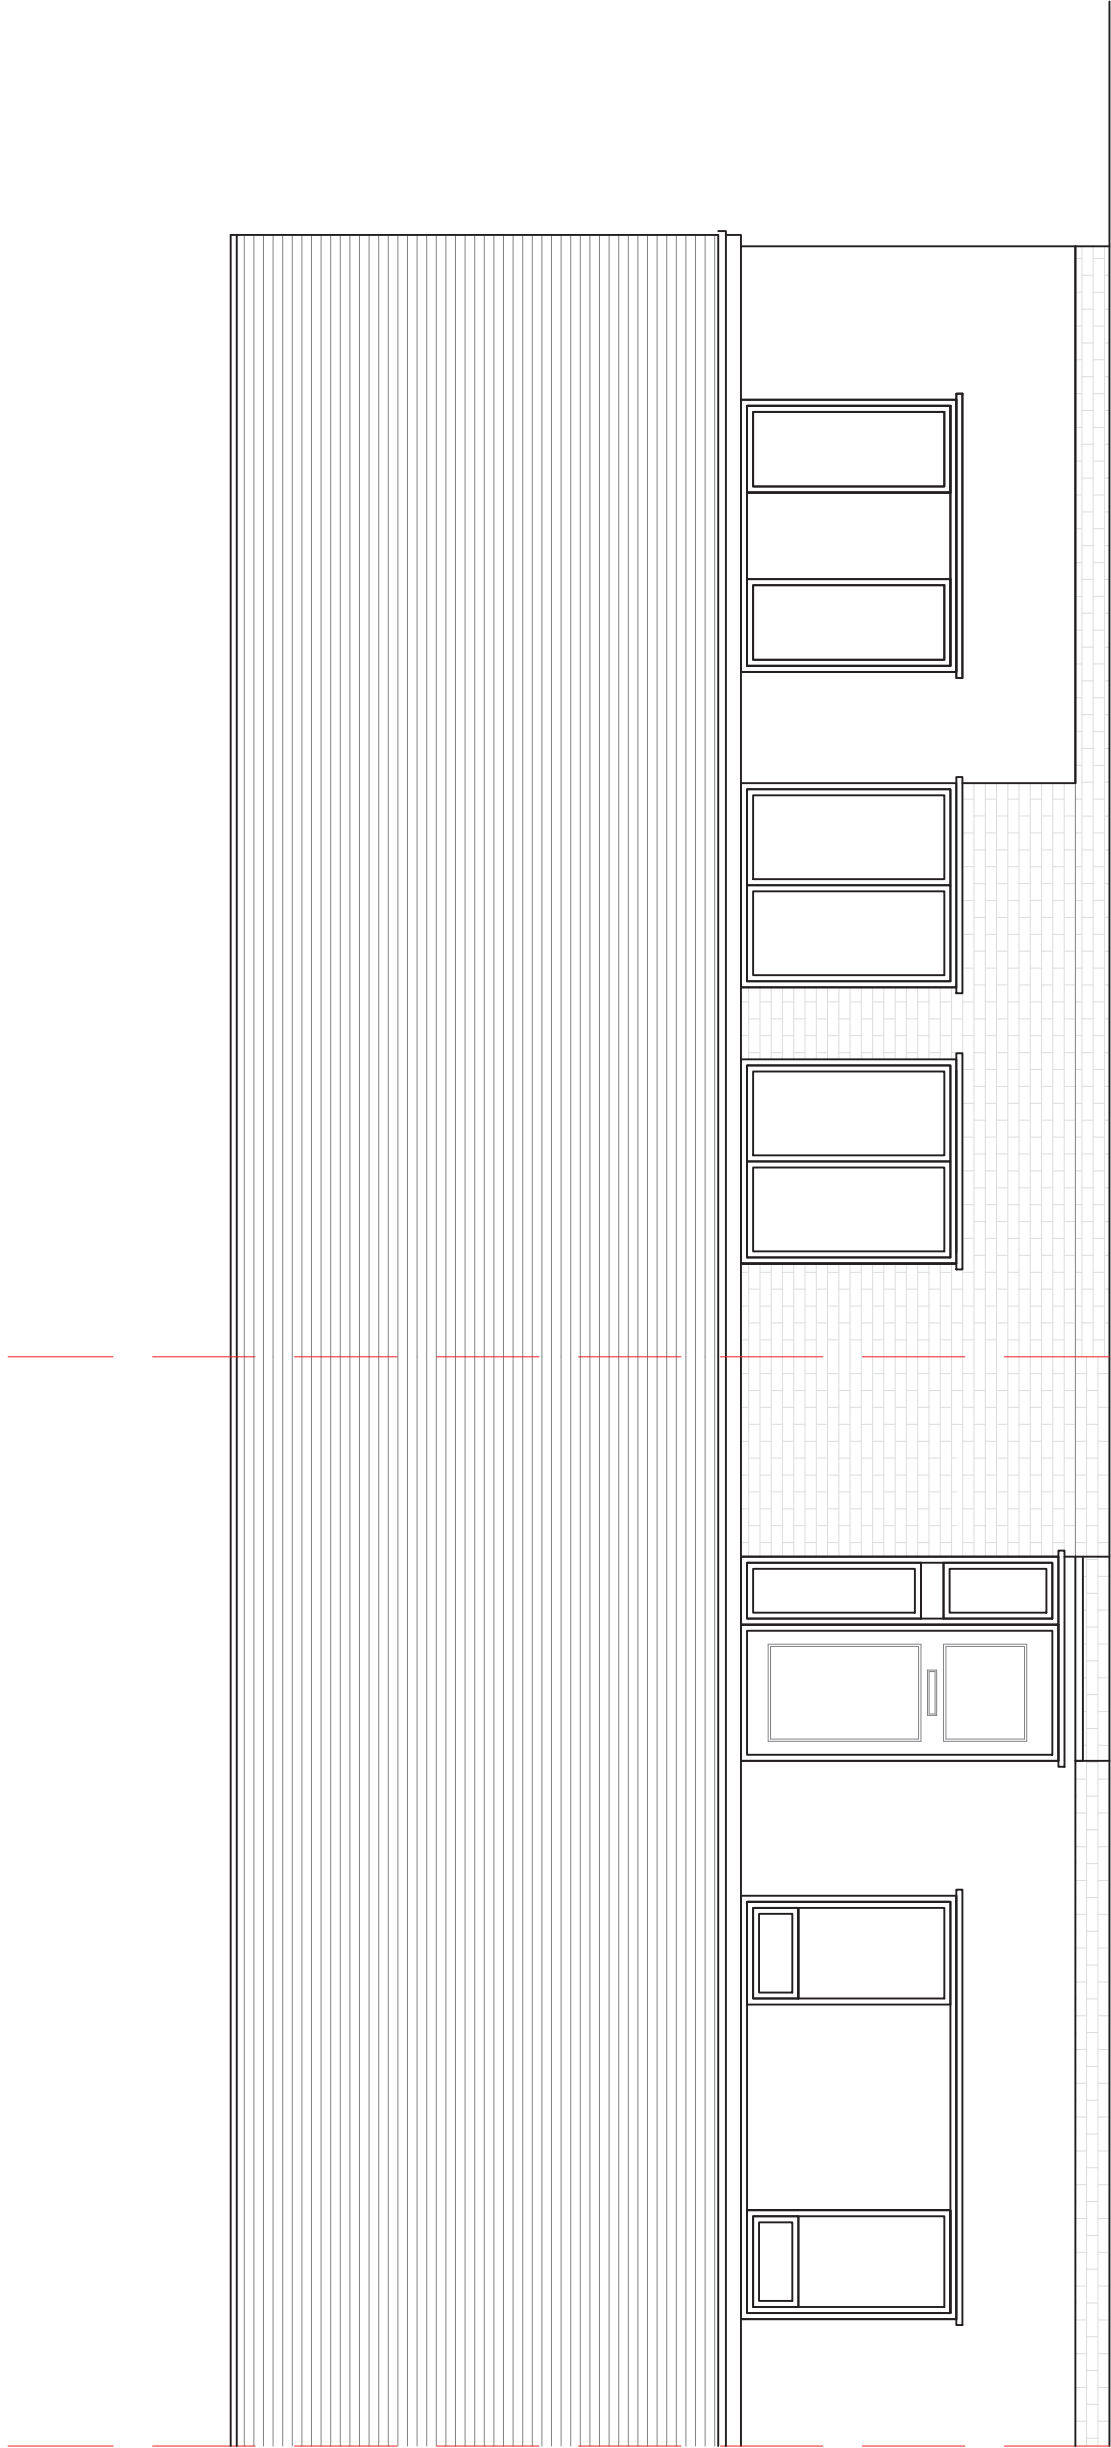

PROPOSED FRONT ELEVATION

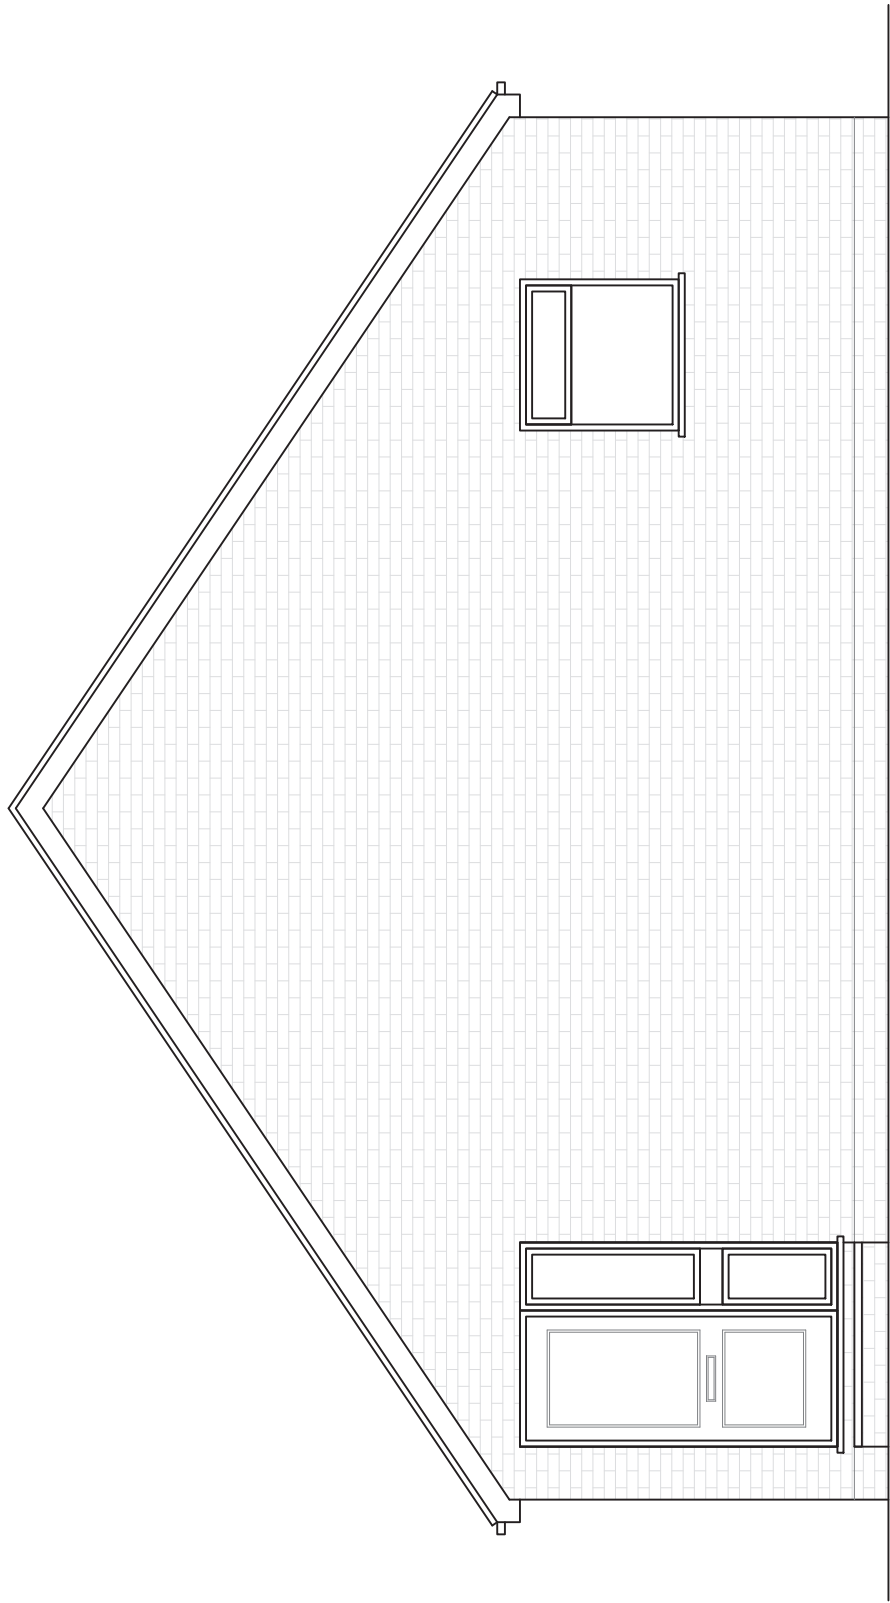

PROPOSED SIDE ELEVATION

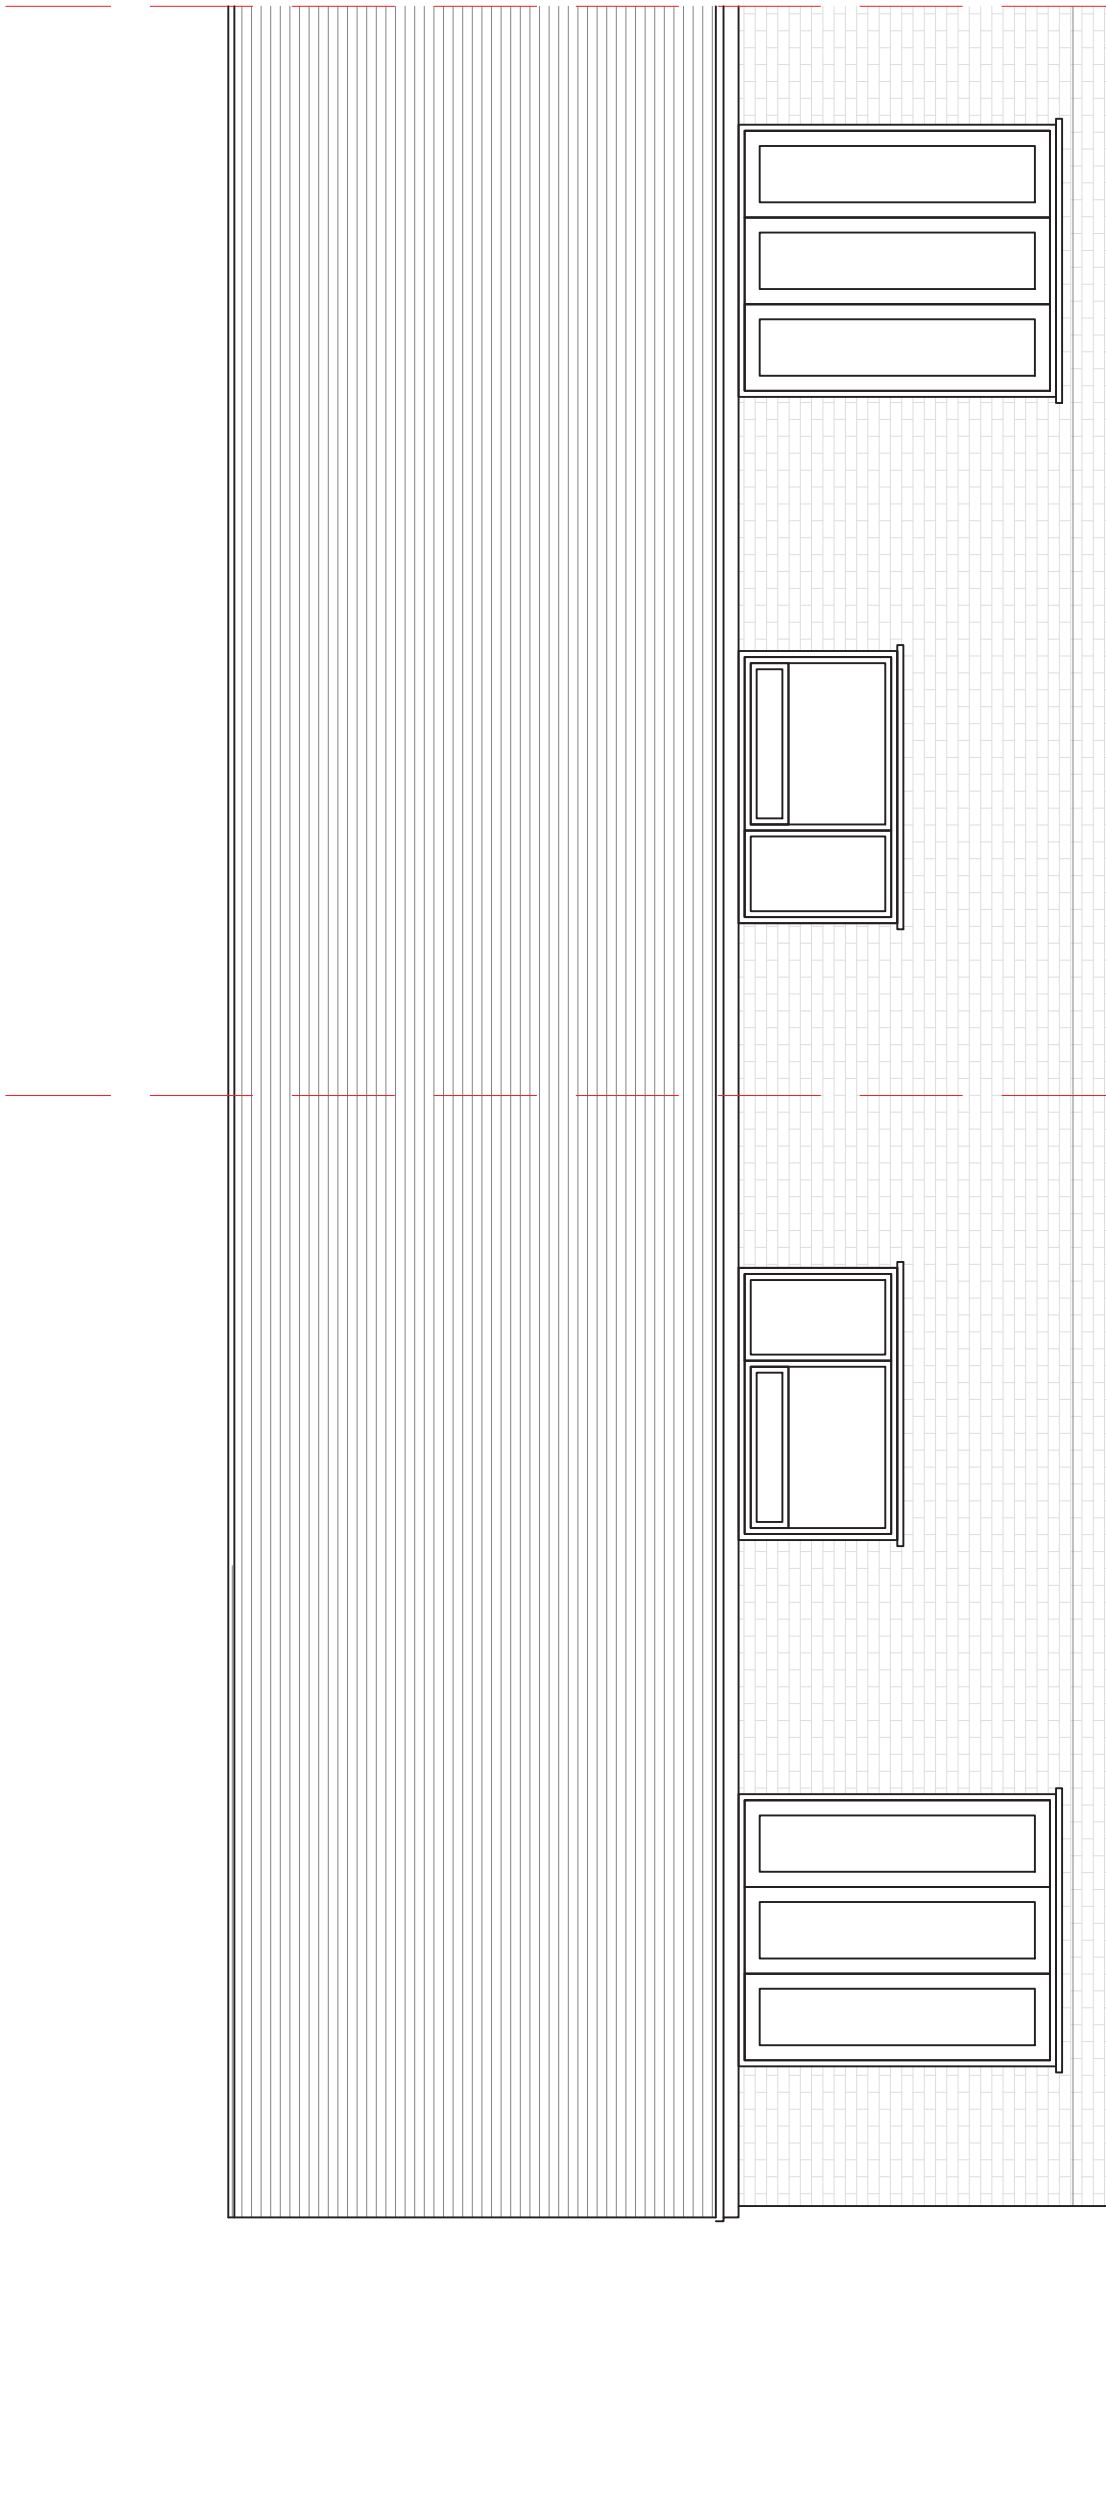

PROPOSED REAR ELEVATION



PROPOSED SIDE ELEVATION

O5 PROPOSED ELEVATIONS
SCALE 1:50 @ A1


CR

DesignServices

Salvus House, Ayley Heads,
Durham, DH1 5TS
sales@crdesignservices.co.uk
www.crdesignservices.co.uk
Tel: 0191 645 6000

NOTES:

- 1. All dimensions to be checked on site.
- 2. Any discrepancies to be reported back to CR Design Services.

 

NOTES:				DRAWING NO	DATE	DRAWING	PROJECT
				1485-05	25.02.21	PROPOSED ELEVATIONS	16 PINE TREES CLOSE ANGMERING LITTLEHAMPTON BN16 4LT
				DRAWN	SCALE		
				RC	1:50 @ A1		
				Rev	Date	Description	
				B	07.06.21	Updated internal layouts and areas added	
				A	31.05.21	New dwelling front door position moved	