


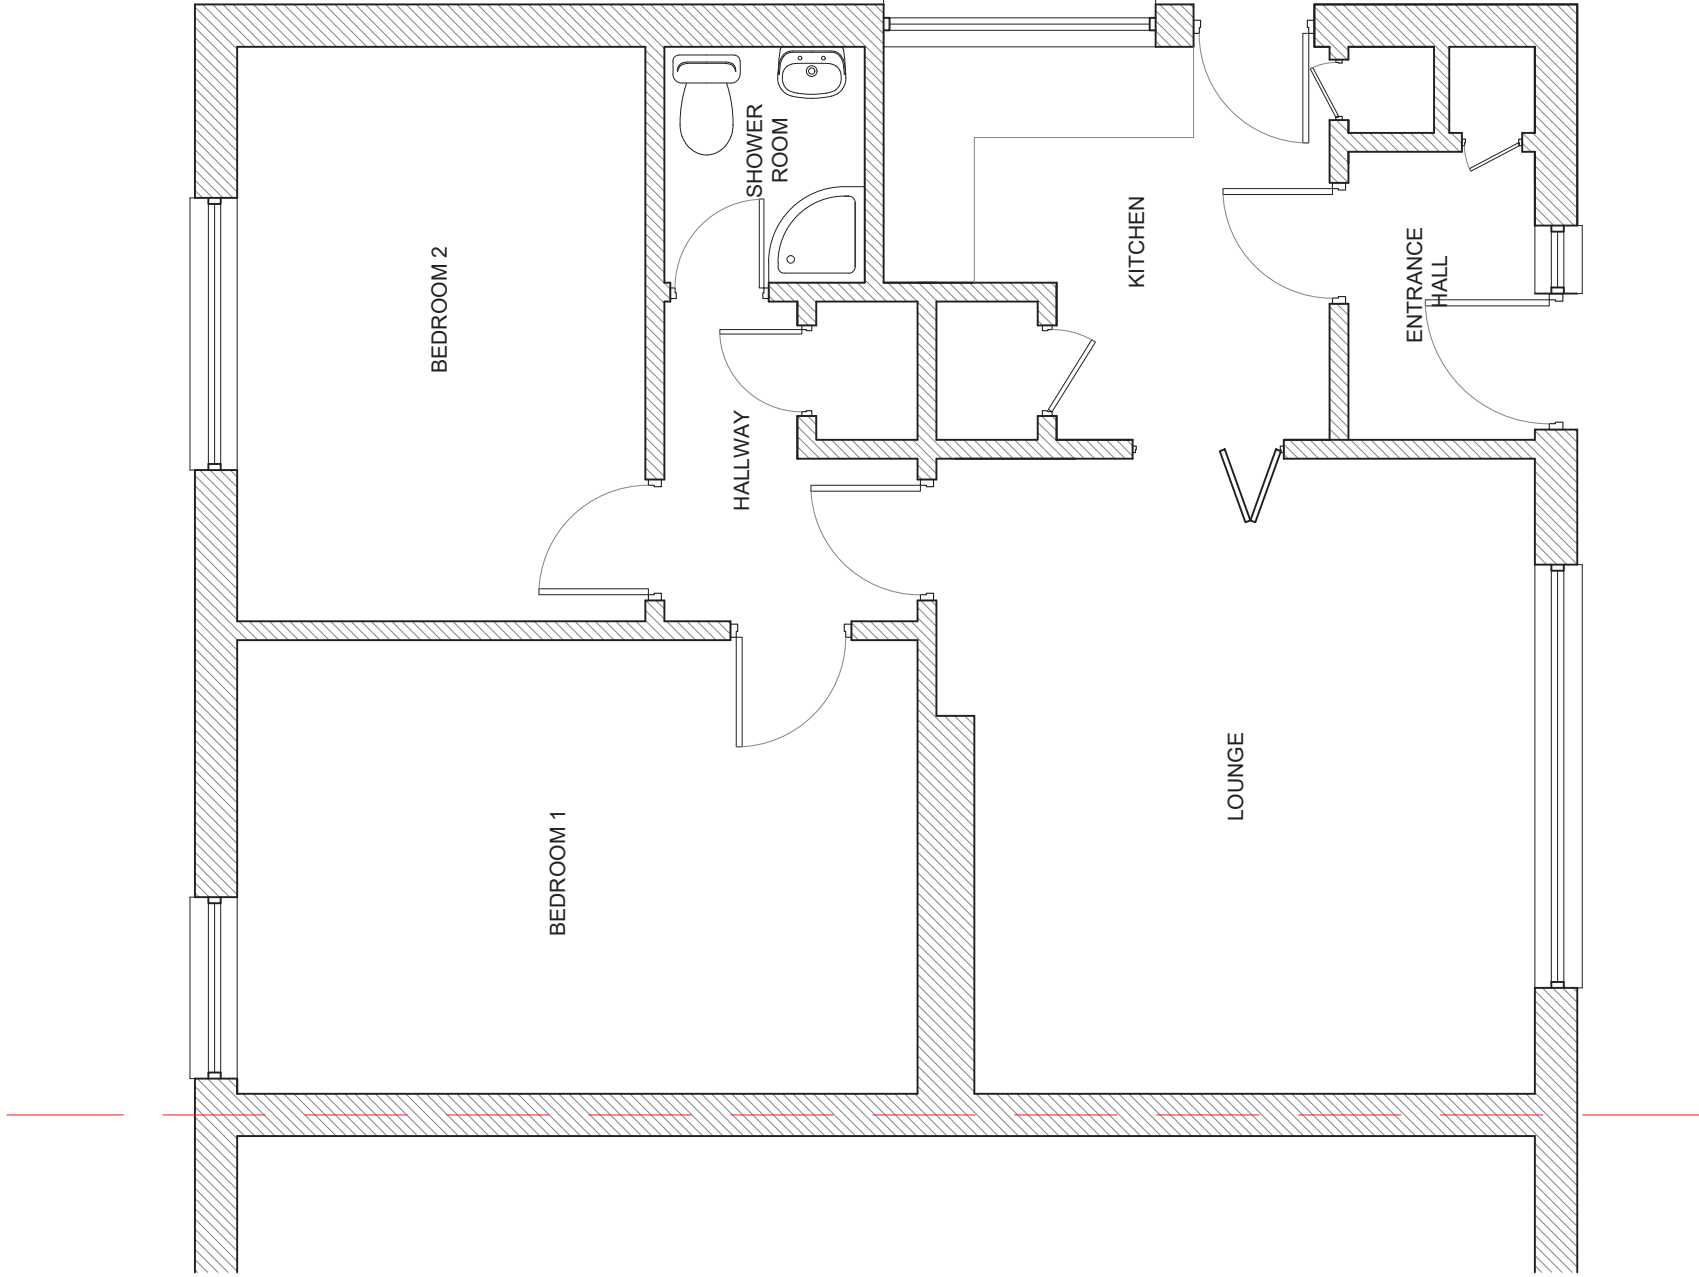

EXISTING GROUND FLOOR PLAN



EXISTING ROOF PLAN

O2 EXISTING PLANS
SCALE 1:50 @ A1

CR

DesignServices

Salvus House, Ayley Heads,
Durham, DH1 5TS
sales@crdesignservices.co.uk
www.crdesignservices.co.uk
Tel: 0191 645 6000

NOTES:

- 1. All dimensions to be checked on site.
- 2. Any discrepancies to be reported back to CR Design Services.

Rev		Date	Description
RC		1:50 @ A1	
DRAWN		SCALE	
1485-02		DATE	
DRAWING NO		25.02.21	
EXISTING FLOOR PLAN		DATE	
PROJECT		16 PINE TREES CLOSE ANGMERING LITTLEHAMPTON BN16 4LT	